

WORK IN PROGRESS

ALL INFORMATION ON THIS DRAWING IS SUBJECT TO CHANGE  
AS THE SCHEME IS DEVELOPED AS THE FOLLOWING  
INFORMATION IS EITHER YET TO BE FINALISED OR DETERMINED

- LANDSCAPE/ EXTERNAL WORKS LEVELS
- S278 TECHNICAL APPROVAL

THIS DRAWING IS THE PROPERTY OF RgCp. COPYRIGHT IS RESERVED BY THEM AND THE DRAWING IS ISSUED ON THE CONDITION THAT IT IS NOT COPIED, REPRODUCED, RETAINED OR DISCLOSED TO ANY UNAUTHORISED PERSON EITHER WHOLLY OR IN PART WITHOUT THE WRITTEN CONSENT OF RgCp.


NOTES

- ALL DIMENSIONS ARE IN METRES UNLESS STATED OTHERWISE.
- THIS DRAWING IS TO BE READ IN CONJUNCTION WITH ALL ARCHITECTS, ENGINEERS AND SPECIALIST DRAWINGS AND SPECIFICATIONS.
- ANY DISCREPANCIES SHOULD BE REPORTED TO THE ENGINEER IMMEDIATELY SO THAT CLARIFICATION CAN BE SOUGHT PRIOR TO THE COMMENCEMENT OF WORK.
- THE PROPOSED BUILDING LAYOUTS SHOWN ON THIS DRAWING ARE FOR INFORMATION ONLY. REFER TO ARCHITECTS PLANS FOR PRECISE LOCATION SETTING OUT INFORMATION AND DETAILS.
- ALL WORK IS TO BE CARRIED OUT IN ACCORDANCE WITH THE SPECIFICATION FOR HIGHWAYS WORKS AND LOCAL AUTHORITY GUIDANCE.
- UNDERGROUND SERVICES MAY BE PRESENT IN THE AREA. CONTRACTOR IS TO CONFIRM THE PRECISE LINE AND DEPTH OF ANY SERVICES PRIOR TO THE COMMENCEMENT OF ANY EXCAVATION WORKS.
- EXTENT OF PROPOSED OVERLAY/ FULL CONSTRUCTION IS INDICATIVE ONLY AND SUBJECT TO CARRIAGEWAY/ FOOTWAY TESTING & VERIFICATION TO DETERMINE SUITABILITY.


LEGEND

- EXISTING GROUND PROFILE
- PROPOSED GROUND PROFILE


DZSCL

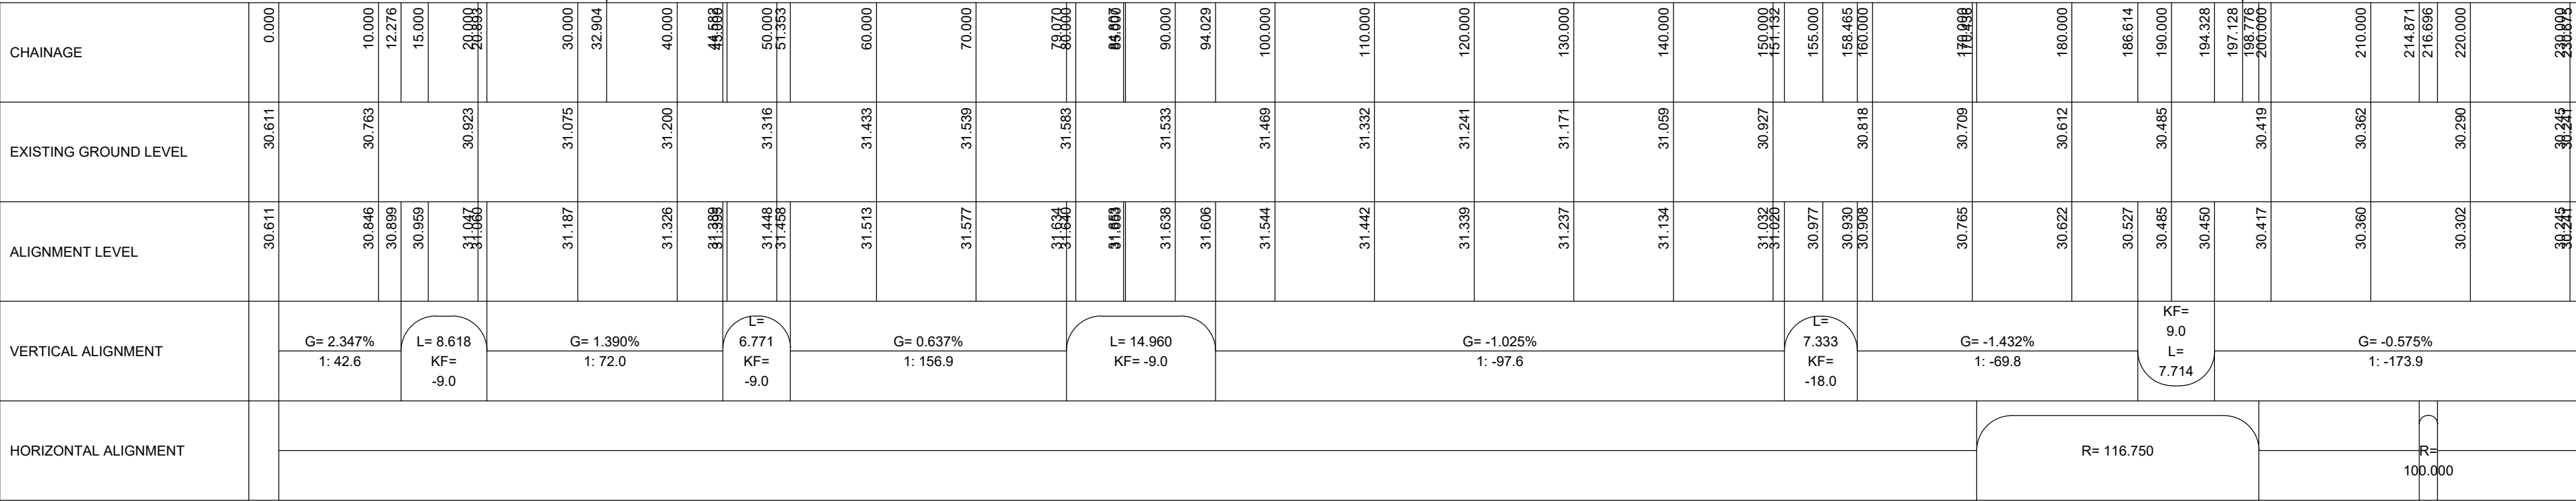


DASCL

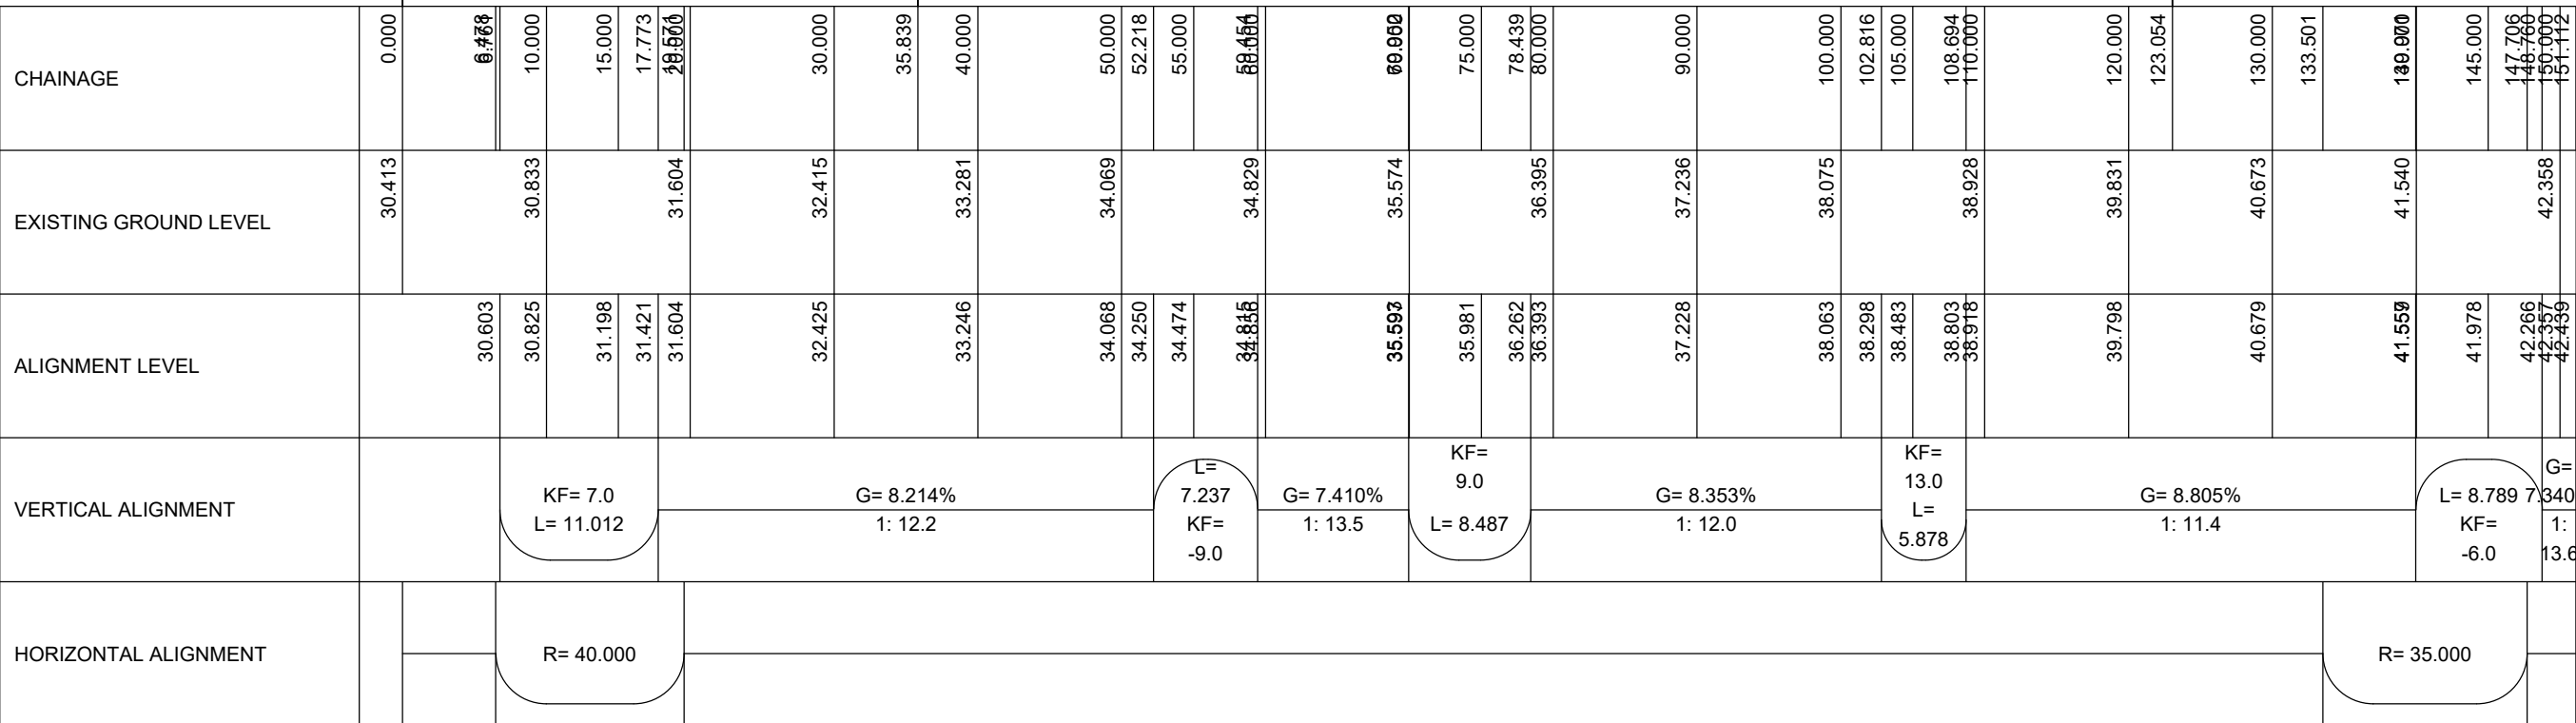


DUSCL

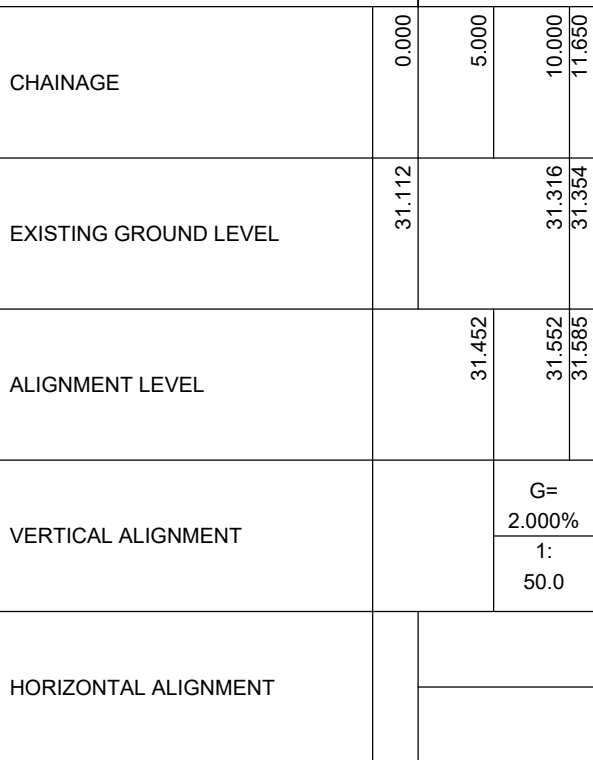

DUSCL2

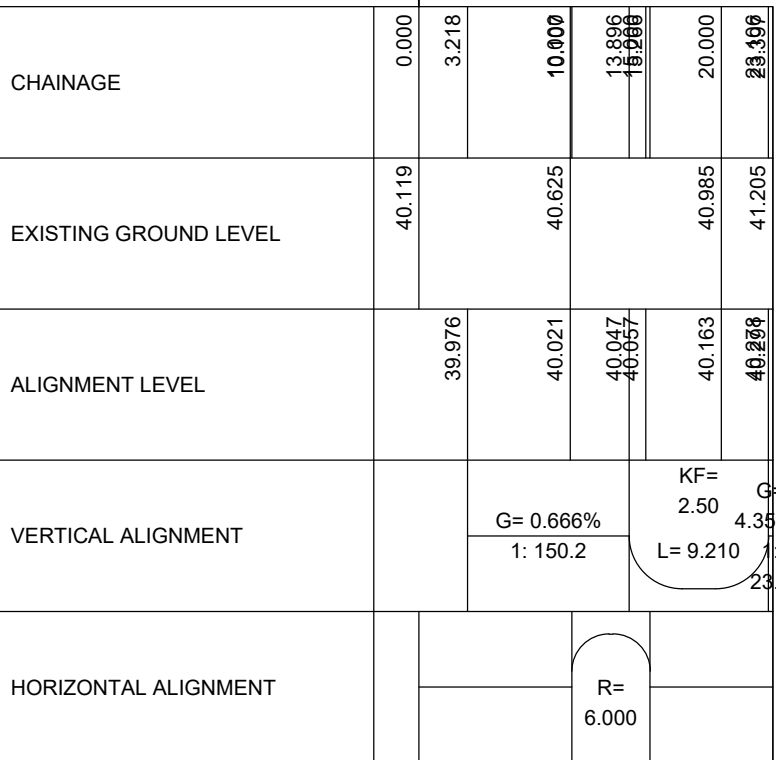

NT04

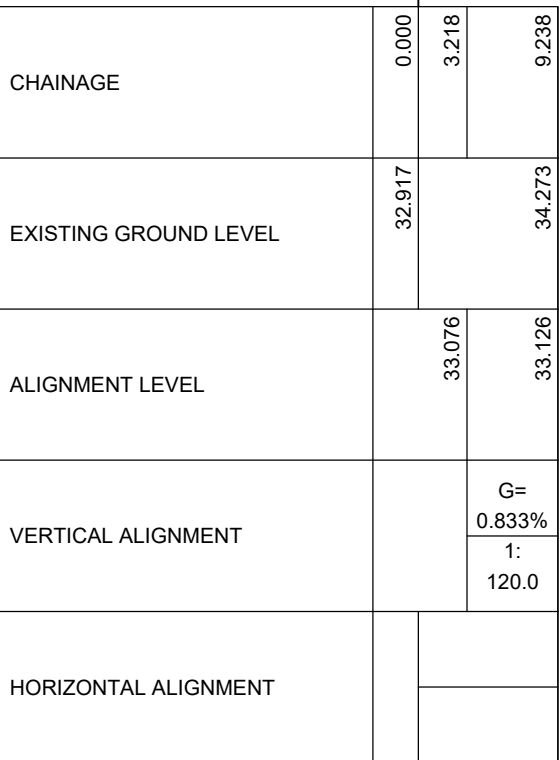

|     |          |                            |     |     |
|-----|----------|----------------------------|-----|-----|
| P02 | 20.11.23 | SECTIONS UPDATED GENERALLY | ARJ | MN  |
| P01 | 03.11.23 | FIRST ISSUE                | ARJ | MN  |
| REV | DATE     | DETAILS                    | DRN | CHK |

DRAWING STATUS  
**PRELIMINARY**

RIBA STAGE  
**STAGE 3**

**RgCp**  
CONSULTING

Commercial Wharf  
6 Commercial Street  
Manchester M15 4PZ  
T 0161 214 5390  
W roccoconsulting.com

|                |                |                                                                       |
|----------------|----------------|-----------------------------------------------------------------------|
| DRAWN<br>ARJ   | DATE<br>OCT 23 | SCALES<br>1:250                                                       |
| CHECKED<br>PAW | DATE<br>OCT 23 | THE ABOVE SCALES APPLY<br>WHEN PLOTTED AT A1 SIZE<br>--DO NOT SCALE-- |
| APPRVD.<br>MN  | DATE<br>OCT 23 | EMAIL FOR DRAWINGS<br>info@roccoconsulting.com                        |

CLIENT  
**FAR EAST CONSORTIUM  
INTERNATIONAL LTD**  
PROJECT TITLE  
**PLOTS NT02, NT03 & NT04  
NORTHERN GATEWAY**

DRAWING TITLE  
**SECTION 278 WORKS  
CARRIAGEWAY LONG SECTIONS**

|                                           |             |
|-------------------------------------------|-------------|
| DRAWING No.<br>RDB/ROC/ZZ/XX/DR/C/47/0706 | REV.<br>P02 |
|-------------------------------------------|-------------|