


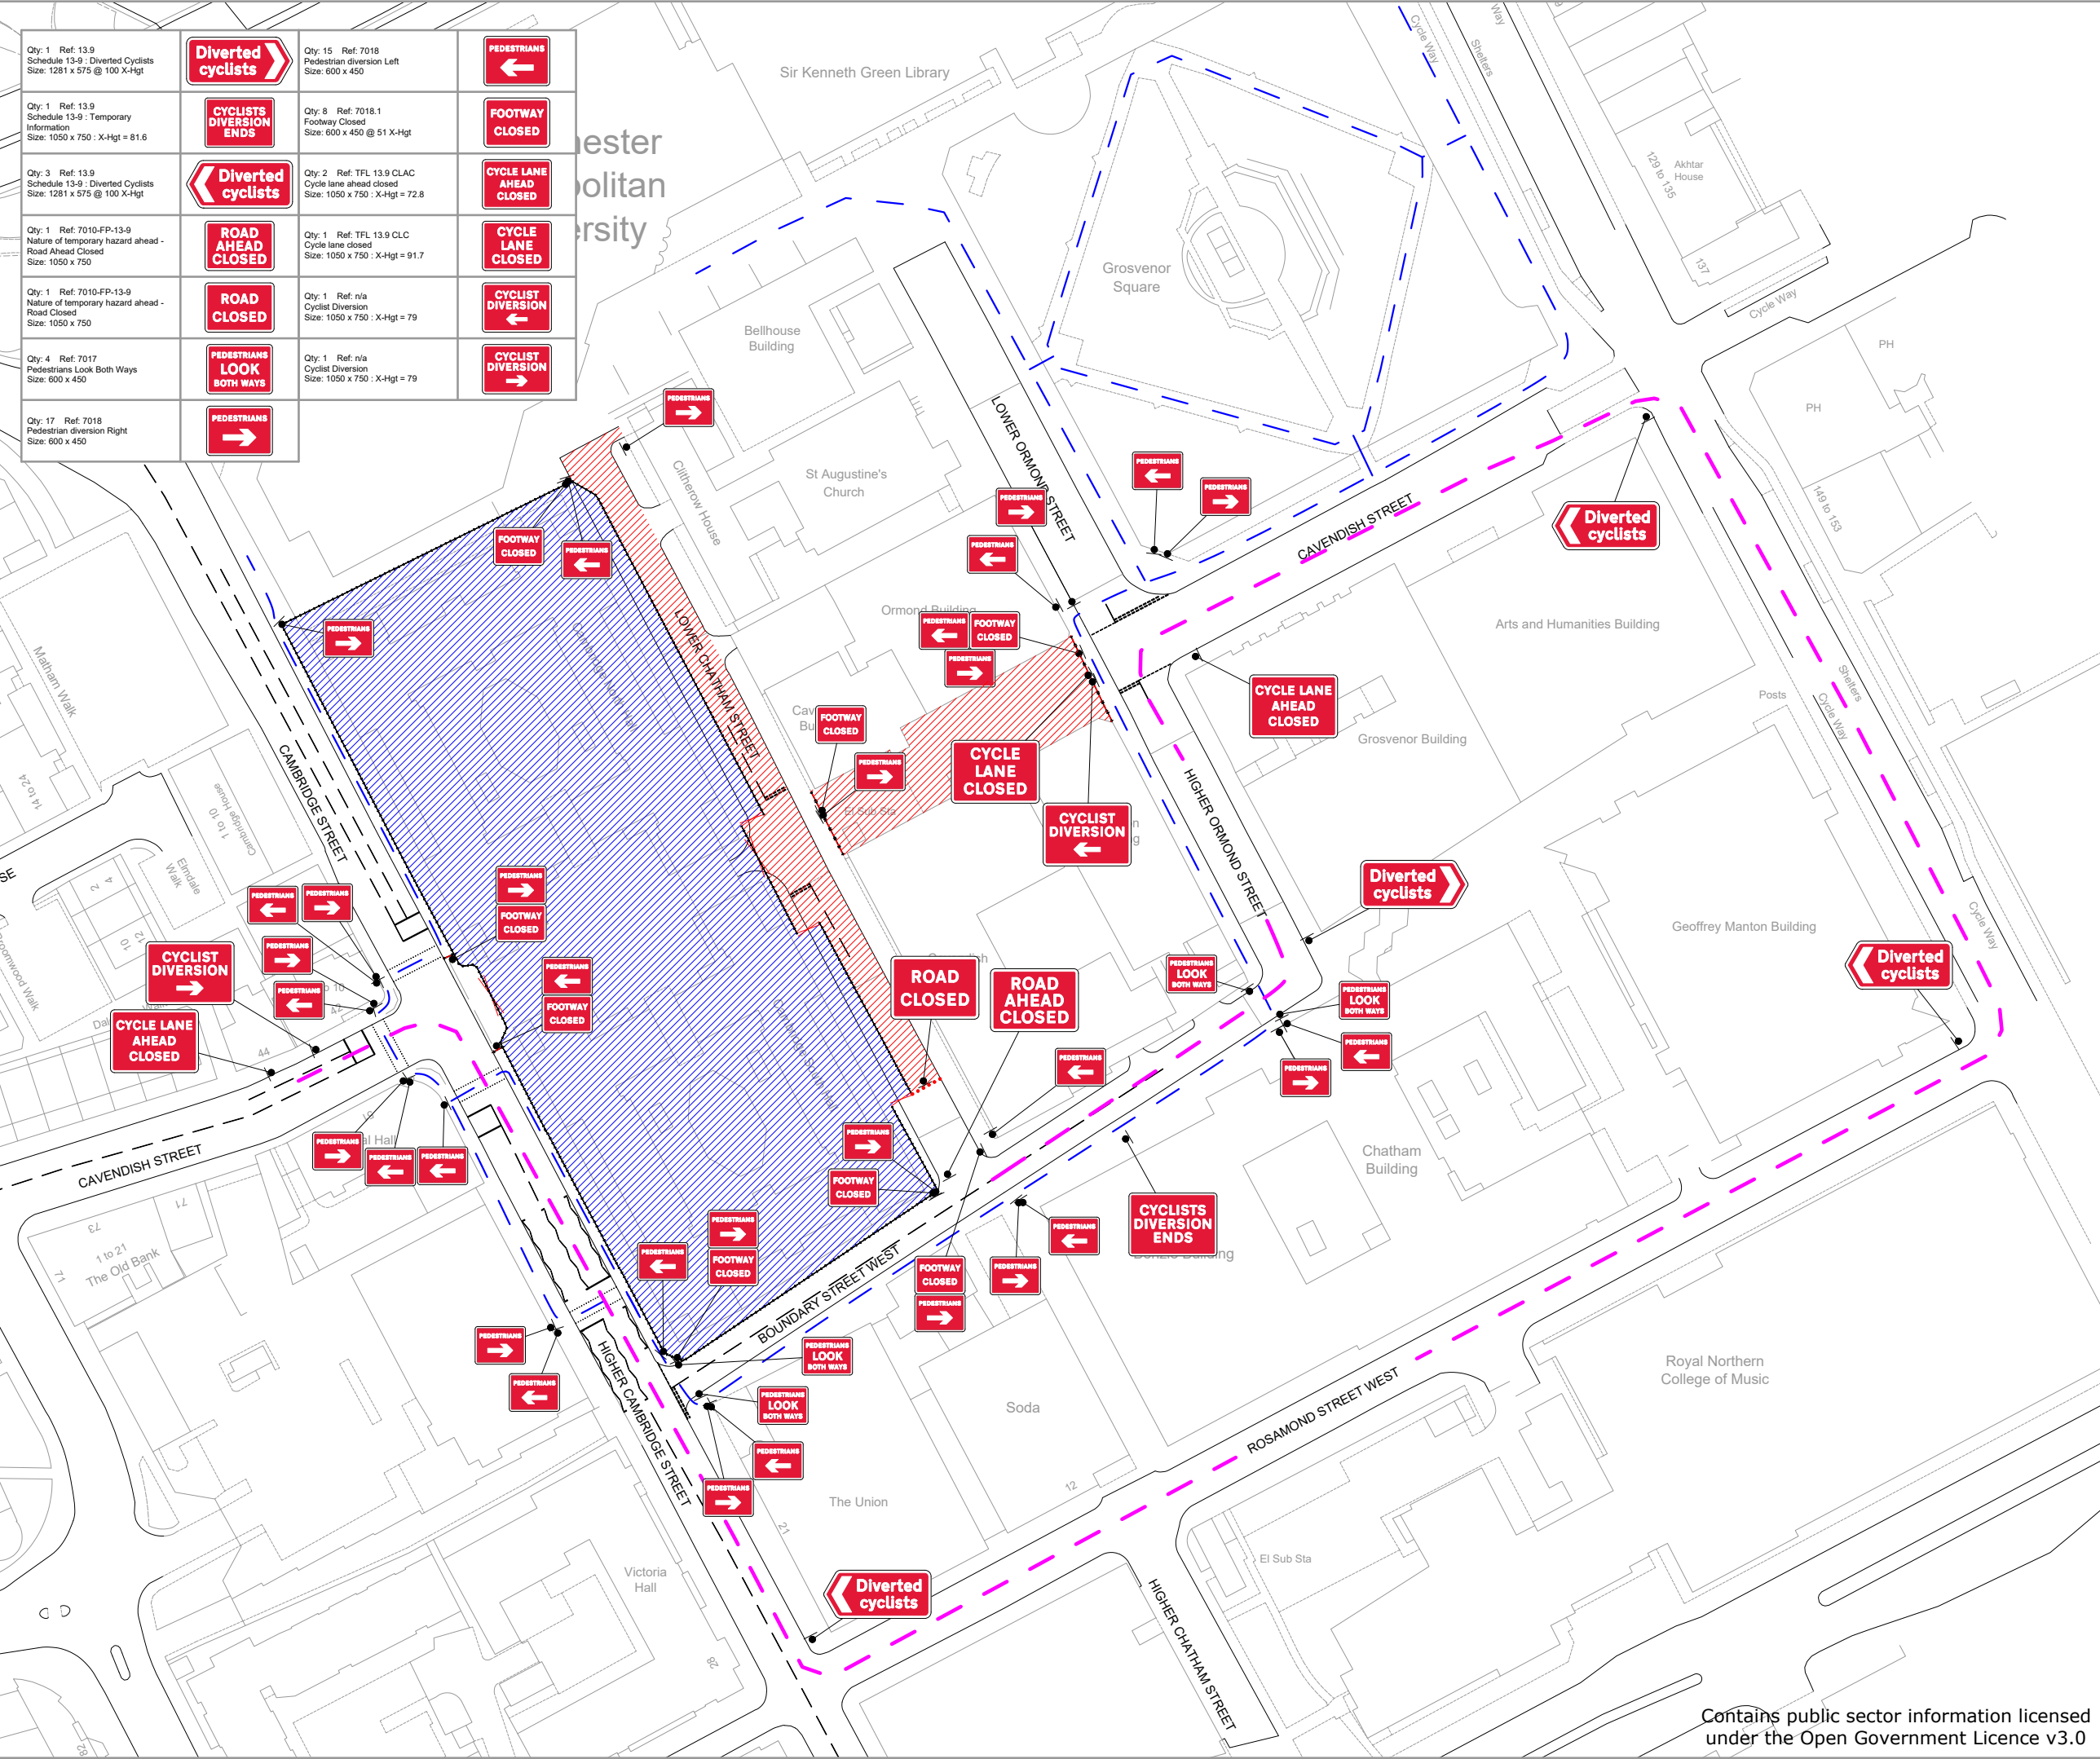

Qty: 1 Ref: 13.9 Schedule 13-9 : Diverted Cyclists Size: 1281 x 575 @ 100 X-Hgt		Qty: 15 Ref: 7018 Pedestrian diversion Left Size: 600 x 450	
Qty: 1 Ref: 13.9 Schedule 13-9 : Temporary Information Size: 1050 x 750 : X-Hgt = 81.6		Qty: 8 Ref: 7018.1 Footway Closed Size: 600 x 450 @ 51 X-Hgt	
Qty: 3 Ref: 13.9 Schedule 13-9 : Diverted Cyclists Size: 1281 x 575 @ 100 X-Hgt		Qty: 2 Ref: TFL 13.9 CLAC Cycle lane ahead closed Size: 1050 x 750 : X-Hgt = 72.8	
Qty: 1 Ref: 7010-FP-13-9 Nature of temporary hazard ahead - Road Ahead Closed Size: 1050 x 750		Qty: 1 Ref: TFL 13.9 CLC Cycle lane closed Size: 1050 x 750 : X-Hgt = 91.7	
Qty: 1 Ref: 7010-FP-13-9 Nature of temporary hazard ahead - Road Closed Size: 1050 x 750		Qty: 1 Ref: n/a Cyclist Diversion Size: 1050 x 750 : X-Hgt = 79	
Qty: 4 Ref: 7017 Pedestrians Look Both Ways Size: 600 x 450		Qty: 1 Ref: n/a Cyclist Diversion Size: 1050 x 750 : X-Hgt = 79	
Qty: 17 Ref: 7018 Pedestrian diversion Right Size: 600 x 450			

Drawing Notes

Cone lights spaced minimum 9m, cones to be 750 mm or 1m

All works to be carried out as per safety at streetworks and roadworks "A Code of Practice" October 2013. CPA conditions apply unless otherwise agreed.

Traffic Management Key

	Works Space
	Closure
	Road Sign
	Cones
	Cyclist Diversion Route
	Pedestrian Diversion Route
	Pedestrian Barrier
	Site Boundary
	Gates

Site Details

Traffic Management	Pedestrian Management
Speed of Road (mph)	
Minimum Sideways Safety Zone (S)	0.5m
Minimum Longways Safety Zone (L)	0.5m

Additional Notes:

Drawing Office

Drawing Number	SAL-D03529	
Contract Number	TM-CR214233-1	
Phase Number	1 of 1	
Page Number	1 of 1	
Surveyed By/Date	n/a	n/a
Drawn By/Date	IB	05-Aug-25
Checked By/Date	LH	05-Aug-25
Approved By/Date	LH	05-Aug-25
Client Ref	A299482	
Scale @ A3	NTS	

Rev		By	Date
A		IB	05-Aug-25

Client

Site Address

Manchester Metropolitan University
Higher Cambridge,
Manchester,
M15 4PN

Co-ordinates, Latitude - Longitude

53.469219 , -2.2401515