


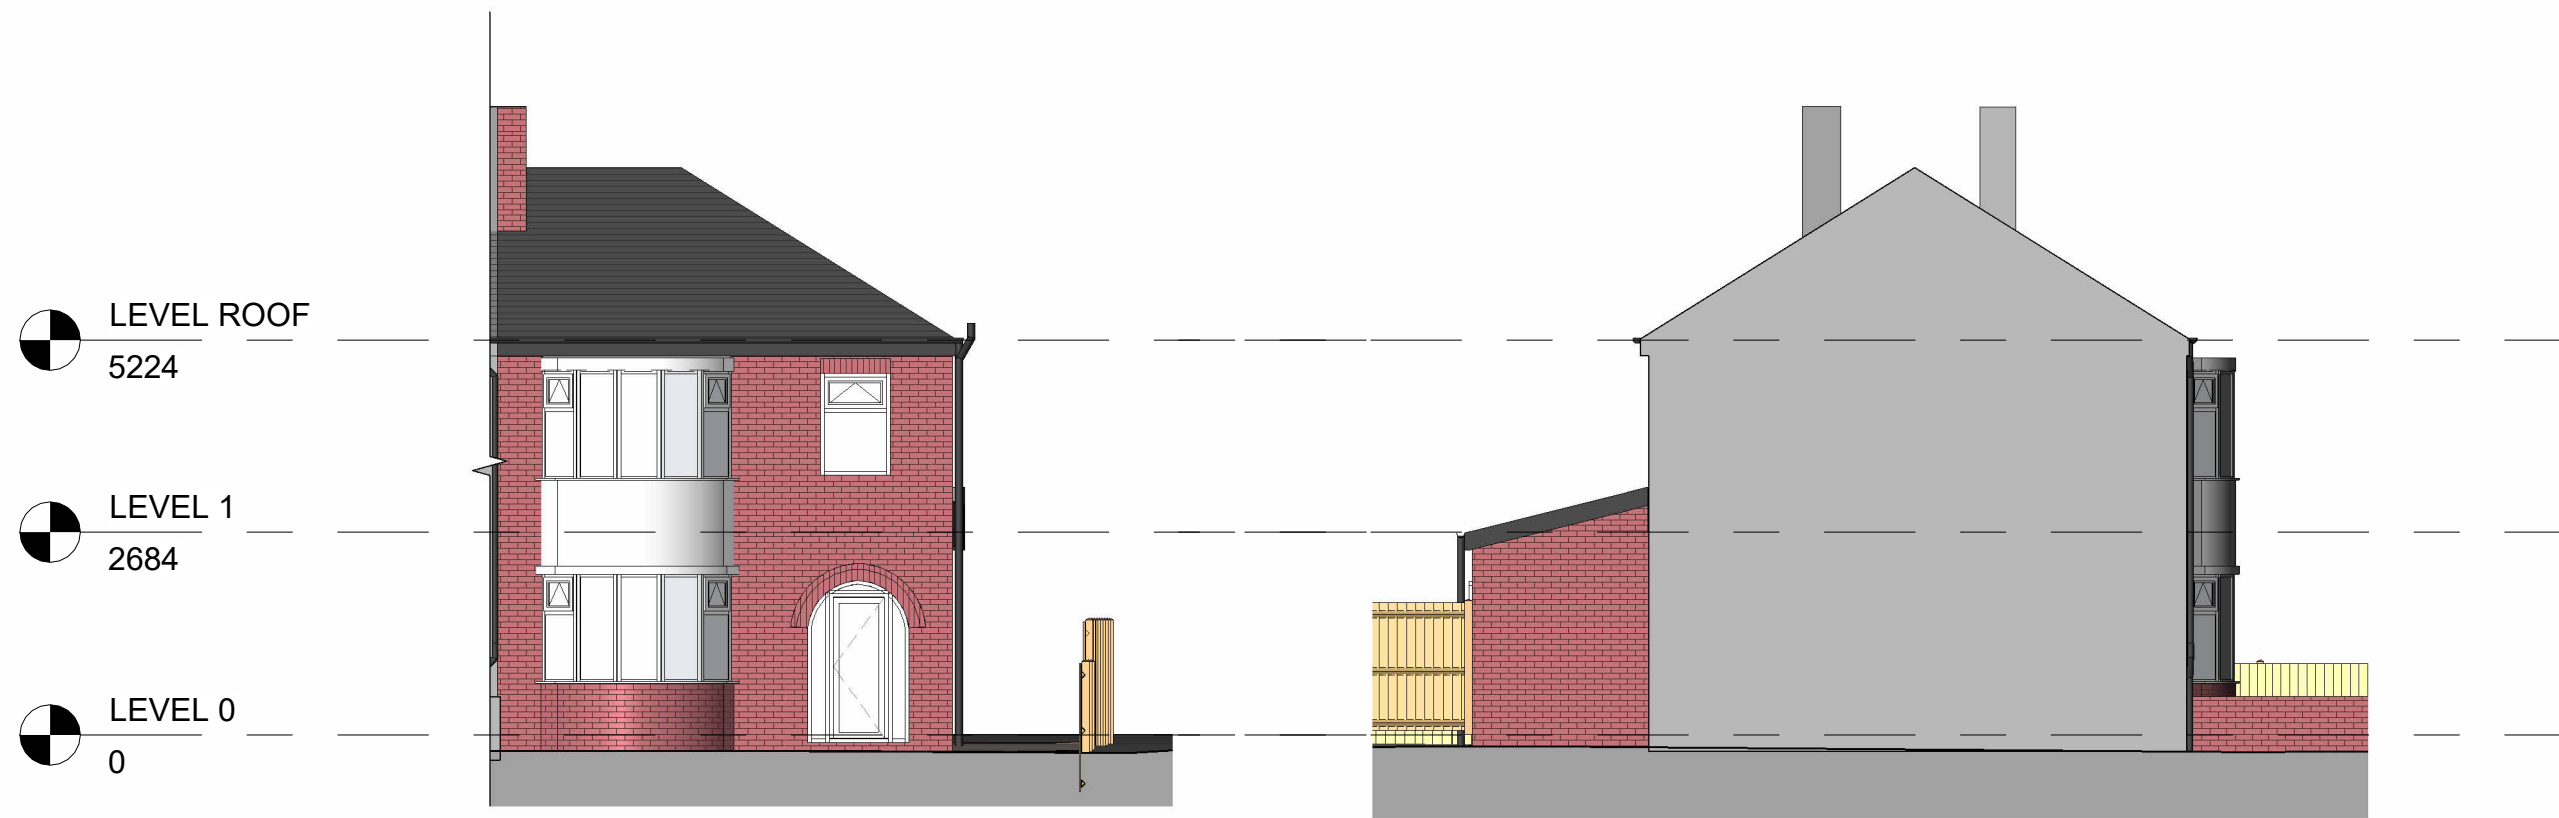


3 Front - Existing
1 : 100




5 Rear - Existing
1 : 100




6 Right Side - Existing
1 : 100

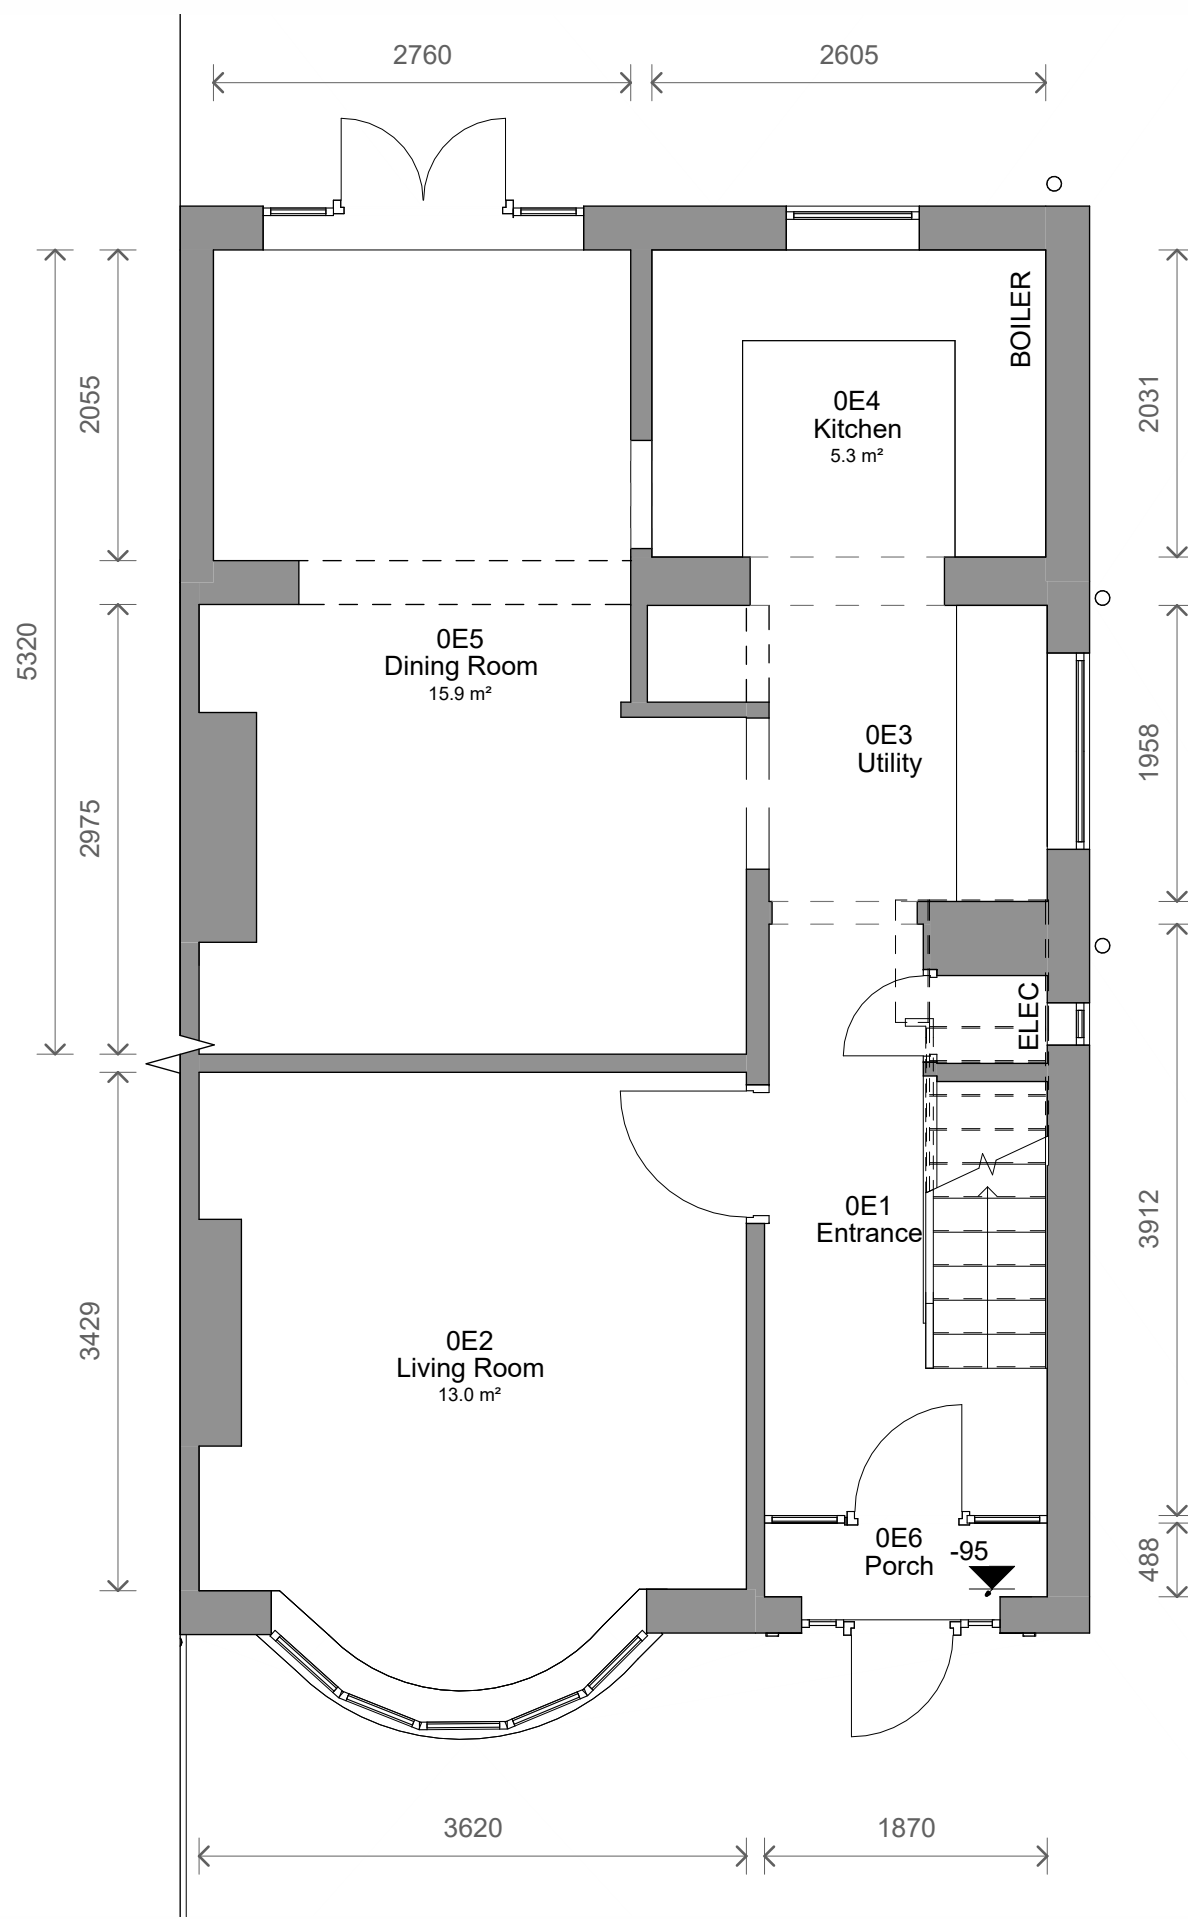

1 Level 0 - Existing
1 : 50

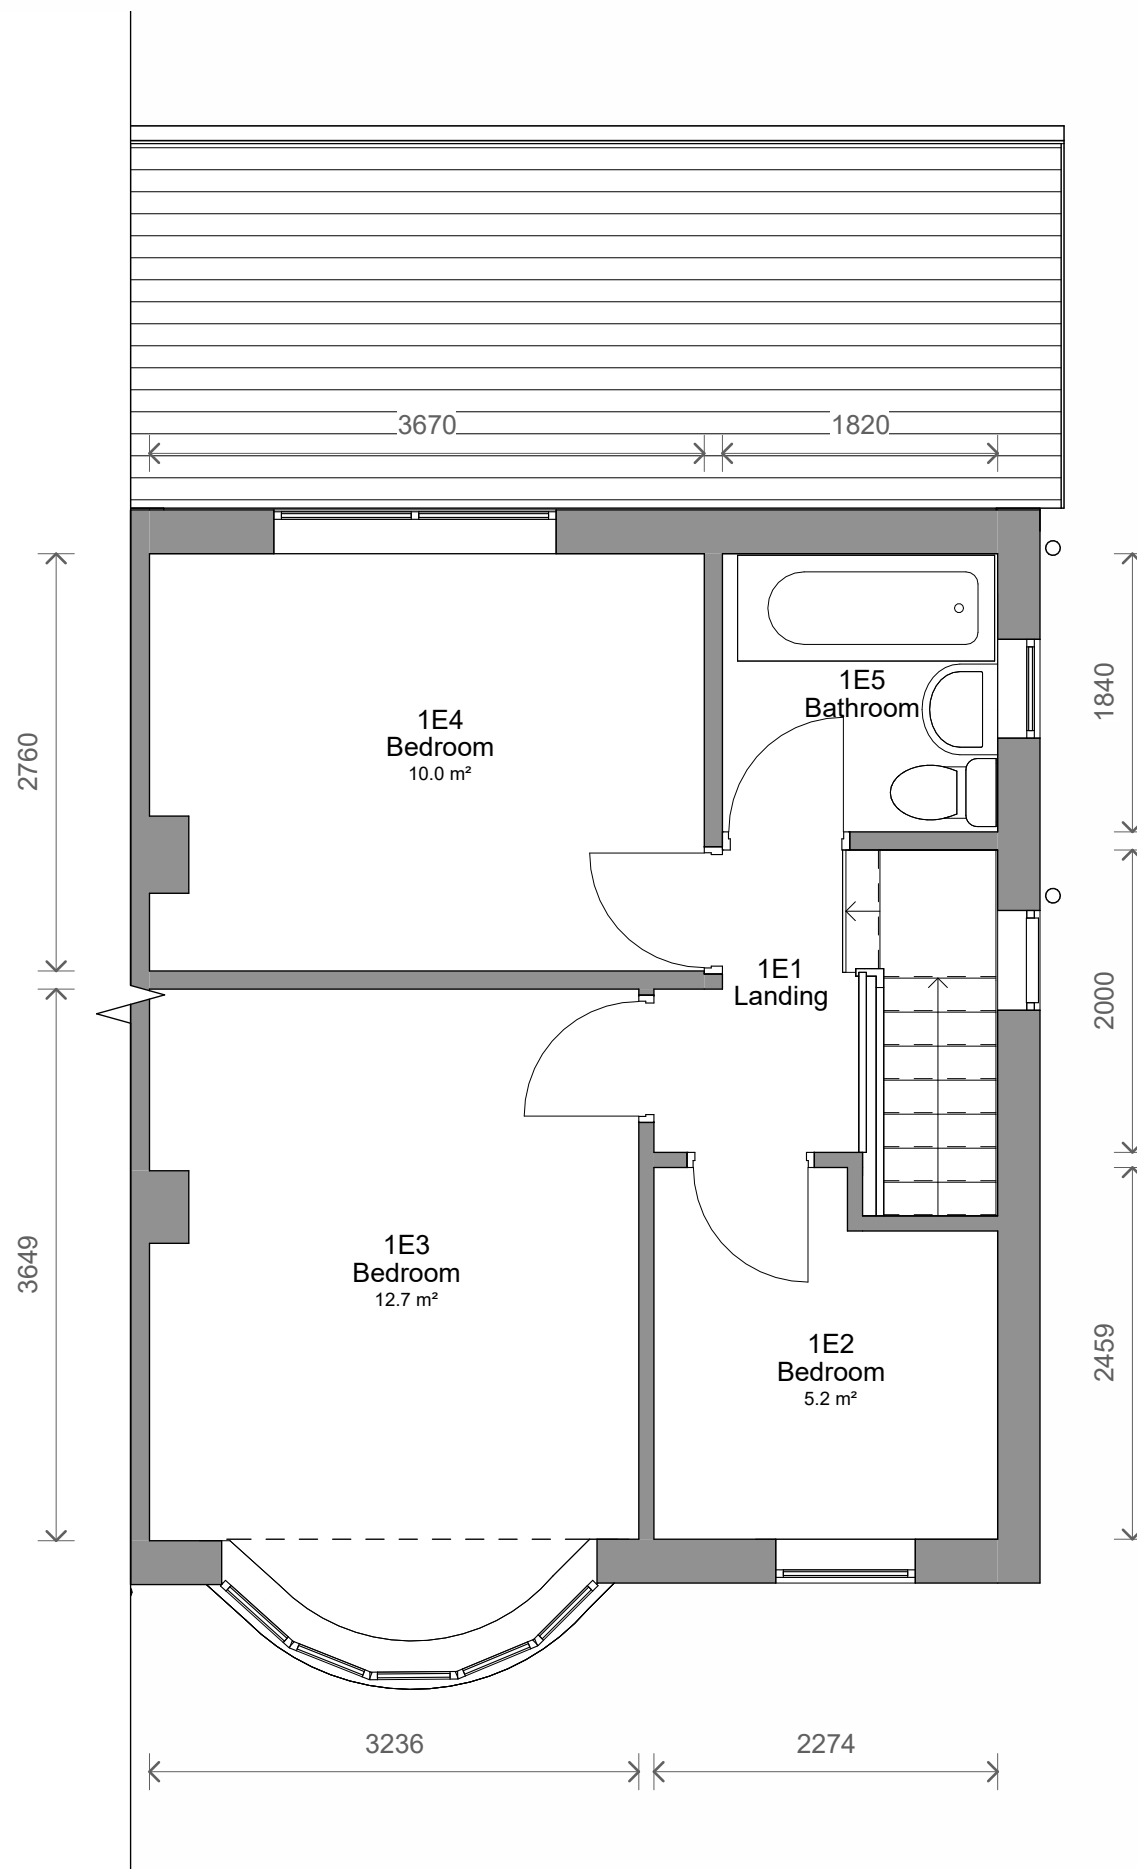

2 Level 1 - Existing
1 : 50

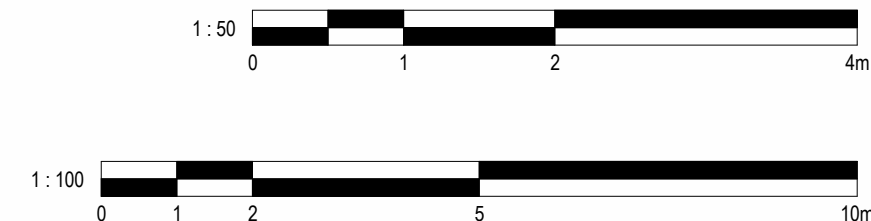

No. Description		Date	Initial
PROJECT		22 Brendon Avenue, Manchester	
TITLE		Existing Plans and Elevations	
STATUS		DESIGN	
DRAWN BY	DATE	SCALE (@ A1)	
BH	14/11/2025	As indicated	
PROJECT NUMBER		DRAWING NUMBER	REV
GSS25132		002	
<div>GOLD SKETCH</div> <div>S T U D I O S</div> <div>www.goldsketch.co.ukinfo@goldsketch.co.uk0161 792 9595</div>			
<div>NOTES</div> <div>© COPYRIGHT - ALL RIGHTS RESERVED.</div> <div>THIS DRAWING SHALL NOT BE REPRODUCED WITHOUT PRIOR WRITTEN CONSENT.</div> <div>DRAWING TO BE USED FOR THE STATUS INDICATED ONLY.</div> <div>ALL DIMENSIONS AND SETTING OUT SHALL BE CHECKED AND CONFIRMED ON SITE. ANY DISCREPANCIES TO BE REPORTED TO THE DESIGNER PRIOR TO THE COMMENCEMENT OF ANY WORK. ALL WORK AND MATERIALS TO BE IN ACCORDANCE WITH CURRENT BUILDING LEGISLATION, RELEVANT CODES OF PRACTICE AND BRITISH STANDARDS. ALL DIMENSIONS ON THIS DRAWING ARE IN MILLIMETRES UNLESS OTHERWISE STATED.</div>			