




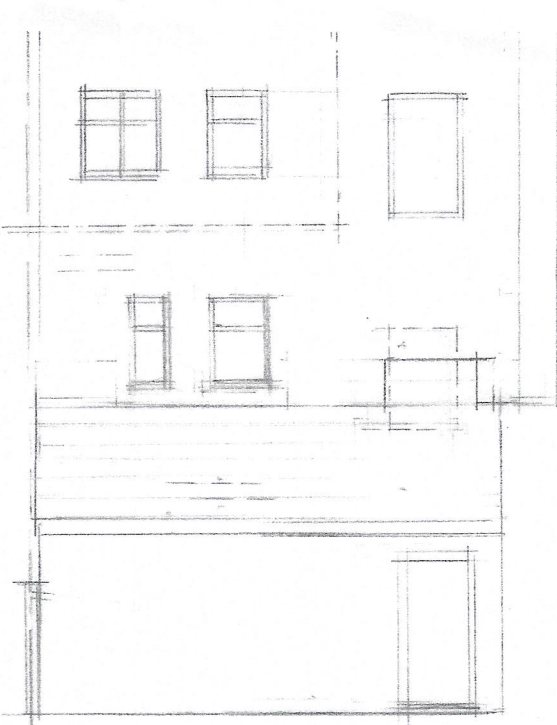


rear

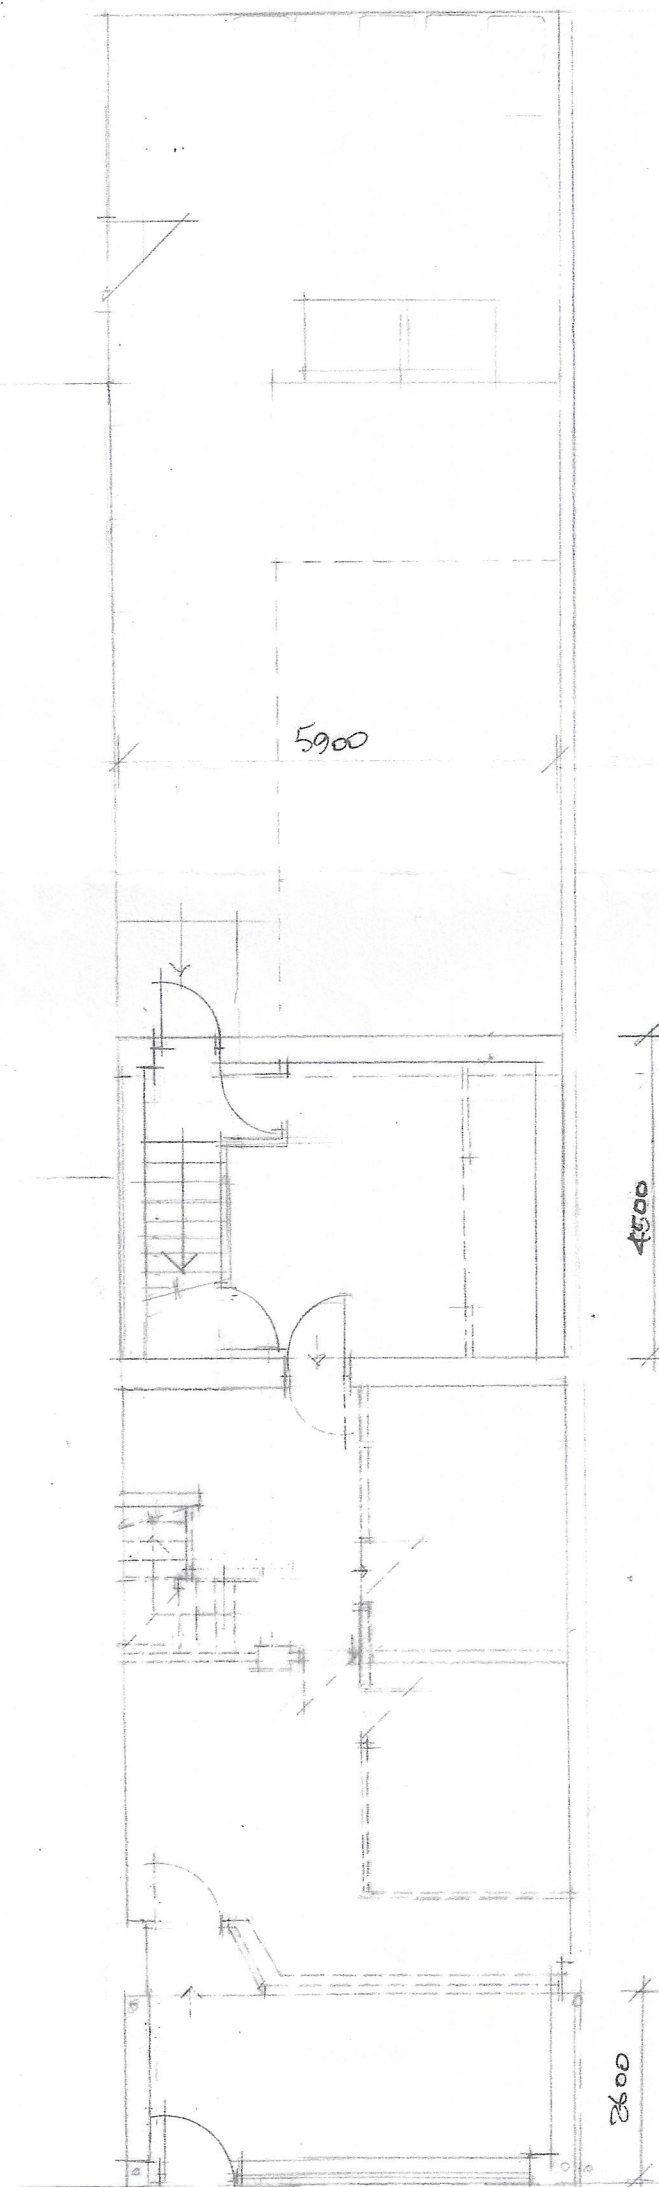

GROUND

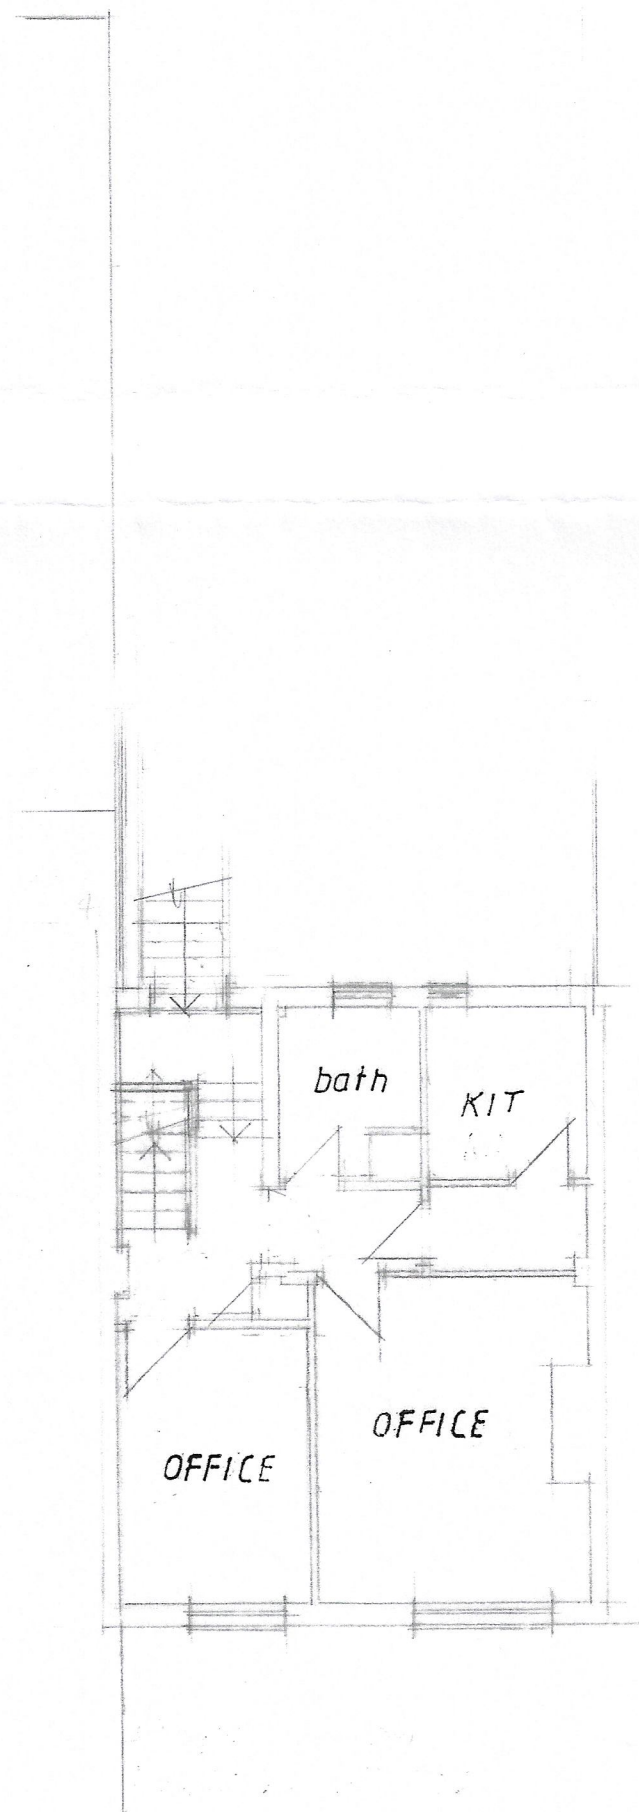




FIRST

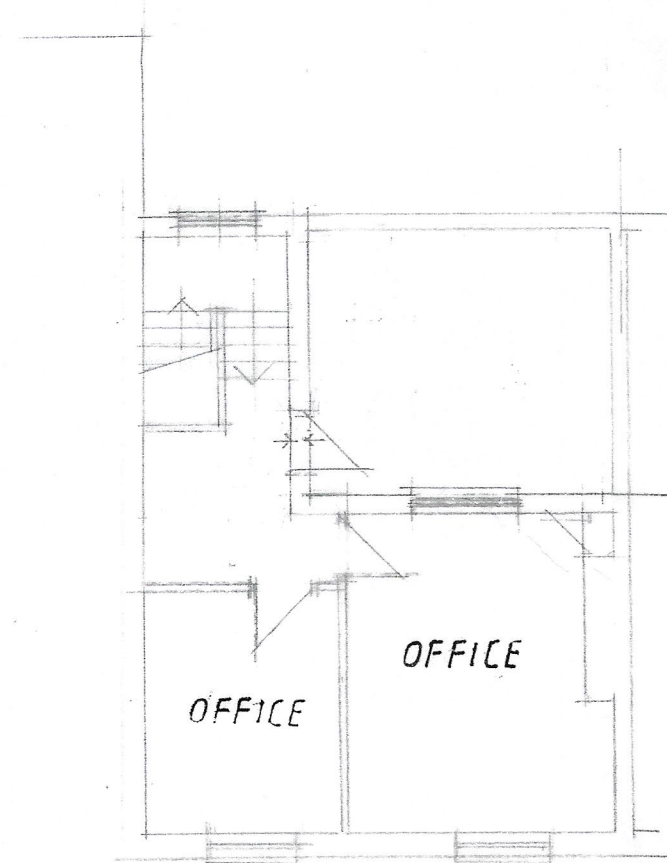

SECOND

FASCI

side

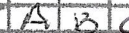  CLIENT <div style="text-align: center; font-size: 1.2em; margin-top: 10px;"> WA PROPERTIES LTD 102A NORTHMOOR ROAD MANCHESTER M12 5RS </div>									
SITE ADDRESS <div style="text-align: center; font-size: 1.2em; margin-top: 10px;"> 210 HOLLYHEDGE ROAD MANCHESTER M22 4QN </div>									
DRAWING TITLE <div style="text-align: center; font-size: 1.2em; margin-top: 10px;"> PROPOSED GROUND FRONT & REAR EXTENSION </div>									
<div style="text-align: center; font-size: 1.5em; font-weight: bold; margin-top: 20px;"> HOLBOROW + ORMESHER </div> <div style="text-align: center; font-size: 0.8em; margin-top: 5px;"> LIMITED </div> <div style="text-align: center; font-size: 1.8em; font-weight: bold; margin-top: 20px;"> architectural & interior design </div> <div style="text-align: center; font-size: 0.8em; margin-top: 20px;"> COMPANY ADDRESS: 15 OVERTON CLOSE MIDDLEWICH CHESHIRE CW10 0PZ </div> <div style="text-align: center; font-size: 1.2em; margin-top: 10px;"> PHONE: 07770 834939 </div>									
ISSUE	ORIGINAL	1	2	3	4	5	6	7	
REVISION									
DATE									
DRAWN									
CHECKED									
APPROVED									
SCALE	1:100 at A2								
<div style="display: flex; justify-content: space-between;"> DRAWING NUMBER 2388/25/02 A B </div>									