



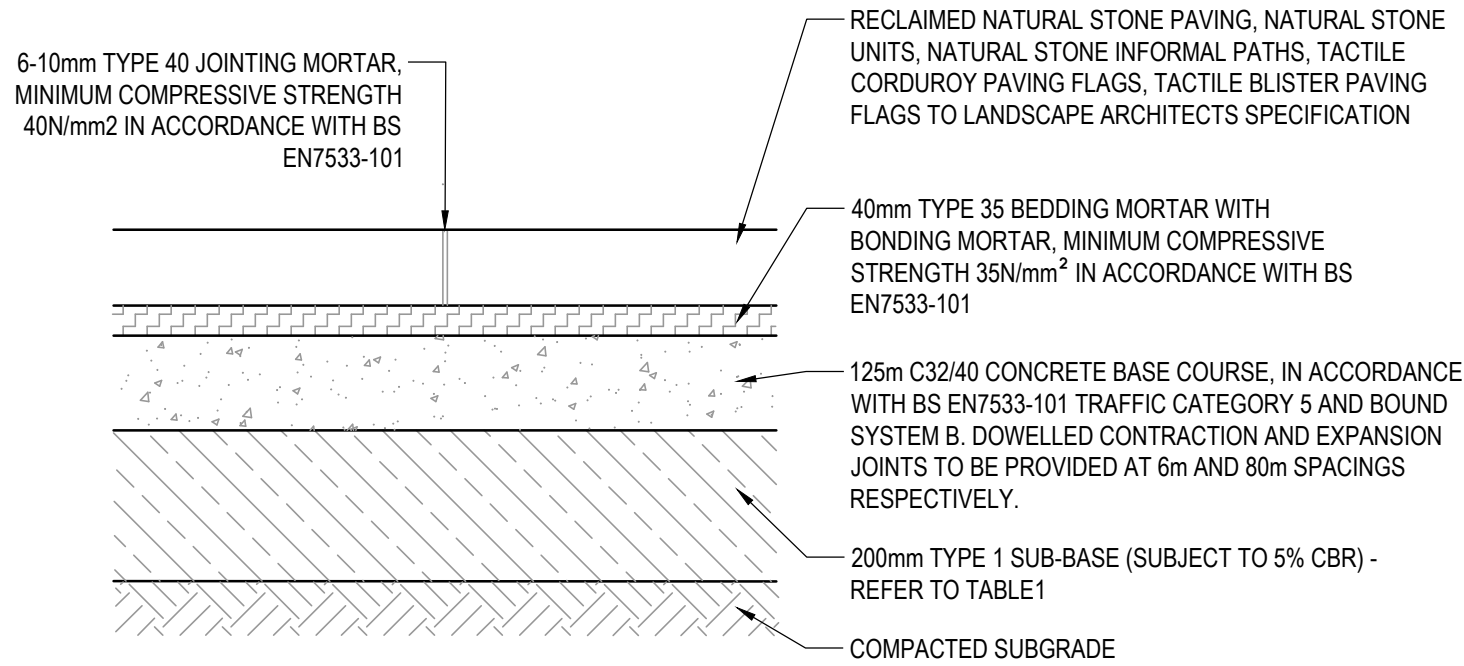

CONSTRUCTION TYPE P1
SCALE 1:10

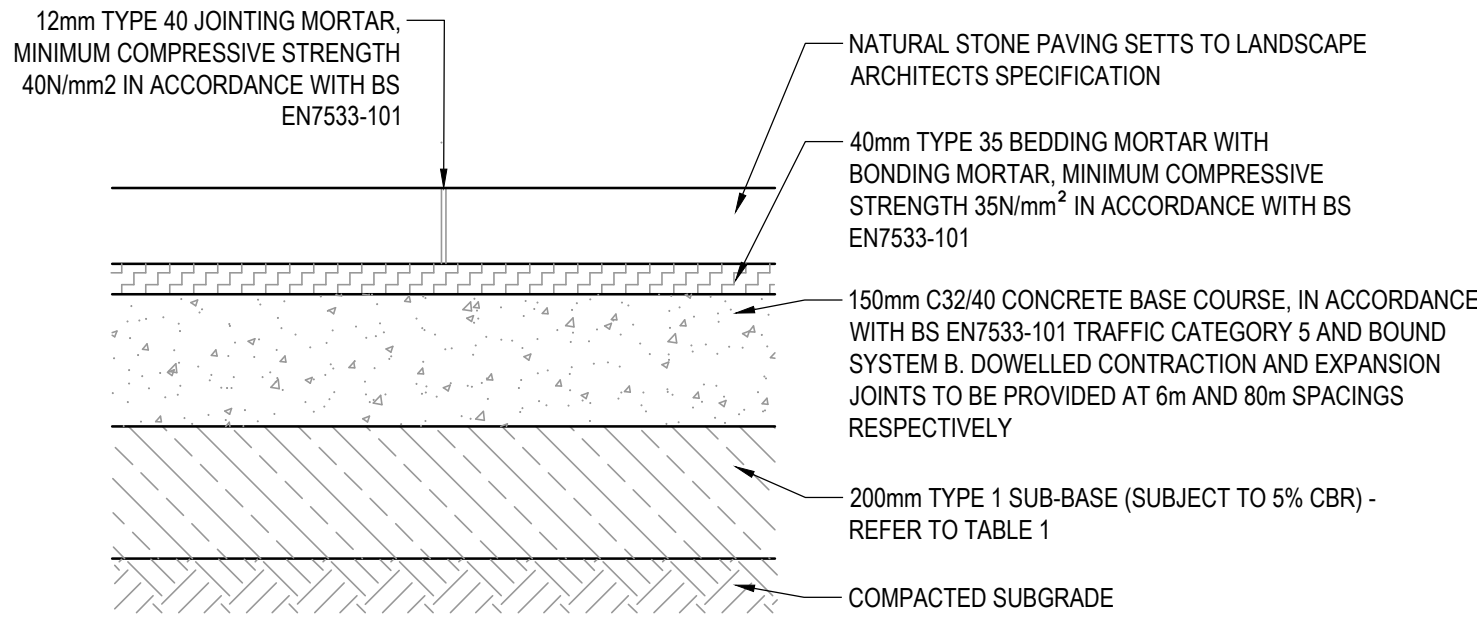

CONSTRUCTION TYPE P2A - TRAFFIC
CATEGORY 4 and 5
SCALE 1:10

TABLE 1							
CONSTRUCTION TRAFFIC	SUBGRADE CBR DESIGN VALUE						
	2%	2.5%	3%	4%	5%	10%	15%
NO CONSTRUCTION TRAFFIC	NOTE 1	170	150	150	150	150	150
100 s.a.	NOTE 1	240	220	180	160	150	150
200 s.a.	NOTE 1	320	250	210	180	150	150
500 s.a.	NOTE 1	360	280	230	200	160	150

EXTRACTED FROM BS EN7533-101:2021 (TABLE 16 - SUBBASE ONLY DESIGN)
NOTE 1: FOR SUBGRADES WITH A CBR LESS THAN 2.5% A SUB-BASE ON CAPPING DESIGN IS REQUIRED

© Buro Happold Limited or its group companies.
All Rights reserved. Buro Happold and its group companies assert (unless otherwise agreed in writing) their rights under s.77 to 80 of the Copyright, Designs and Patents Act 1988.
DO NOT SCALE THIS DRAWING.

HEALTH AND SAFETY INFORMATION

IN ADDITION TO THE HAZARDS/RISKS NORMALLY ASSOCIATED WITH THE TYPES OF WORK DETAILED ON THIS DRAWING, NOTE THE FOLLOWING

CONSTRUCTION:

- WORKS WITHIN POTENTIAL CONFINED SPACE CONDITIONS
- WORKS IN PROXIMITY TO LIVE SERVICES
- WORKS INTERFACE WITH THE PUBLIC ON MILLER STREET

MAINTENANCE/CLEANING/OPERATION:

- WORKS WITHIN POTENTIAL CONFINED SPACE CONDITIONS
- WORKS IN PROXIMITY TO LIVE SERVICES
- WORKS INTERFACE WITH THE PUBLIC ON MILLER STREET

DECOMMISSIONING/DEMOLITION:

- WORKS WITHIN POTENTIAL CONFINED SPACE CONDITIONS
- WORKS IN PROXIMITY TO LIVE SERVICES
- WORKS INTERFACE WITH THE PUBLIC ON MILLER STREET

NOTES:

- ALL DIMENSIONS ARE IN METRES UNLESS STATED OTHERWISE.
- THIS DRAWING IS TO BE READ IN CONJUNCTION WITH ALL OTHER RELEVANT DRAWINGS, DETAILS AND SPECIFICATIONS. THIS DESIGN HAS BEEN BASE ON THE FOLLOWING DRAWINGS AND INFORMATION:
 - ARCHITECT'S PLAN 2962-PLA-XX-XX-DR-L-3000 RECEIVED FROM PLANT ON 13/07/2023
 - TOPOGRAPHICAL SURVEY RECEIVED 13/07/2022
- PRIOR TO THE COMMENCEMENT OF WORK THE LOCATION, SIZE AND DEPTH OF ALL EXISTING DRAINAGE AND SERVICES SHALL BE ESTABLISHED BY THE CONTRACTOR. ANY DISCREPANCY FROM THE INFORMATION SHOWN ON THESE DRAWINGS SHALL IMMEDIATELY BE BROUGHT TO THE ATTENTION OF THE ENGINEER.
- THE CONTRACTOR SHALL ALLOW FOR THE PROTECTION, TEMPORARY AND PERMANENT SUPPORT AND DIVERSION WORKS AS NECESSARY, TO ALL EXISTING SERVICES TO THE SATISFACTION OF PUBLIC UTILITIES.
- REFER TO DRAWING 0052681-BHE-XX-XX-DR-C-2700 FOR PROPOSED PAVEMENT PLAN.

P02	ISSUED FOR STAGE 3+	25.08.2023	DC	PT	PT
P01	ISSUED FOR STAGE 3 COSTING	27.06.2023	DC	PT	PT
Rev	Description	Date	Iss'd	Rev'd	App'd

STAGE 3

Project Stage

INFORMATION

Status of Drawing

BURO HAPPOLD

3 Wellington Place
Leeds
LS1 4AP
UK

Tel: +44 (0)113 204 2200
Fax: +44 (0)870 787 4144
Email: 0052681@burohappold.com
Web: www.burohappold.com

ClientMEPC

ArchitectPLANT-IE

ProjectANGEL SQUARE PUBLIC REALM

Orig TitlePROPOSED PAVEMENT BUILD-UPS

Job No.0052681

Scale@A1

N.T.S

Drawn/Designed By.DC

Checked By.PT

Approved By.PT

Drawing No.0052681-BHE-XX-XX-DR-C-2701

RevisionP02

Drawn: 0052681-1204-Angel Square Public Realm/DC Date: 18/07/23
Checked: 0052681-BHE-XX-XX-DR-C-2701
Approved: 0052681-BHE-XX-XX-DR-C-2701
Project: 0052681-1204-Angel Square Public Realm/DC Date: 18/07/23