
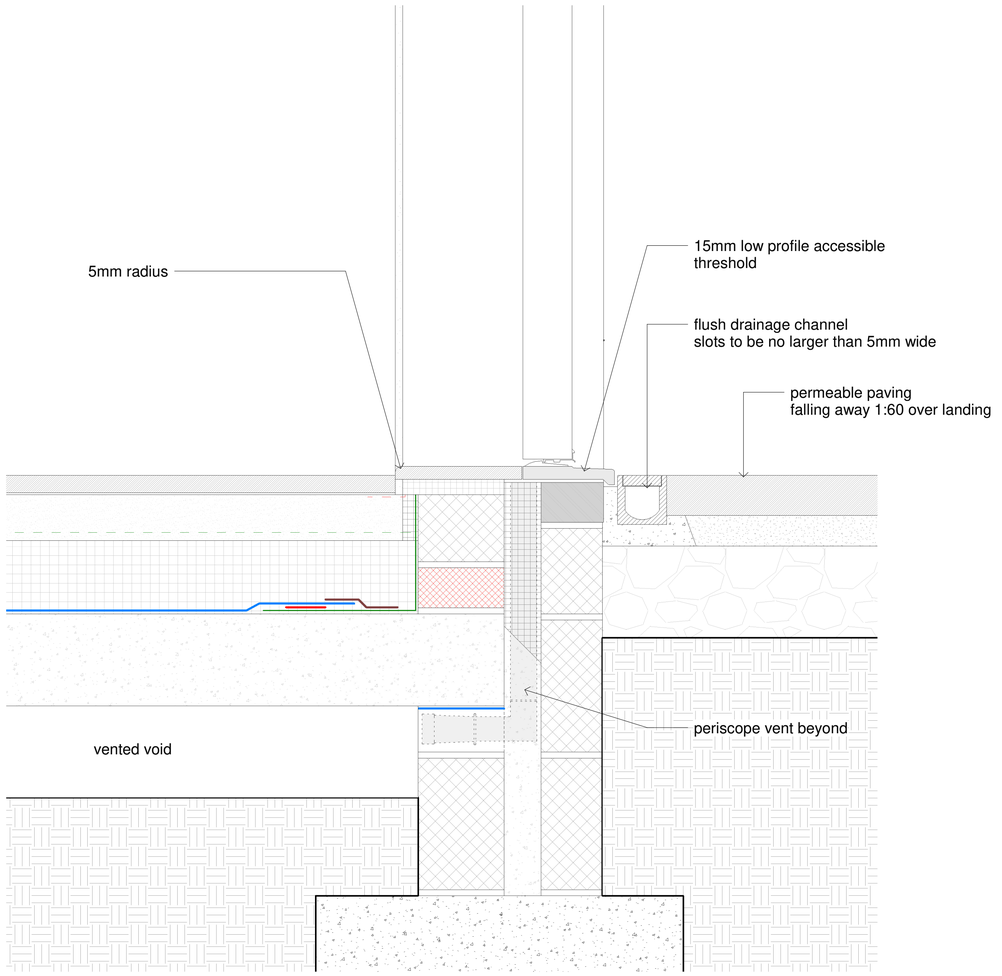


EXTERNAL DOOR THRESHOLD 1_PAVED

1 : 5

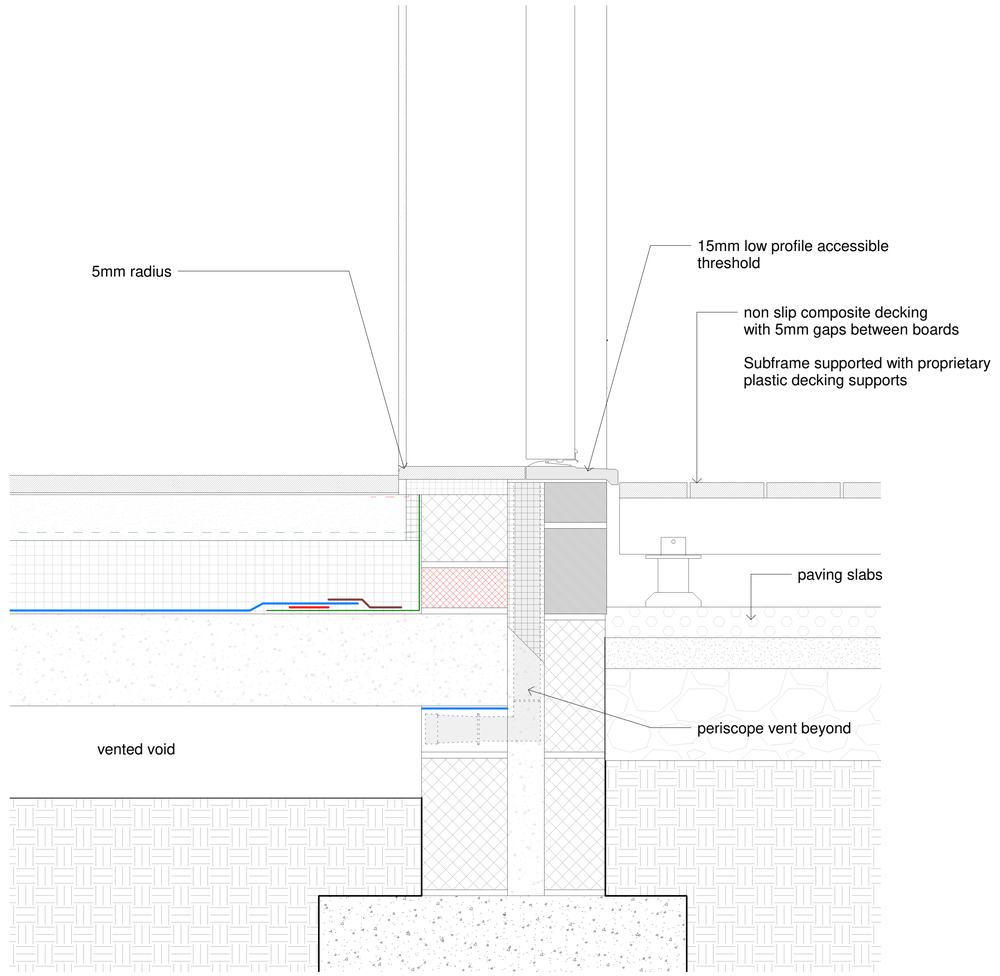

EXTERNAL DOOR THRESHOLD 2_DECKING

1 : 5

THIS DRAWING IS TO BE READ IN CONJUNCTION WITH STRUCTURAL DRAWINGS, M&E DRAWINGS (IF APPLICABLE), PLANNING APPROVAL NOTICE, BUILDING CONTROL AMENDMENT NOTICES (IF APPLICABLE), AND FINAL BUILDING CONTROL APPROVAL NOTICE.

Location Plan

North Point

The contractor must verify all dimensions on site before commencing any work or fabrication drawings. If this drawing exceeds the quantities taken in any way GTA North are to be informed before the work is initiated. Only figured dimensions are to be taken from this drawing. Do not scale off this drawing. Drawings are based on Ordnance Survey and / or existing record drawings - design and drawing content is subject to detailed Site Survey, Structural Survey, Site Investigations, Planning and Statutory Requirements and Approvals. Authorised reproduction from Ordnance Survey Map with permission of the Controller of Her Majesty's Stationery Office. Crown Copyright reserved. GTA North Limited Copyright. Guy Taylor Associates
Is a trading name of GTA North Limited.

Drawing Notes:

Rev:	Description:	Revised By:	Issue Date:
P01	PLANNING ISSUE	CR	26.05.25

Project:
7 CHAPEL STREET
M19 3QB

Drawing Title:
DOOR THRESHOLD DETAILS

Scale: 1 : 5@A1
Original Issue Date:
Original Drawn By: Author
Original Checked by: Checker

Drawing Number:
23-0019-30-203

Revision:
P01

Reason For Issue:
PLANNING APPROVAL

Swan Buildings, 20 Swan Street M4 5JW
T: 0161 826 1042 M:07914 402 101
manchester@guytaylorassociates.co.uk
www.guytaylorassociates.co.uk

GUY TAYLOR ASSOCIATES



THIS DRAWING IS TO BE READ IN CONJUNCTION WITH STRUCTURAL DRAWINGS, M&E DRAWINGS (IF APPLICABLE), PLANNING APPROVAL NOTICE, BUILDING CONTROL AMENDMENT NOTICES (IF APPLICABLE), AND FINAL BUILDING CONTROL APPROVAL NOTICE.

Location Plan

North Point

The contractor must verify all dimensions on site before commencing any work or fabrication drawings. If this drawing exceeds the quantities taken in any way GTA North are to be informed before the work is initiated. Only figured dimensions are to be taken from this drawing. Do not scale off this drawing. Drawings are based on Ordnance Survey and / or existing record drawings - design and drawing content is subject to detailed Site Survey, Structural Survey, Site Investigations, Planning and Statutory Requirements and Approvals. Authorised reproduction from Ordnance Survey Map with permission of the Controller of Her Majesty's Stationery Office. Crown Copyright reserved. GTA North Limited Copyright. Guy Taylor Associates
Is a trading name of GTA North Limited.

Drawing Notes:

Rev:	Description:	Revised By:	Issue Date:
P01	PLANNING ISSUE	CR	26.05.25

Project:
7 CHAPEL STREET
M19 3QB

Drawing Title:
THRESHOLDS KEY PLAN

Scale: 1 : 100@A1
Original Issue Date:
Original Drawn By: Author
Original Checked by: Checker

Drawing Number: 23-0019-30-204
Revision: P01

Reason For Issue:
PLANNING APPROVAL

Swan Buildings, 20 Swan Street M4 5JW
T: 0161 826 1042 M:07914 402 101
manchester@guytaylorassociates.co.uk
www.guytaylorassociates.co.uk

GUY TAYLOR ASSOCIATES