


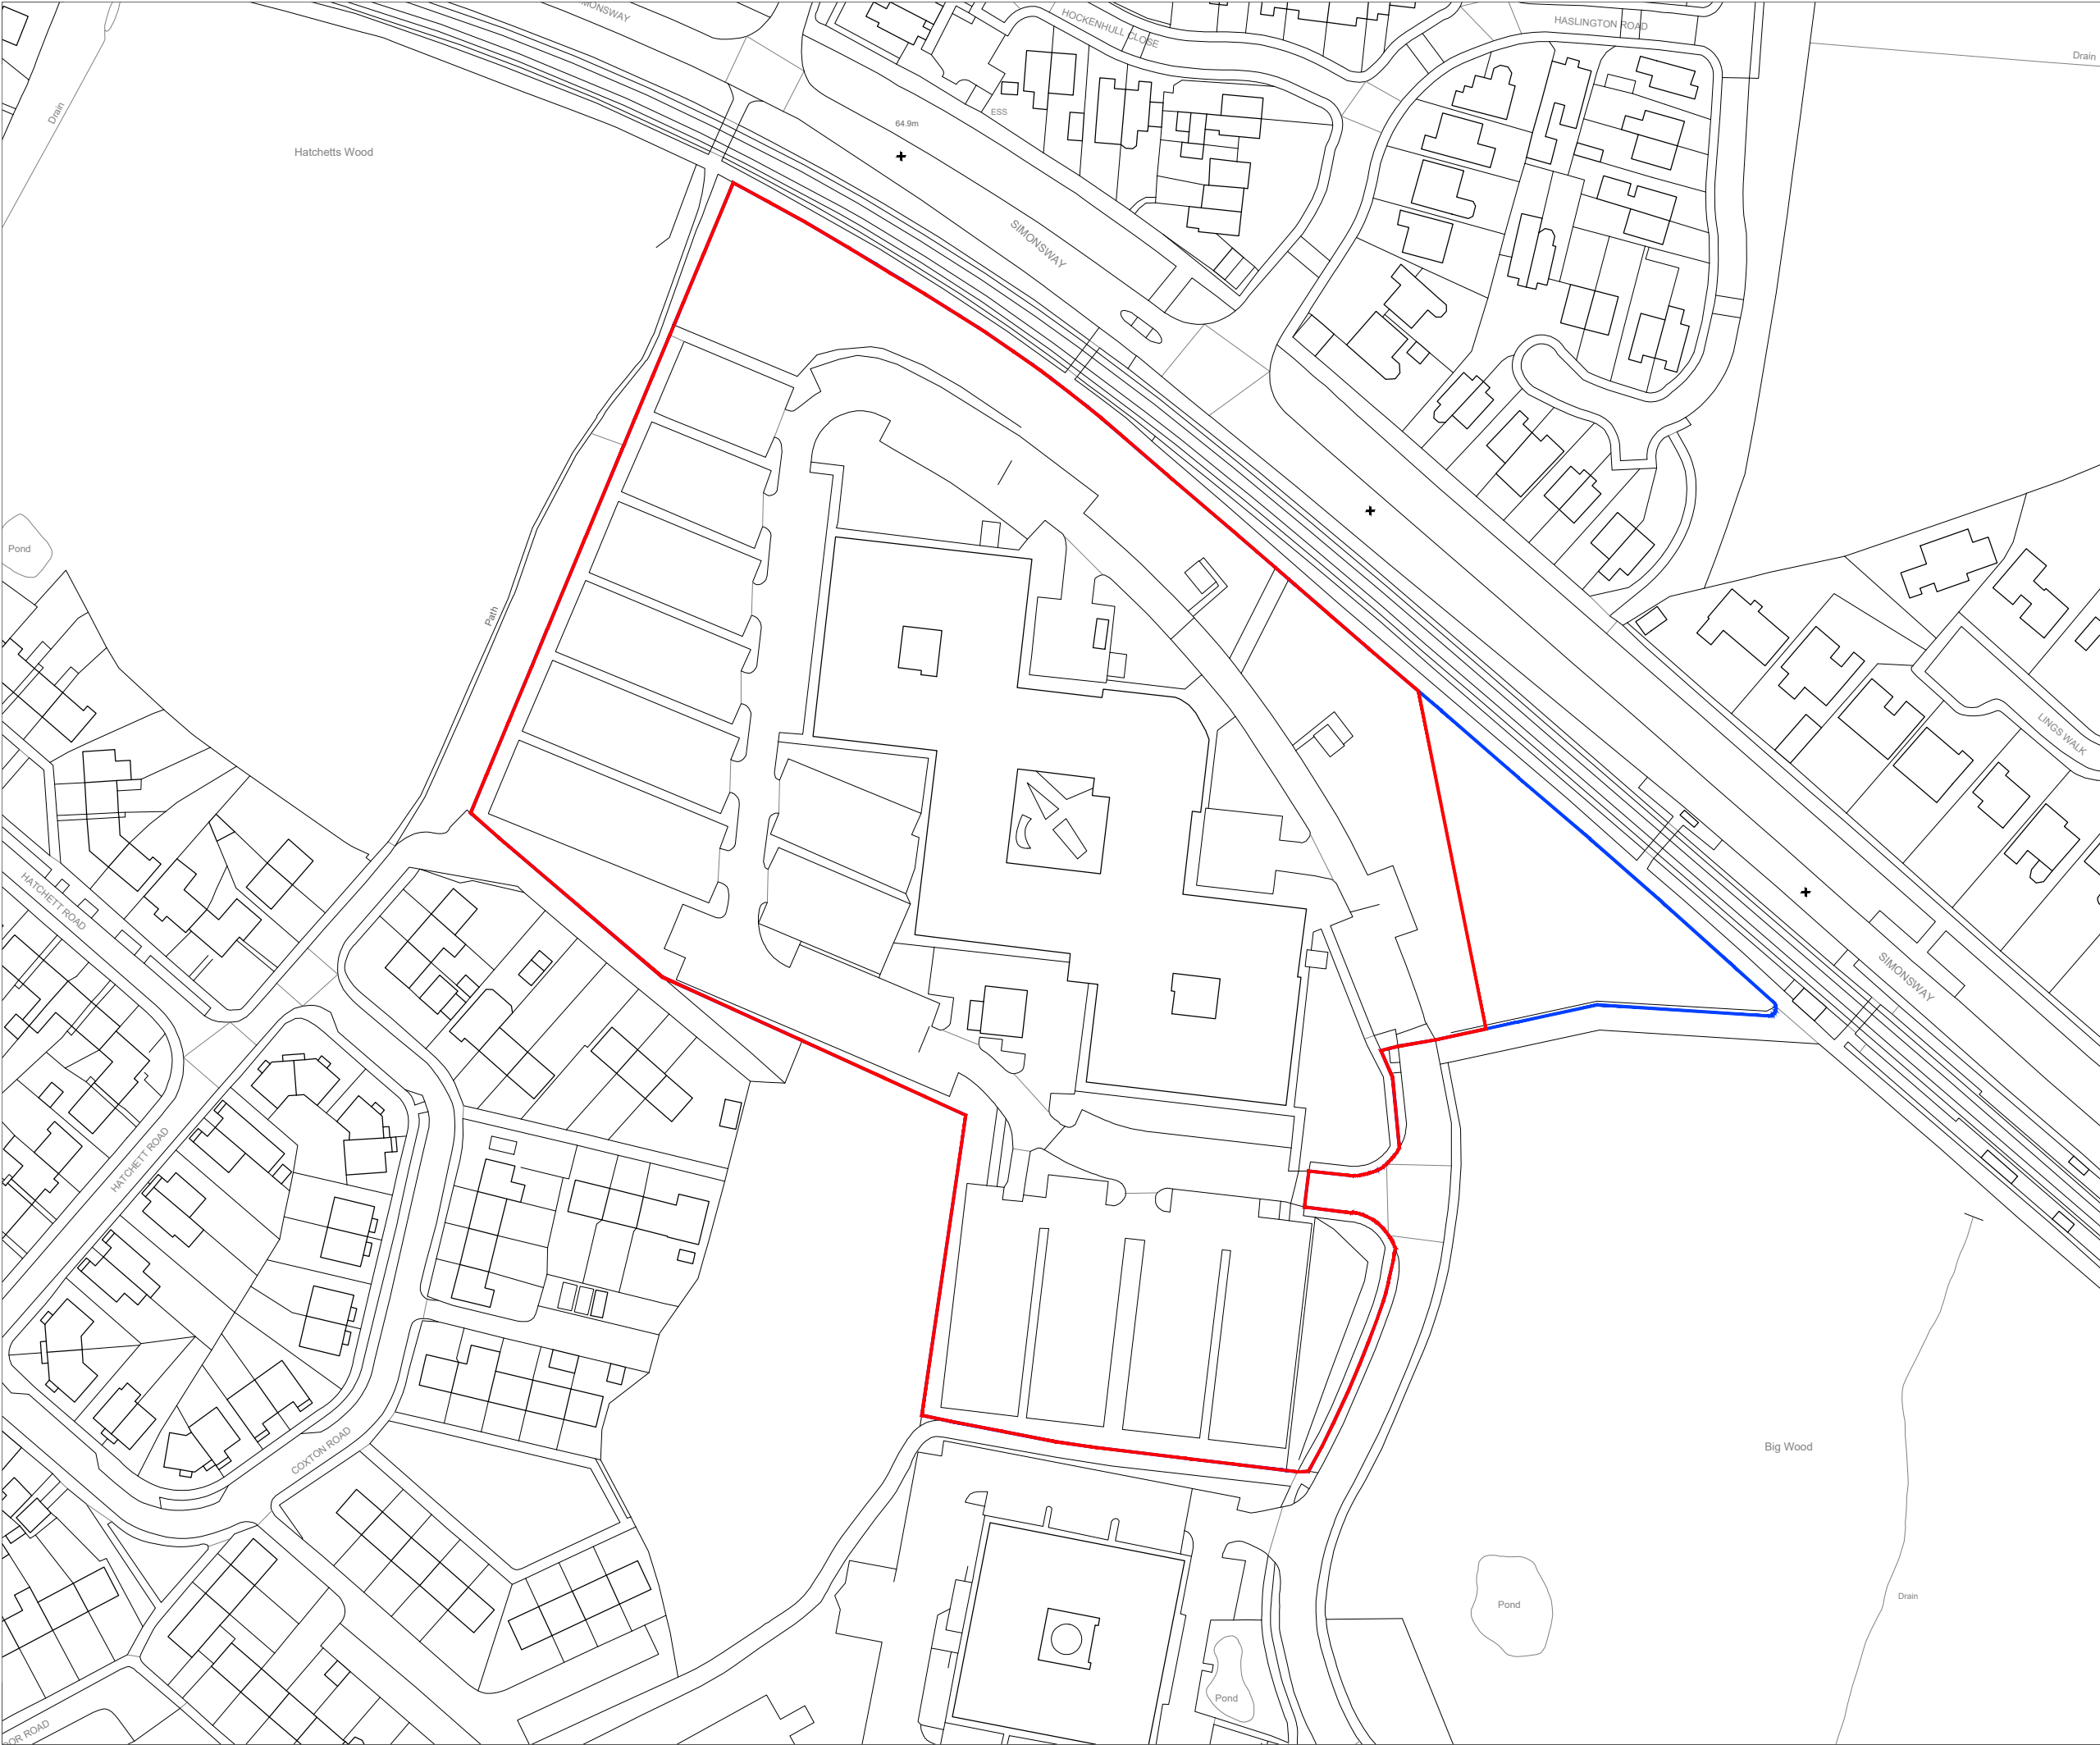


The Harris Partnership Ltd does not accept liability for any deviation from our drawings or specification. This drawing is copyright and may not be reproduced or shared in whole or part without written authority. Do not scale off this drawing.

Rev	Date	Description	Drawn	Chk'd
P01	15.12.25	Planning Submission	AV	AV

- Key:
- Application Boundary
 - Ownership Boundary

Note:
Drawn to received information, OS Map and title information
(title MAN294075).

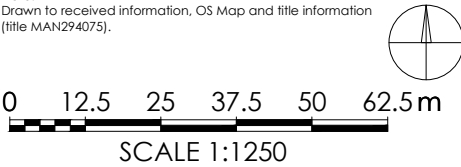

Architecture
Masterplanning
Interior Design

www.harrispartnership.com

Wakefield Manchester Milton Keynes Reading London Harrogate Edinburgh

Client

Karlin VMH Ltd c/o Global Mutual

Project Title

Concord Logistics

Concord Business Park
Threapwood Road, Wythenshawe
Manchester, M22 0EY

Drawing Title

Site Location Plan

Drawn	Checked	Scale @A3	BIM Status	Date
AV	AV	1:1250	NA	20.10.2025

Drawing Status	Rev.	THP Project No
Planning	P01	21701

Project No. Originator Volume Level Type Role Number

21701 THPL XX XX DR A (PL)1100