



Notes:

All dimensions are to be checked on site. Any discrepancies between drawings and physical site conditions must be reported to DTS immediately. External wall thickness are shown as indicative only and should be checked before construction work.


Drawings are for the sole use of the instructing client only and are not to be reproduced without prior permission.

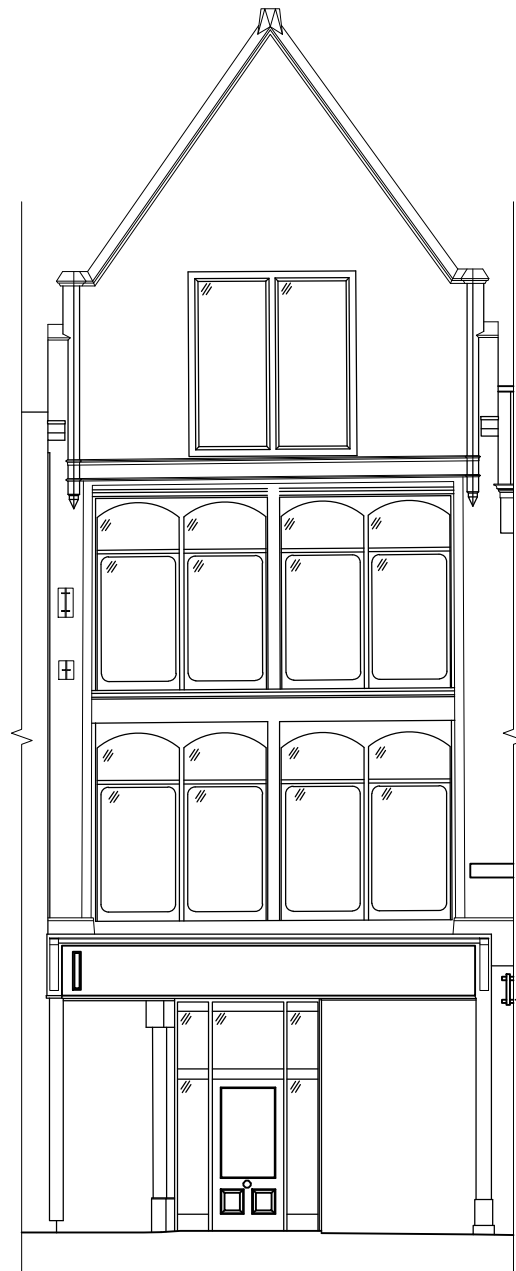

– 44 King Street Front –

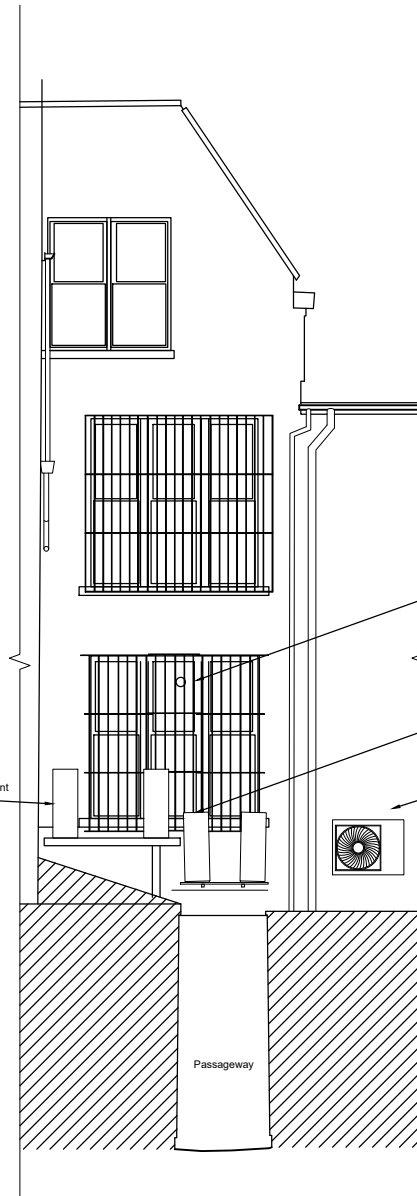

– 44 King Street Rear –

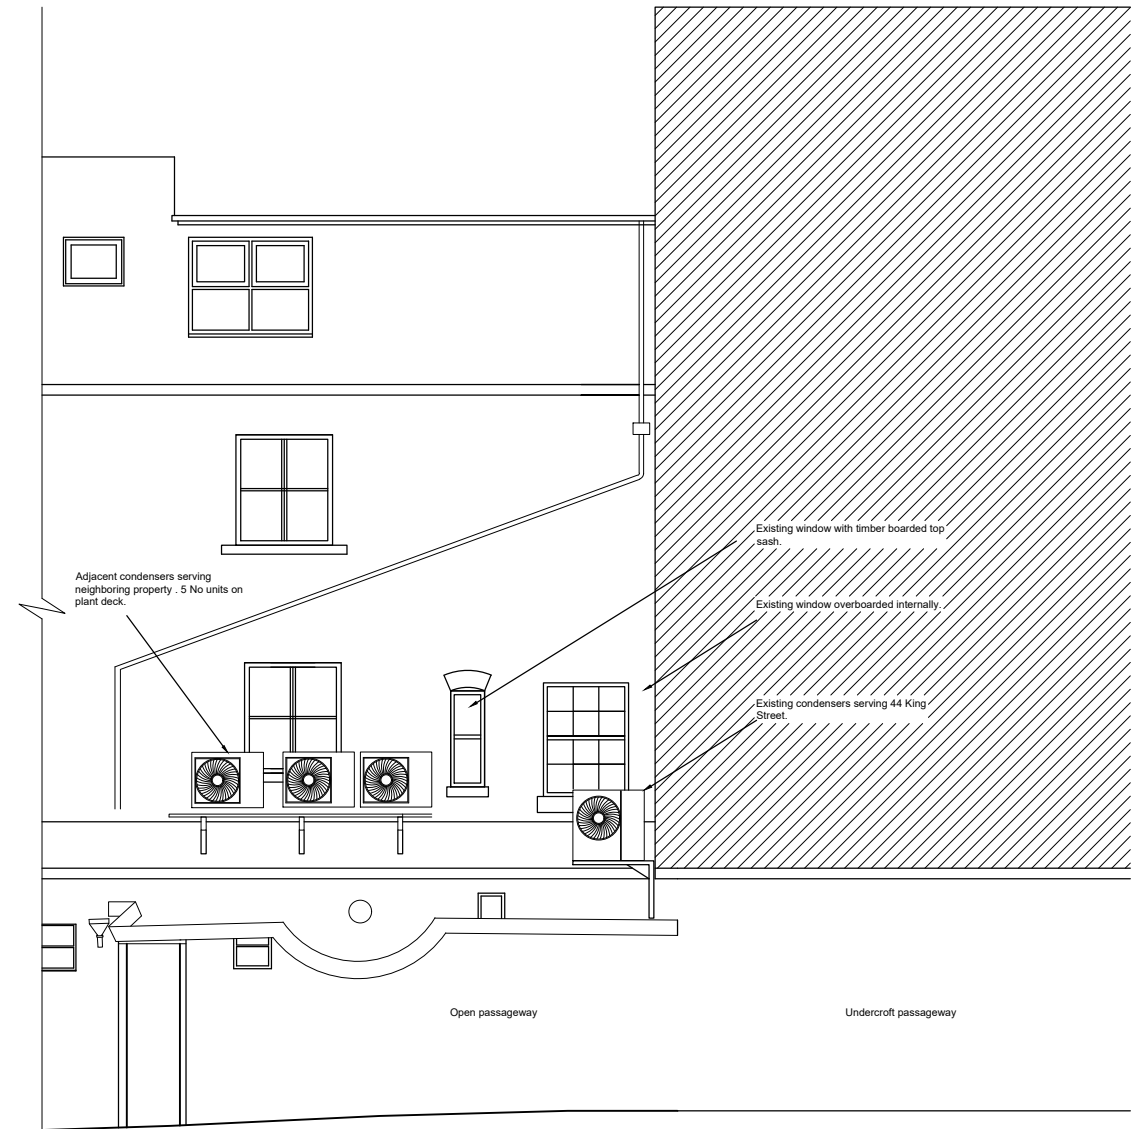

– Side (West) Elevation –



Document Date: 18.12.25  
Document Scale: 1:100  
Sheet Size: A3  
Drawn By: AD  
Revision: B - update to window details and duct labels following planning feedback.

Existing Elevations  
44 King Street,  
Manchester, M2 4LZ



Existing Elevations

A25.302/E2