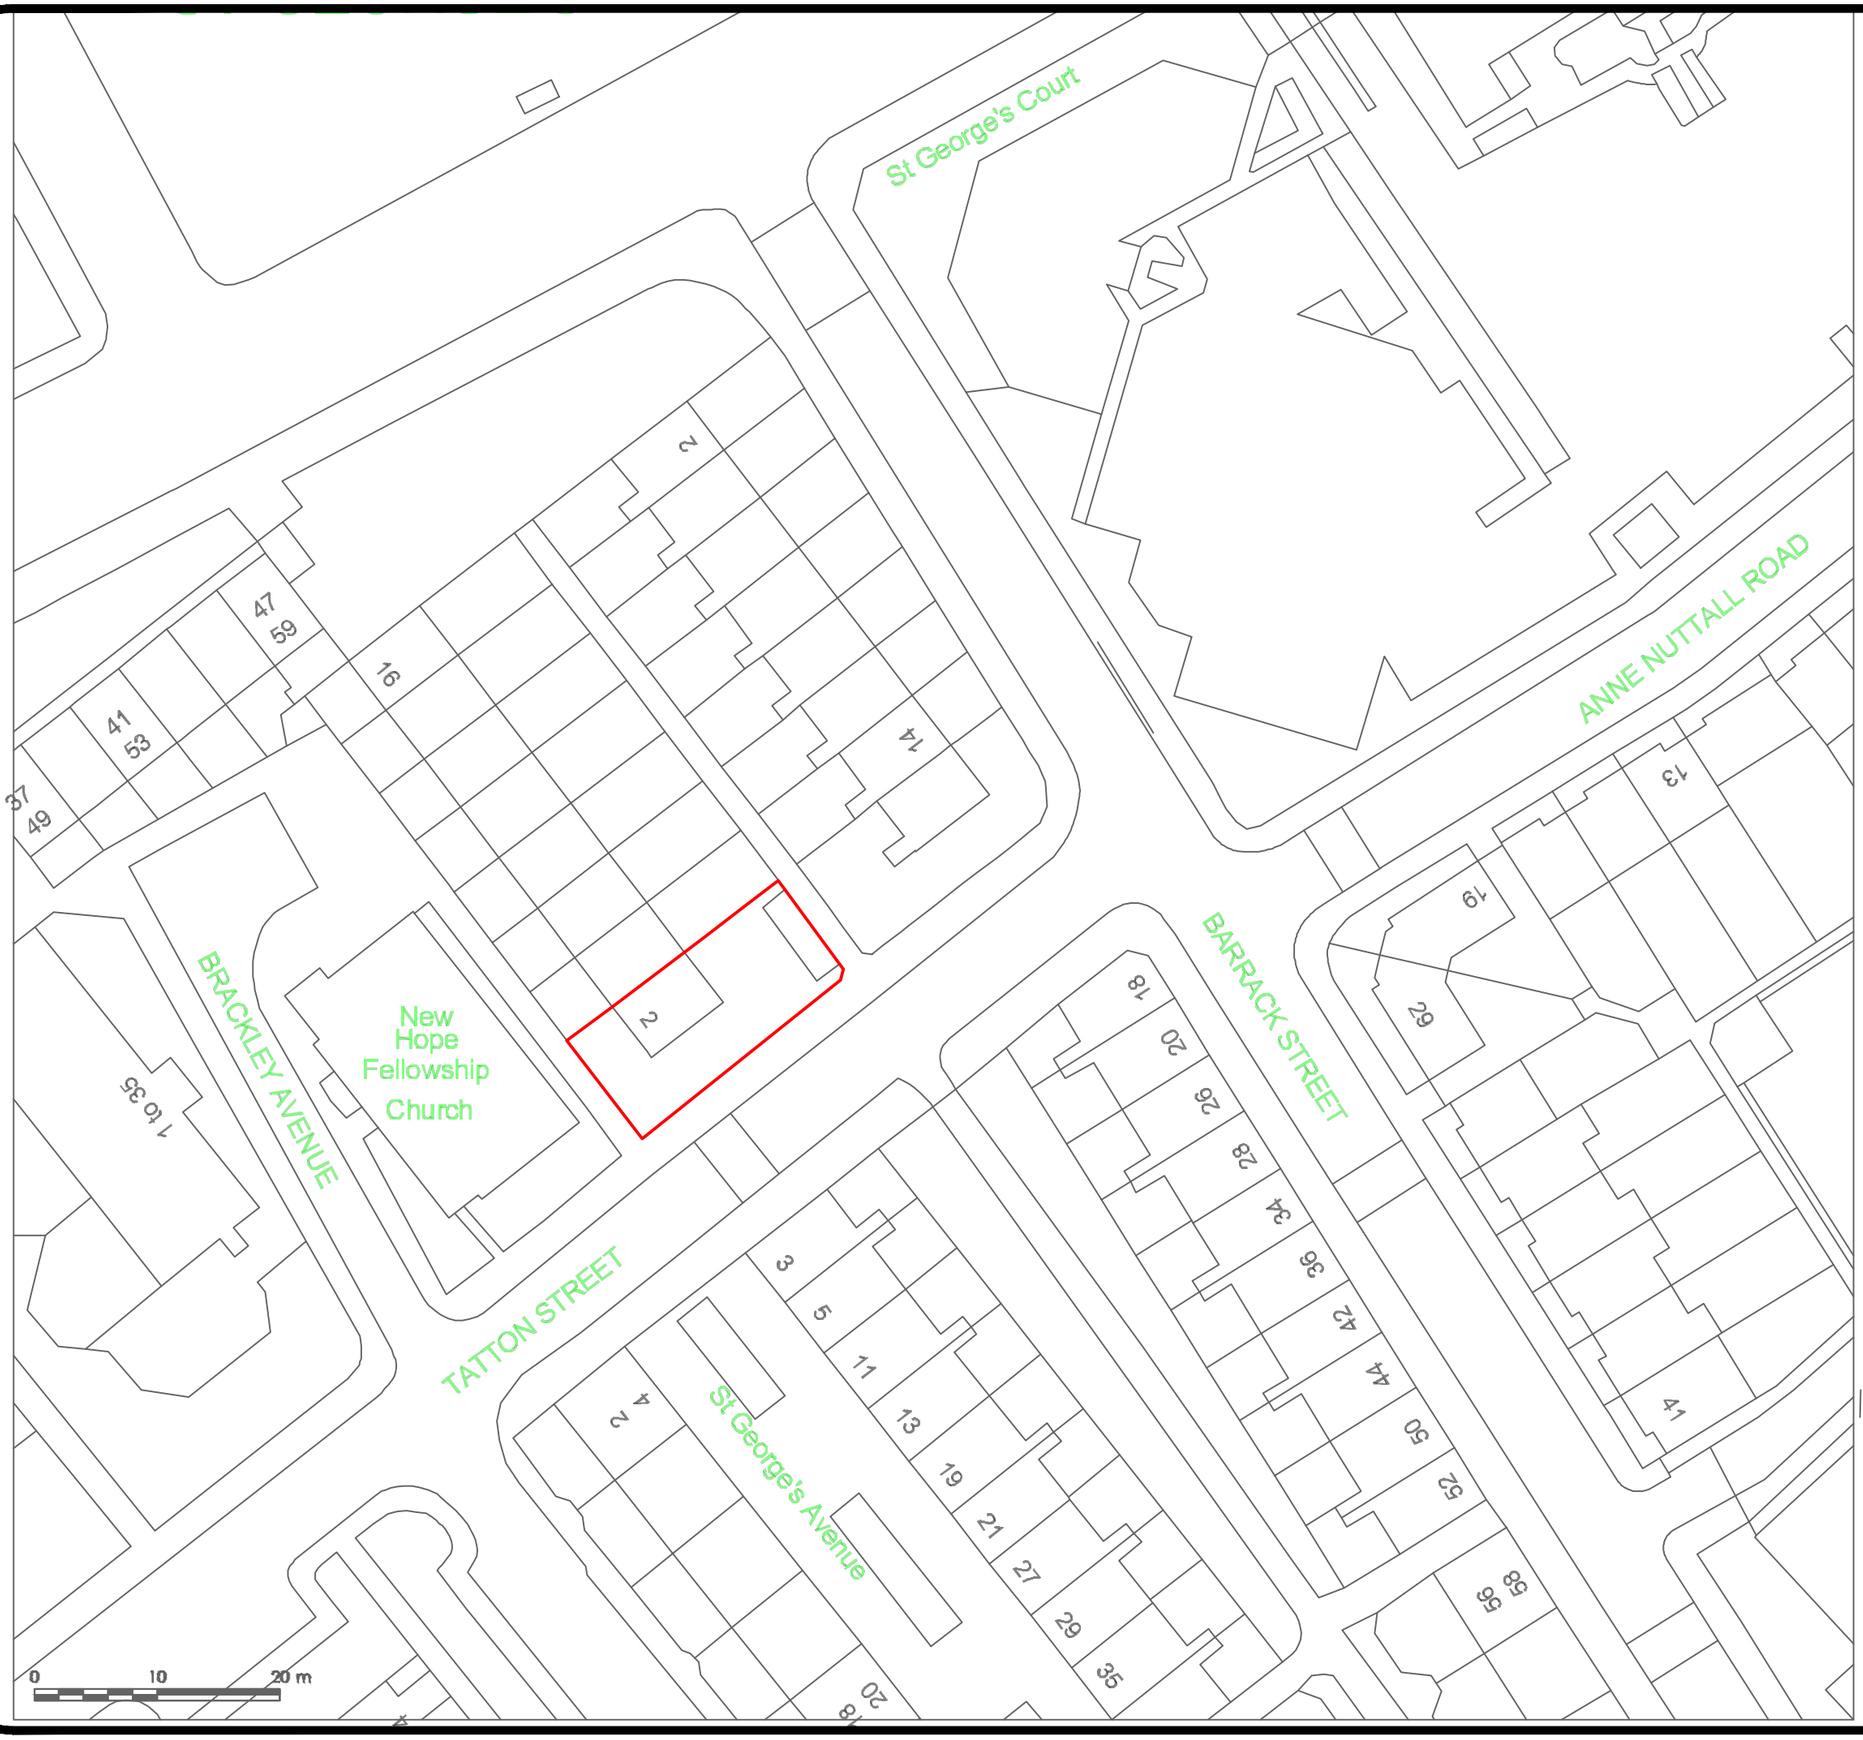


Existing Site Plan

General Notes

No.	Revision/Issue

Mason and Marlowe

Firm Name and Address
Mason and Marlowe Ltd.
Architectural Consultants,
Project Managers and
Quantity Surveyors

Colony, 5 Piccadilly Place
Manchester, M1 3BR

Project Name and Address
2 Brackley Avenue
Manchester
M15 4FS

Project	Sheet
	A3
Date: 02/03/2026	
Scale: 1/500	