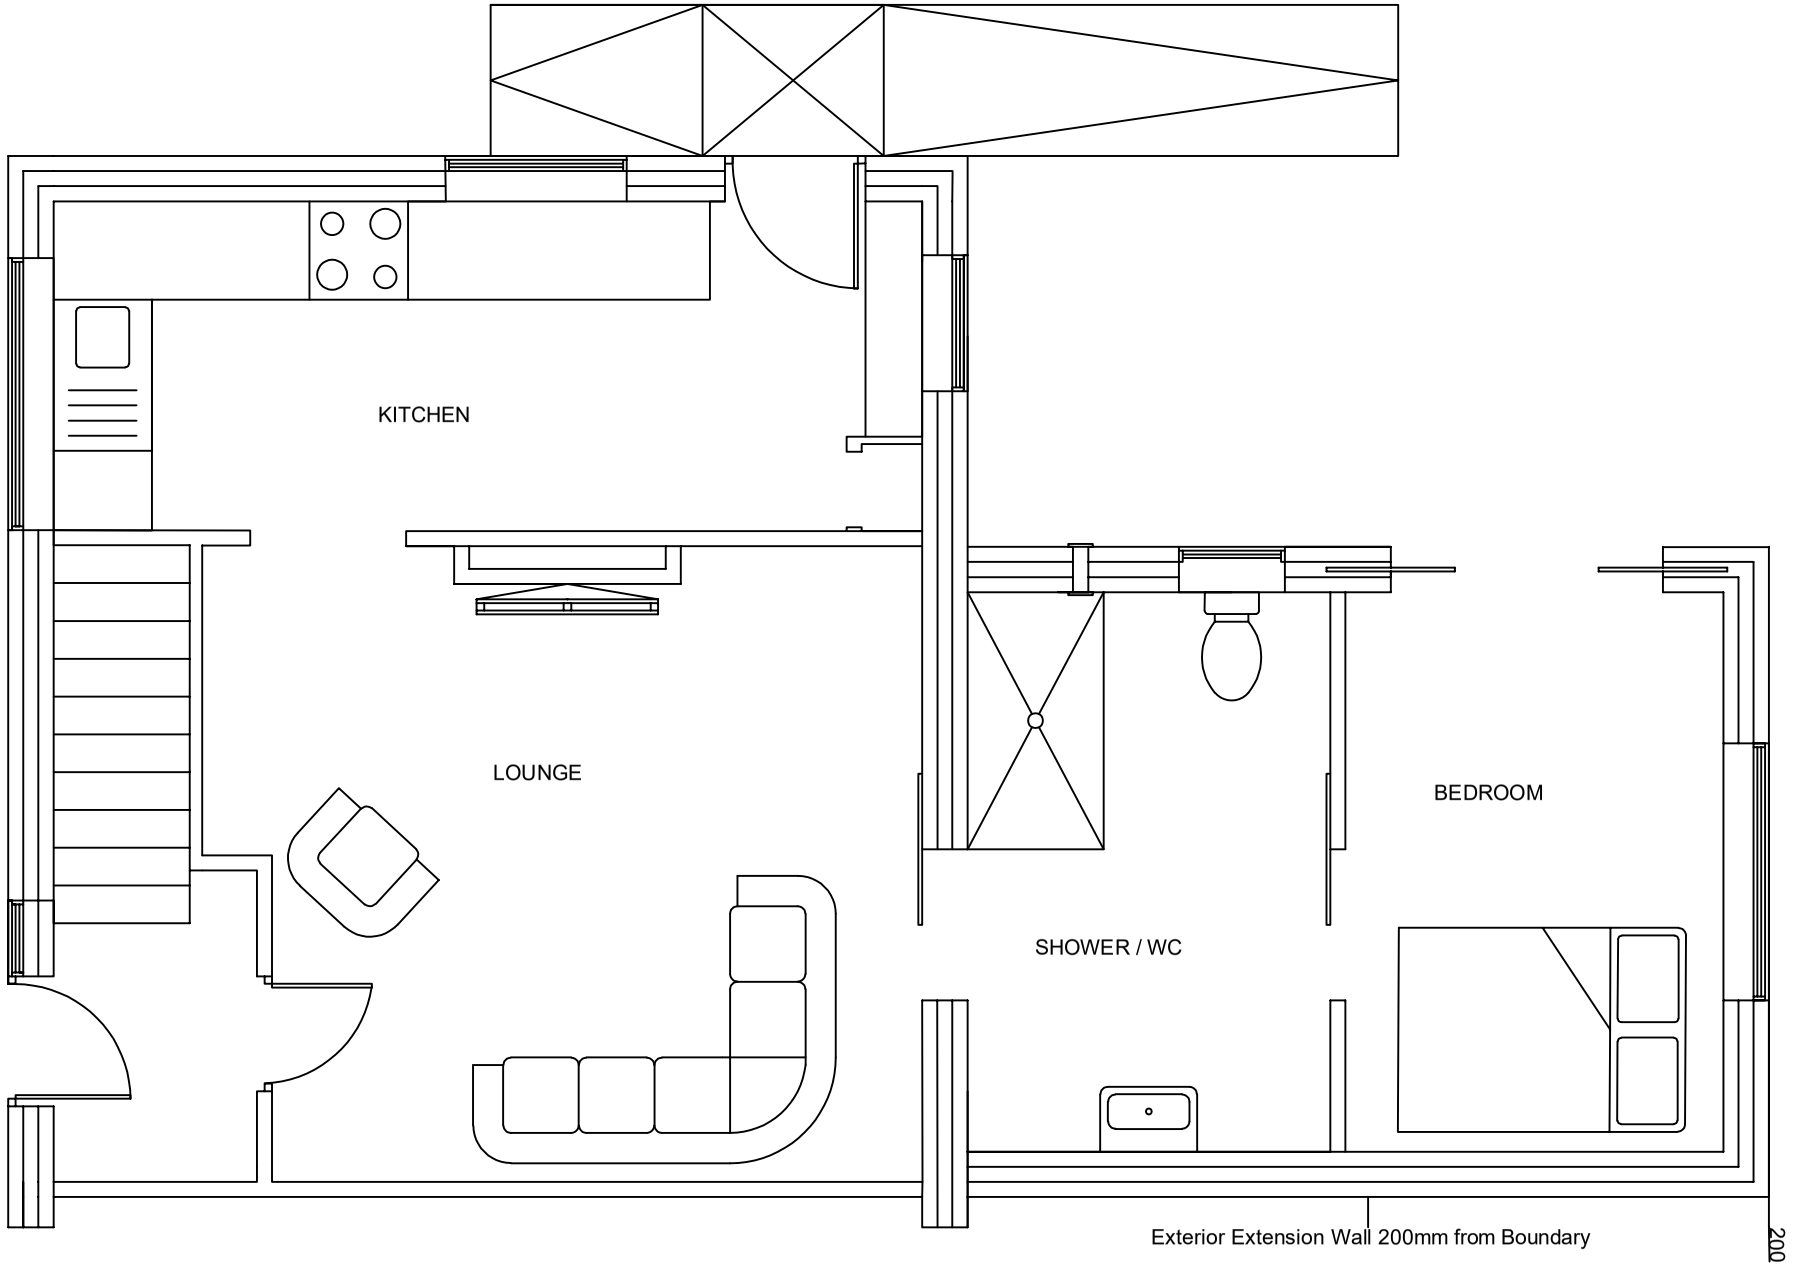

PROPOSED FLOORPLAN

DRAWING NUMBER 2
DRAWN BY LAH 25/02/2026
SCALE 1:50