


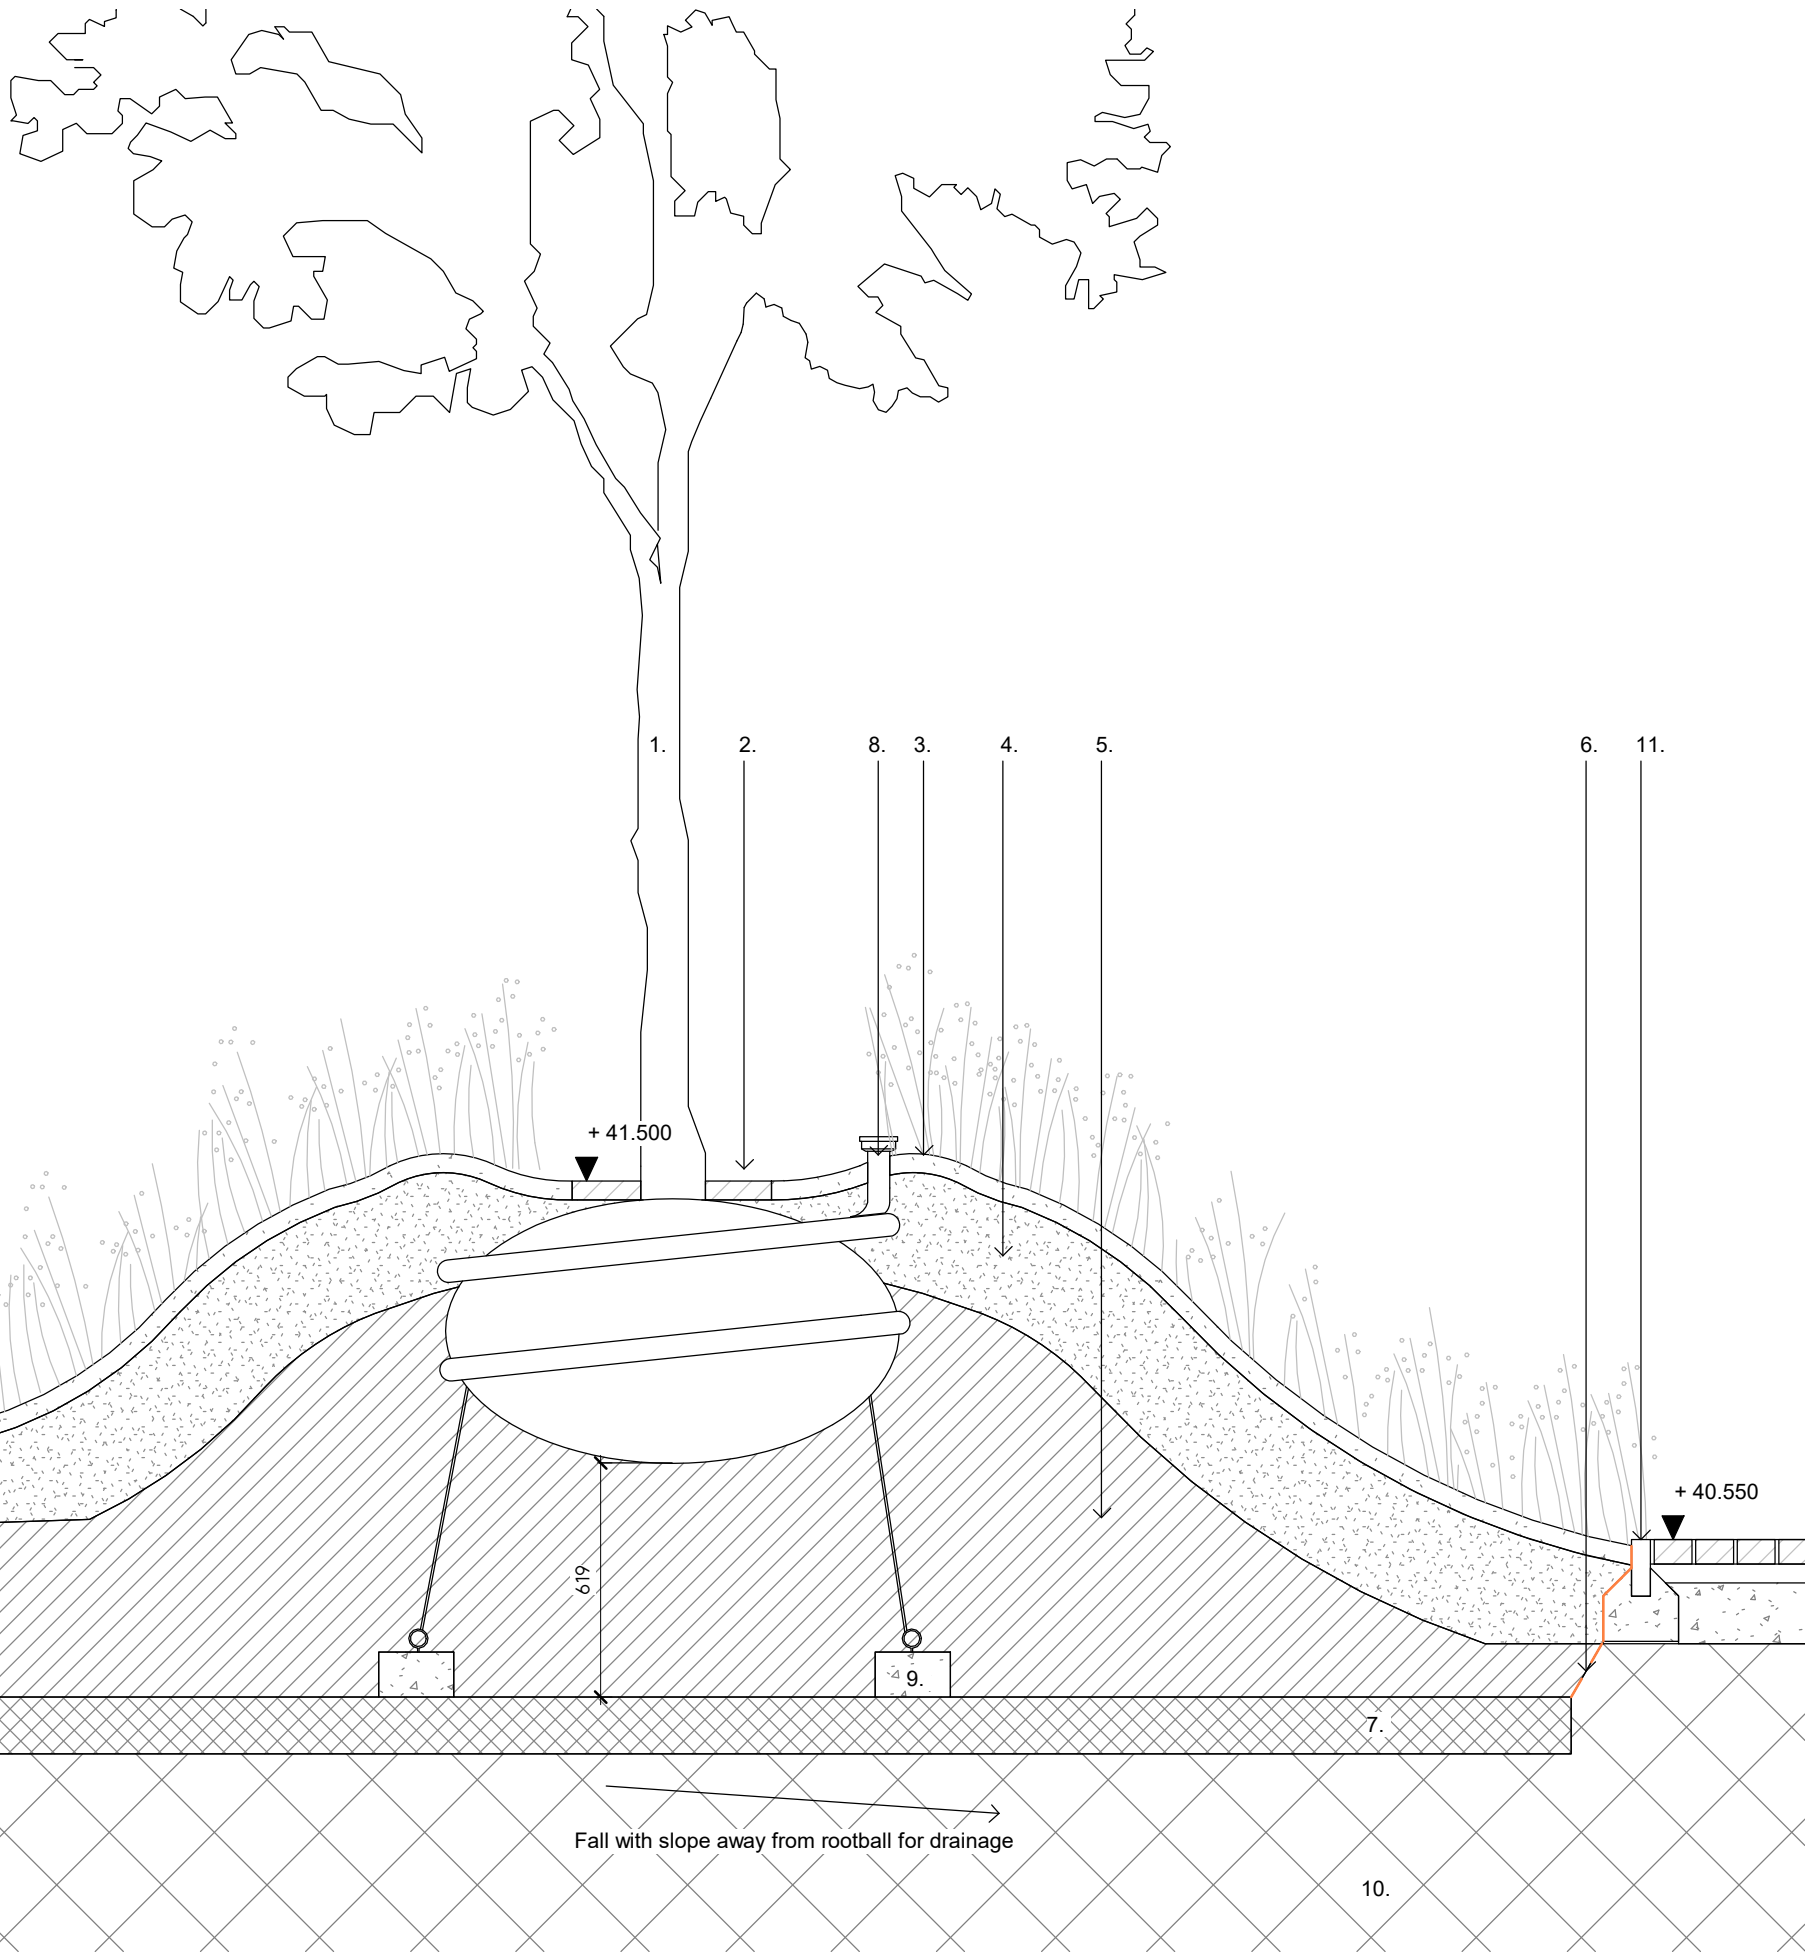

1. Proposed tree.Refer to detailed planting plans for further details.
2. 50mm Finely composted bark mulch around tree locations. 300mm mulch ring offset from trunk.
3. Localised mounding in topsoil to collect water.
4. Topsoil 300mm min depth.
5. Subsoil, no organic matter, low in nutrition suitable for root growth.Well drained and free of compaction and contamination.
6. Tree root barrier.
7. 150mm min clean stone drainage layer.
8. Root Watering System.
9. Underground guying. Strapped anchor deadman sysytem.
- 10.Existing subgrade
- 11.Kerb Type 06 - Woodkirk Flush Pin Kerb

General Notes

No implied licence exists. This drawing should not be used to calculate areas for the purposes of valuation.
Do not scale this drawing for construction purposes. All dimensions to be checked on site by the contractor and such dimensions to be their responsibility.
All work must comply with relevant British Standards and Building Regulations requirements. Drawing errors and omissions to be reported to the architect.

Notes

0 1m
@ 1:20



3 Brewhouse Yard
London, EC1V 4JQ

hello@egretwest.com
+44 (0) 20 7549 1730

For planning

Project No. 0424

Project Name

Mayfield Threshold

Drawing Title

Typical Tree Pit Sheet 1

Client	Mayfield Partnership
Scale @A3	1 : 20
Date	05/12/25
Drawn by	SH
Checked by	DP

00	05/12/25	For Planning	SEW
Rev	Date	Reason	Chk

Drawing Number	Rev.
0424-SEW-ZZ-ZZ-DR-L-002800	00

1

Typical Tree Pit - Planted Mound

1 : 20