
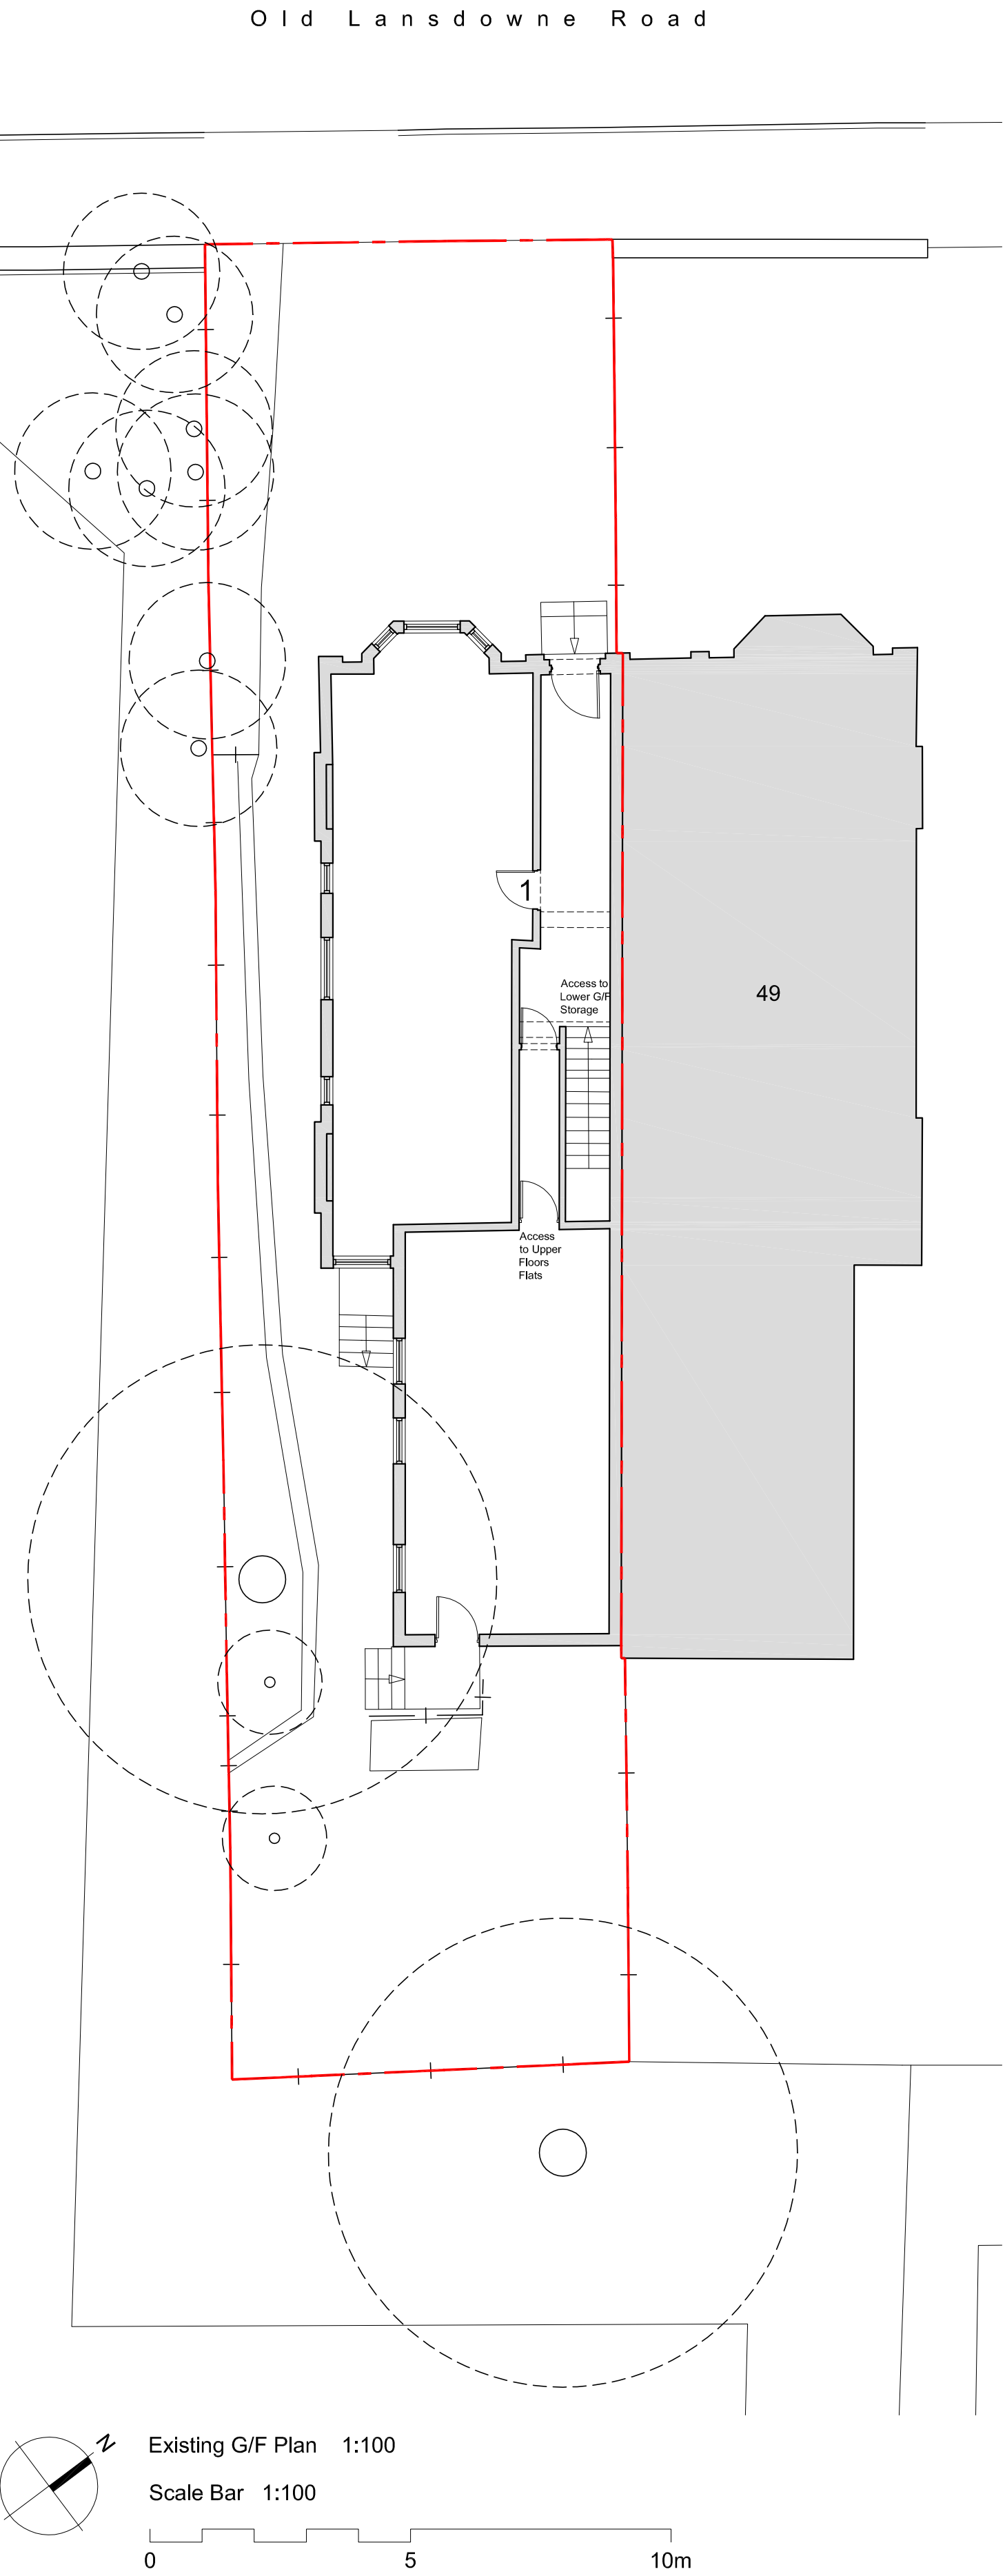


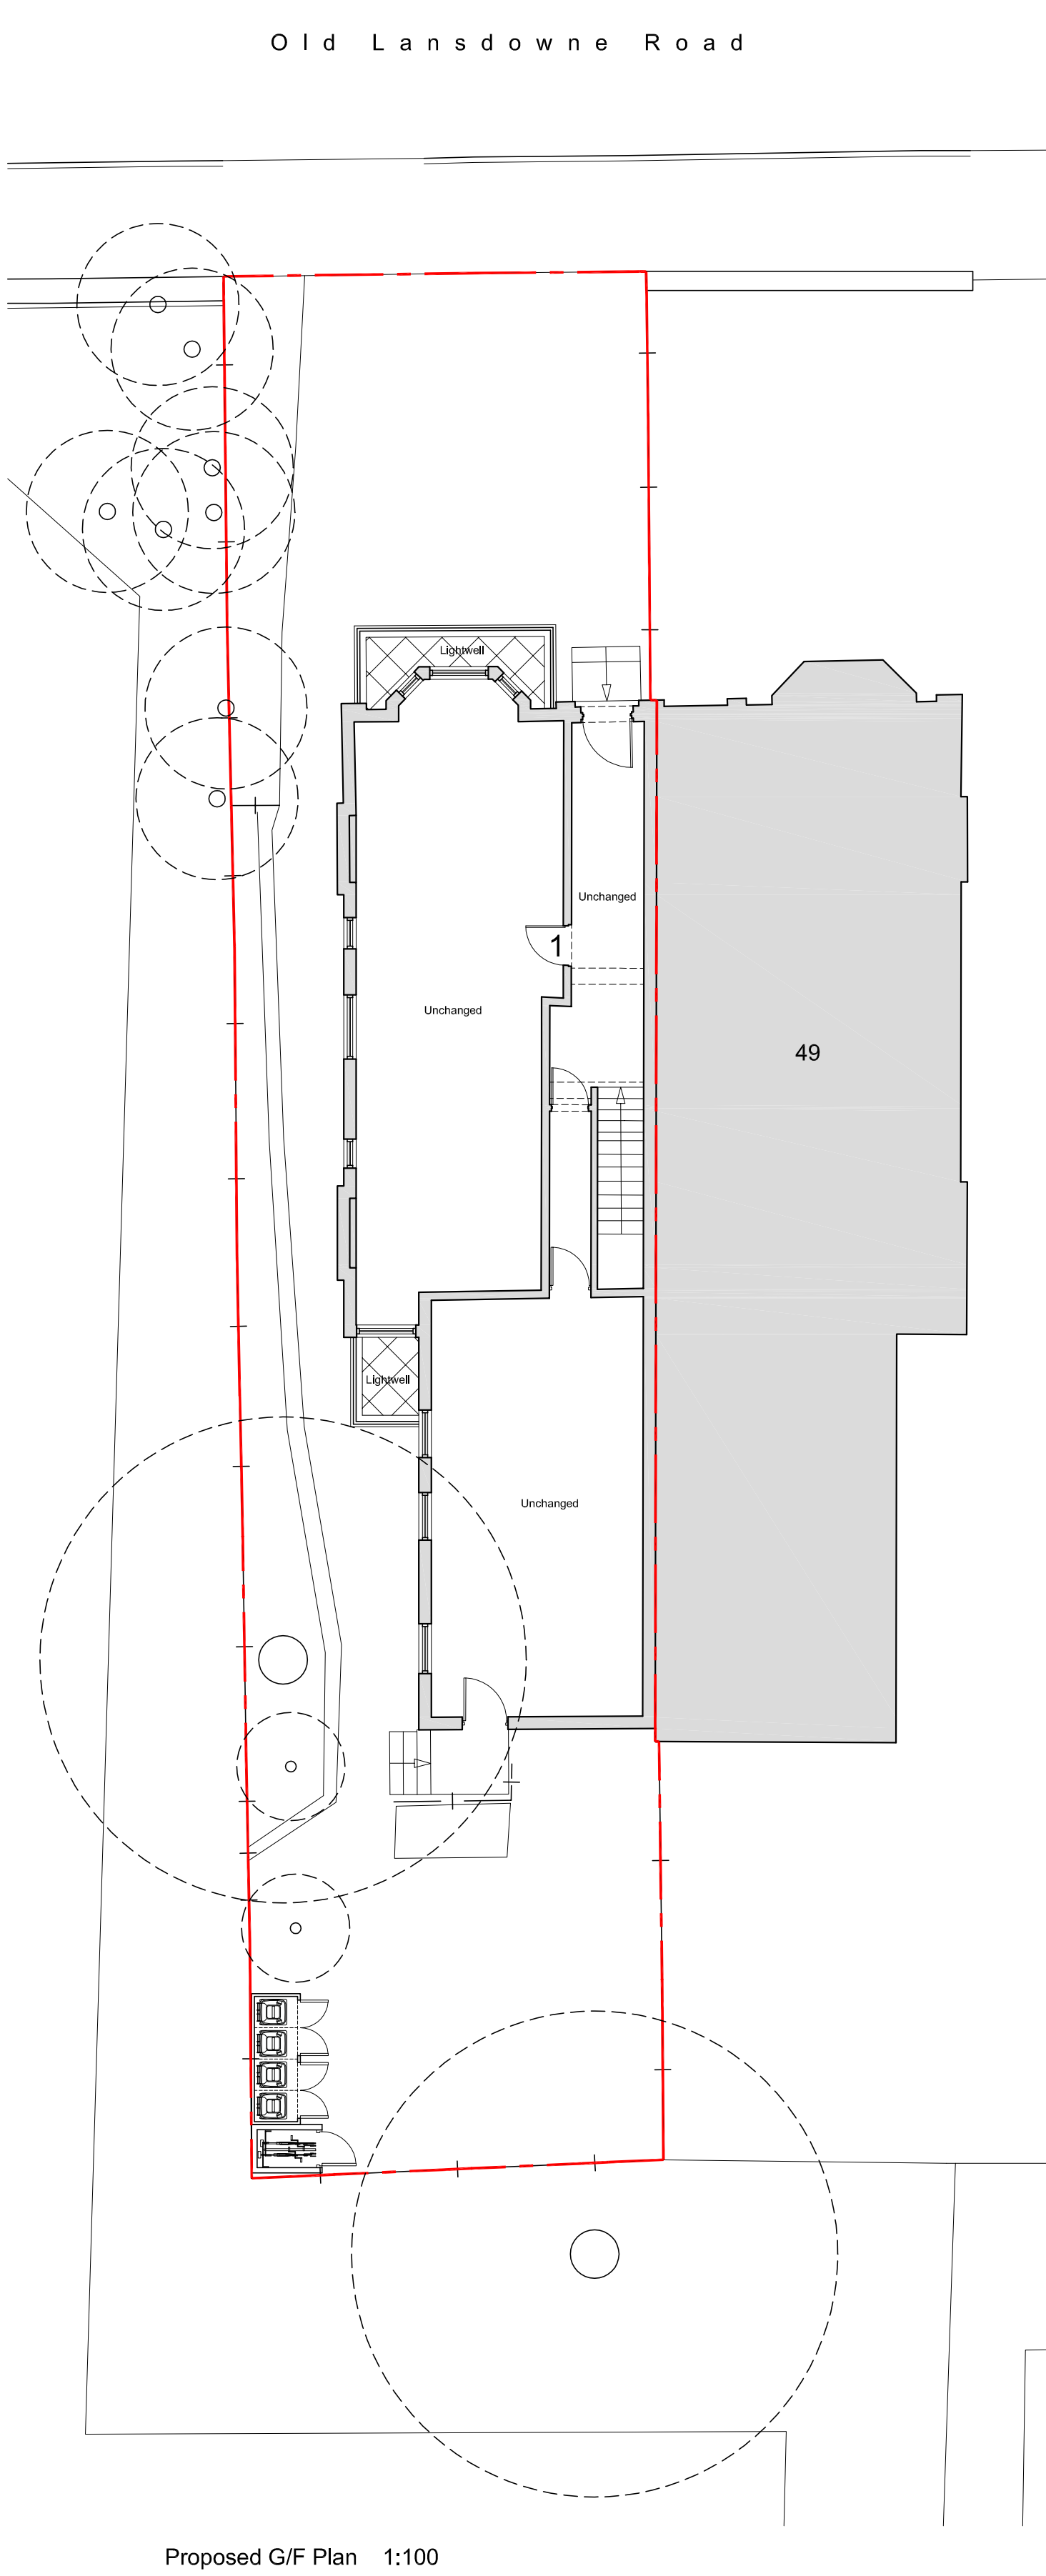

All dimensions are to be checked on site, any discrepancies are to be reported to the Architect before work commences.

This drawing is to be read in conjunction with all relevant consultants and specialists drawings / documents, any discrepancies are to be reported to the Architect before the affected work commences.

All structural components shown are indicative only. Details / calculations of structural members are to be provided by the Structural Engineer.

This drawing is copyright.

A First Issue 10/03/2026

T+A Tang & Associates Ltd
Chartered Architects

Tel : 0161 877 8587 10/F, 1 City Approach, Albert Street,
e-mail: barrytang@tangassociates.co.uk Eccles,
Manchester, M30 0BS, UK

Client:
BOS7 Manchester Ltd

Project:
51 Old Lansdowne Road, Didsbury, Manchester
M20 2PA

Drawing Title:
Existing and Proposed G/F Plans

Scale:
1:100 @ A1

Date:
March 2026

Drawing No:
9931/112

Revision:
A