

All setting out to be in relation to datum lines set by the following existing features:

Datum 1: Bottom of stone to Great Hall west gable window cill



Datum 2: Top of stone to north and south cornice (flat section behind dished channel gutter)

Datum 3: Centre of Great Hall west gable window/ centre of gable

Datum 4N: Front face of stone cornice (flat face projecting furthest from glazed facing brickwork)


Datum 4S: Front face of stone cornice (flat face projecting furthest from glazed facing brickwork)

Datum 5: Top of stone to cornice on west (horizontal section behind dished channel gutter)

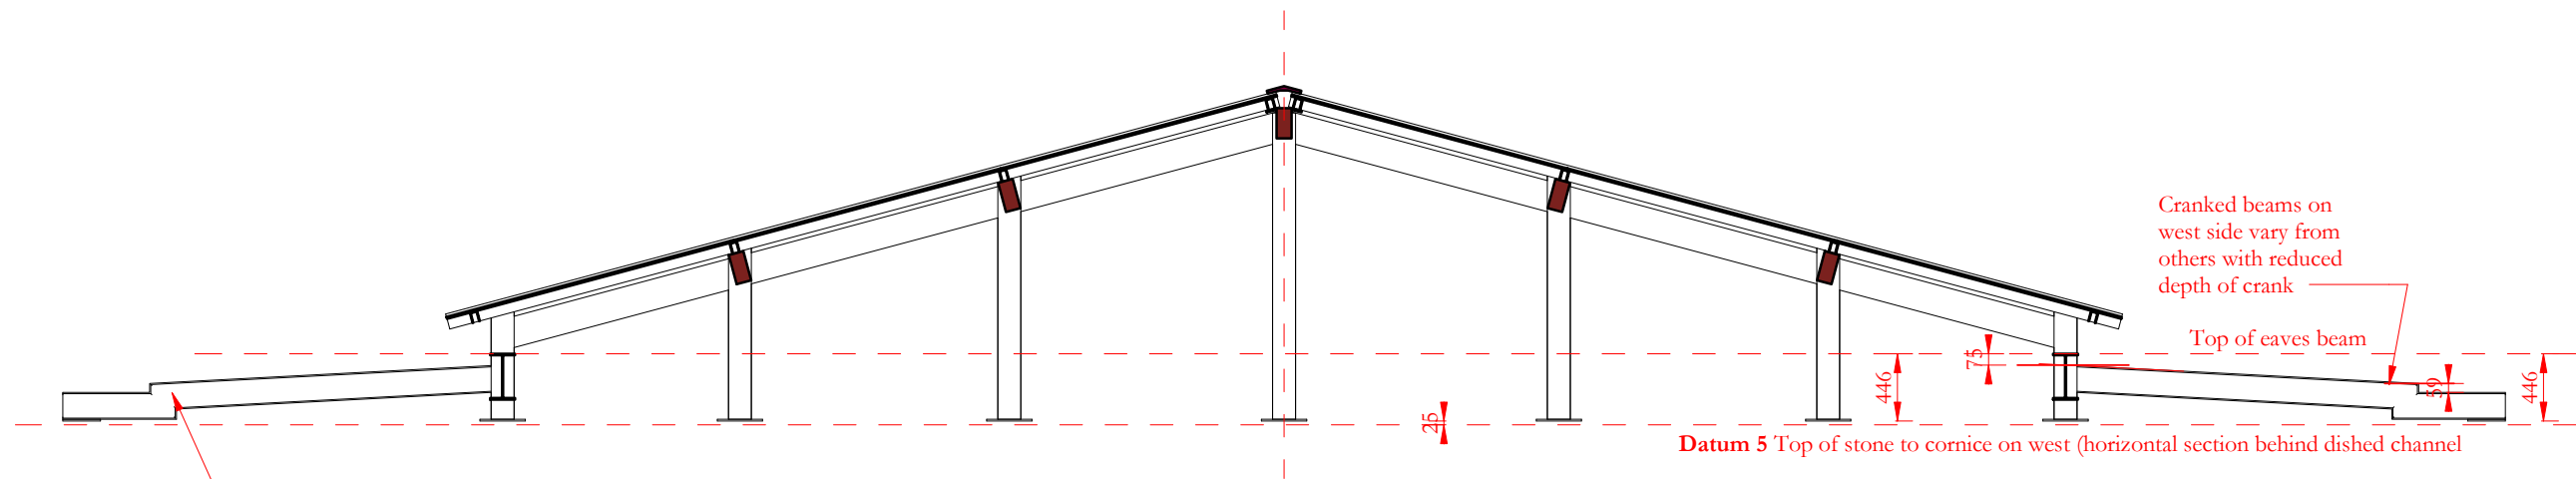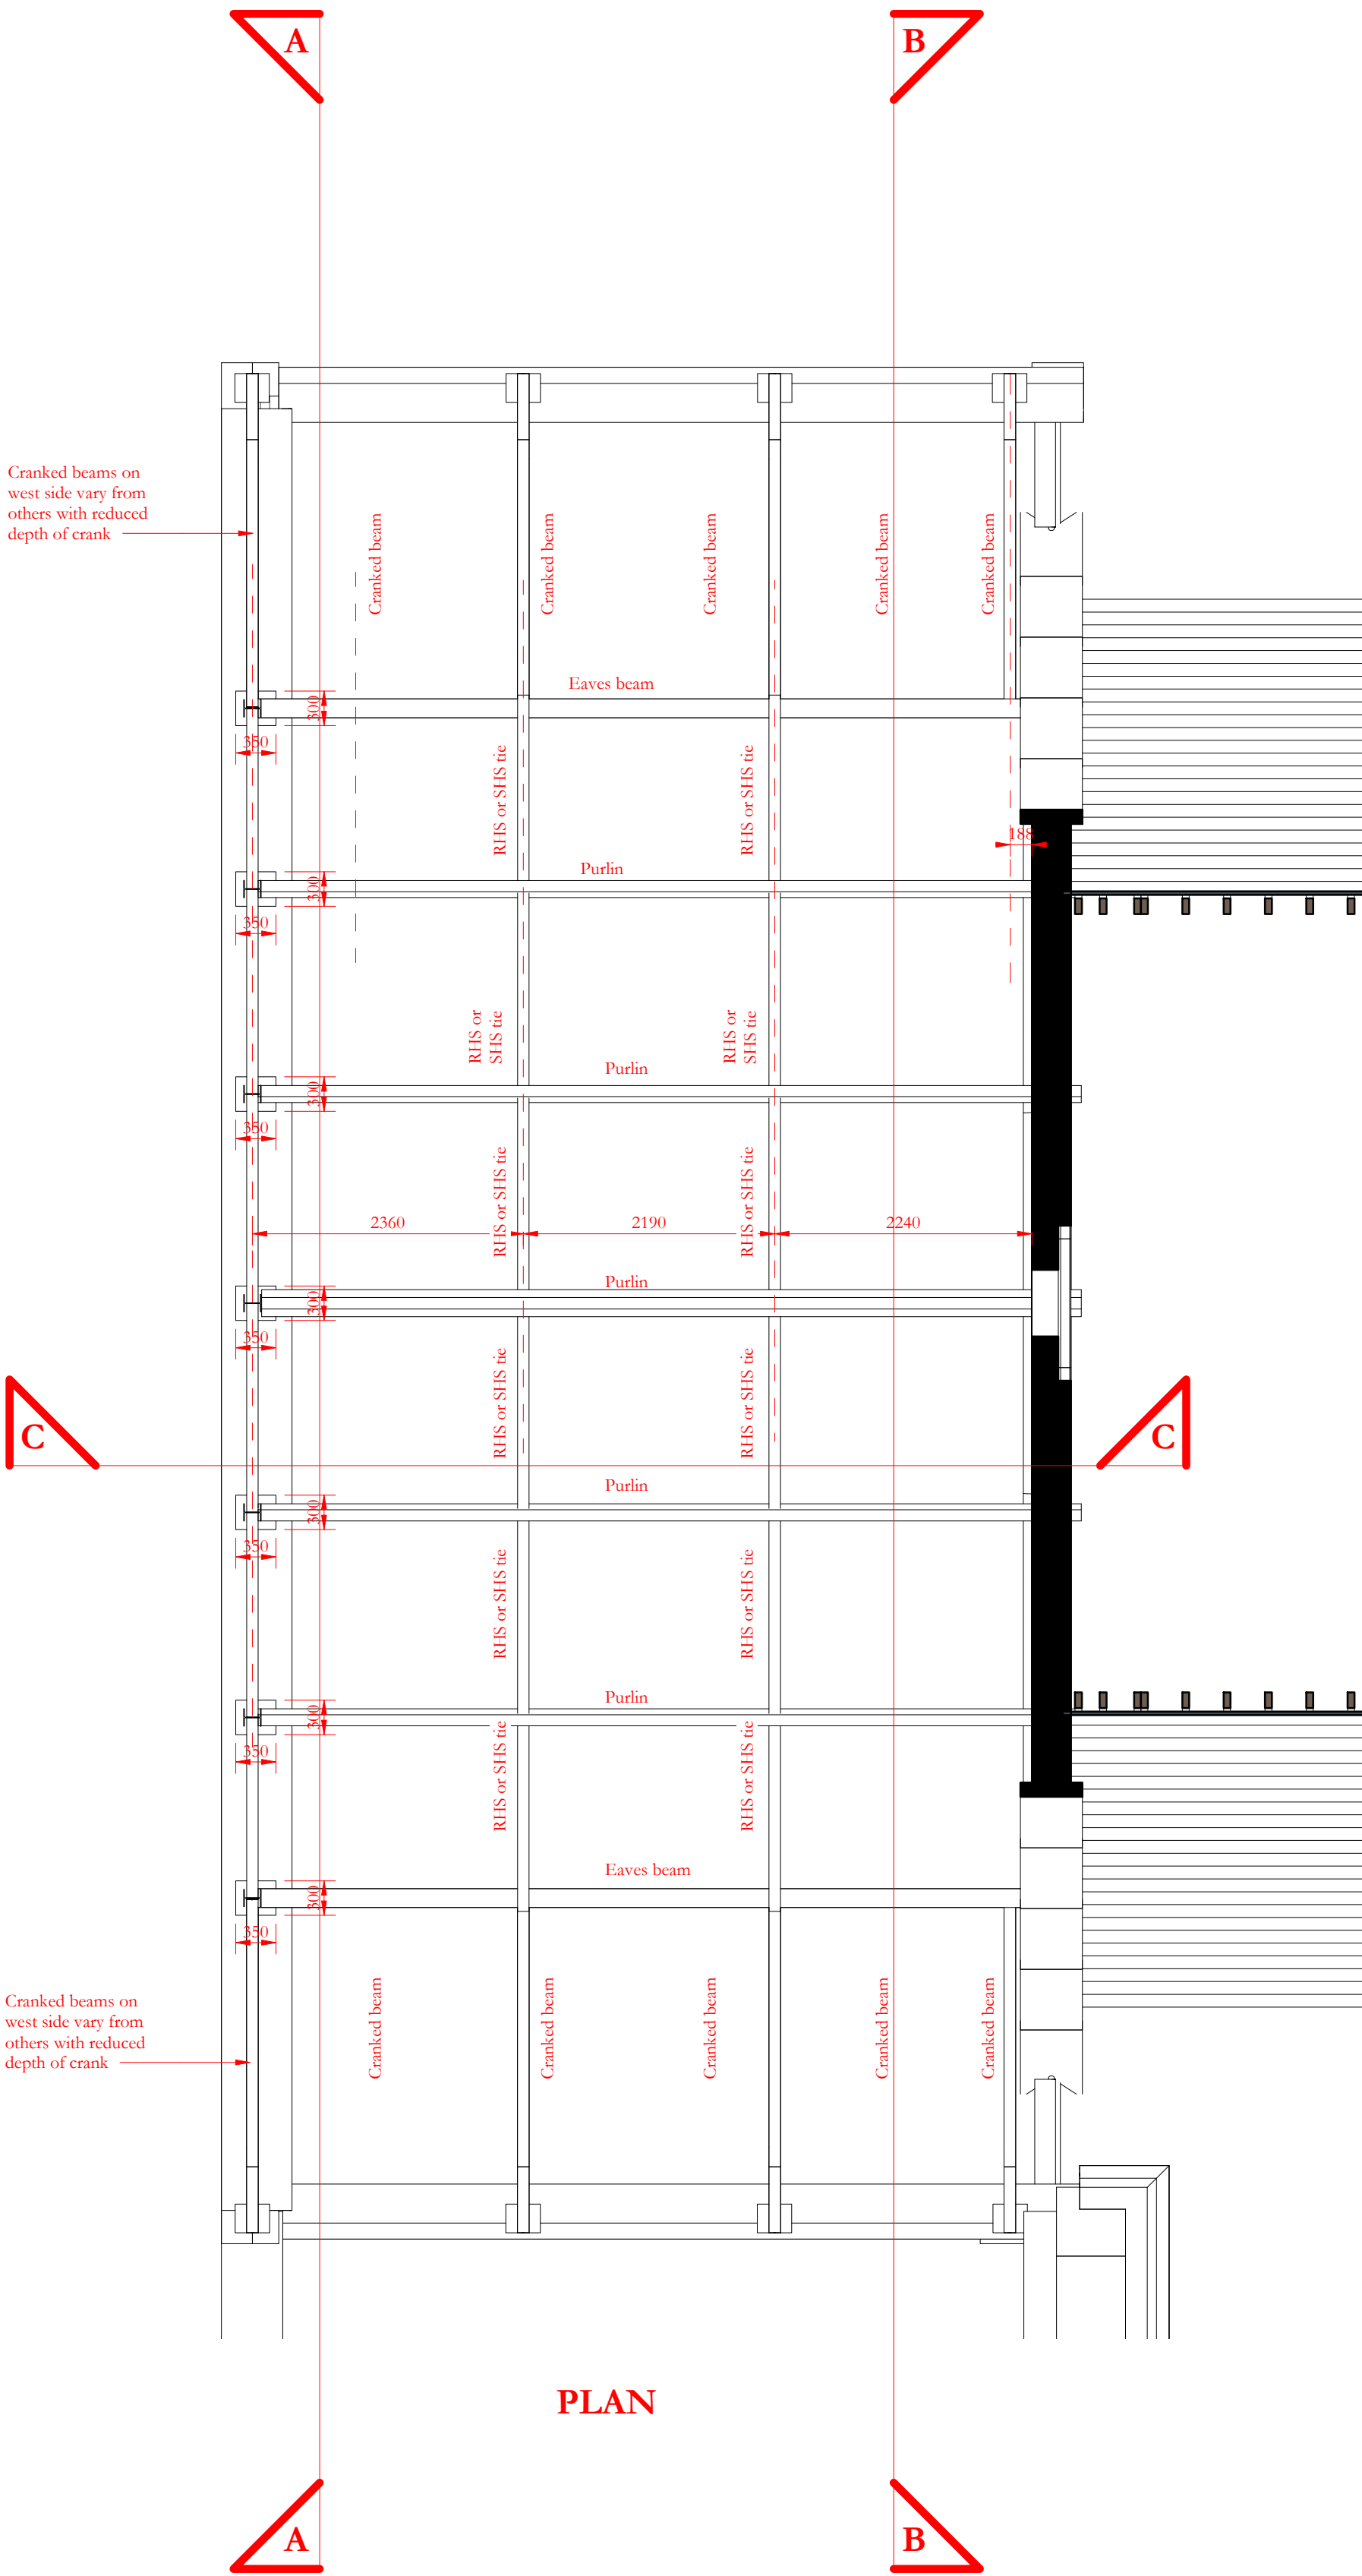


SECTION A-A

Timber joists and other detail omitted to show steel frame clearly

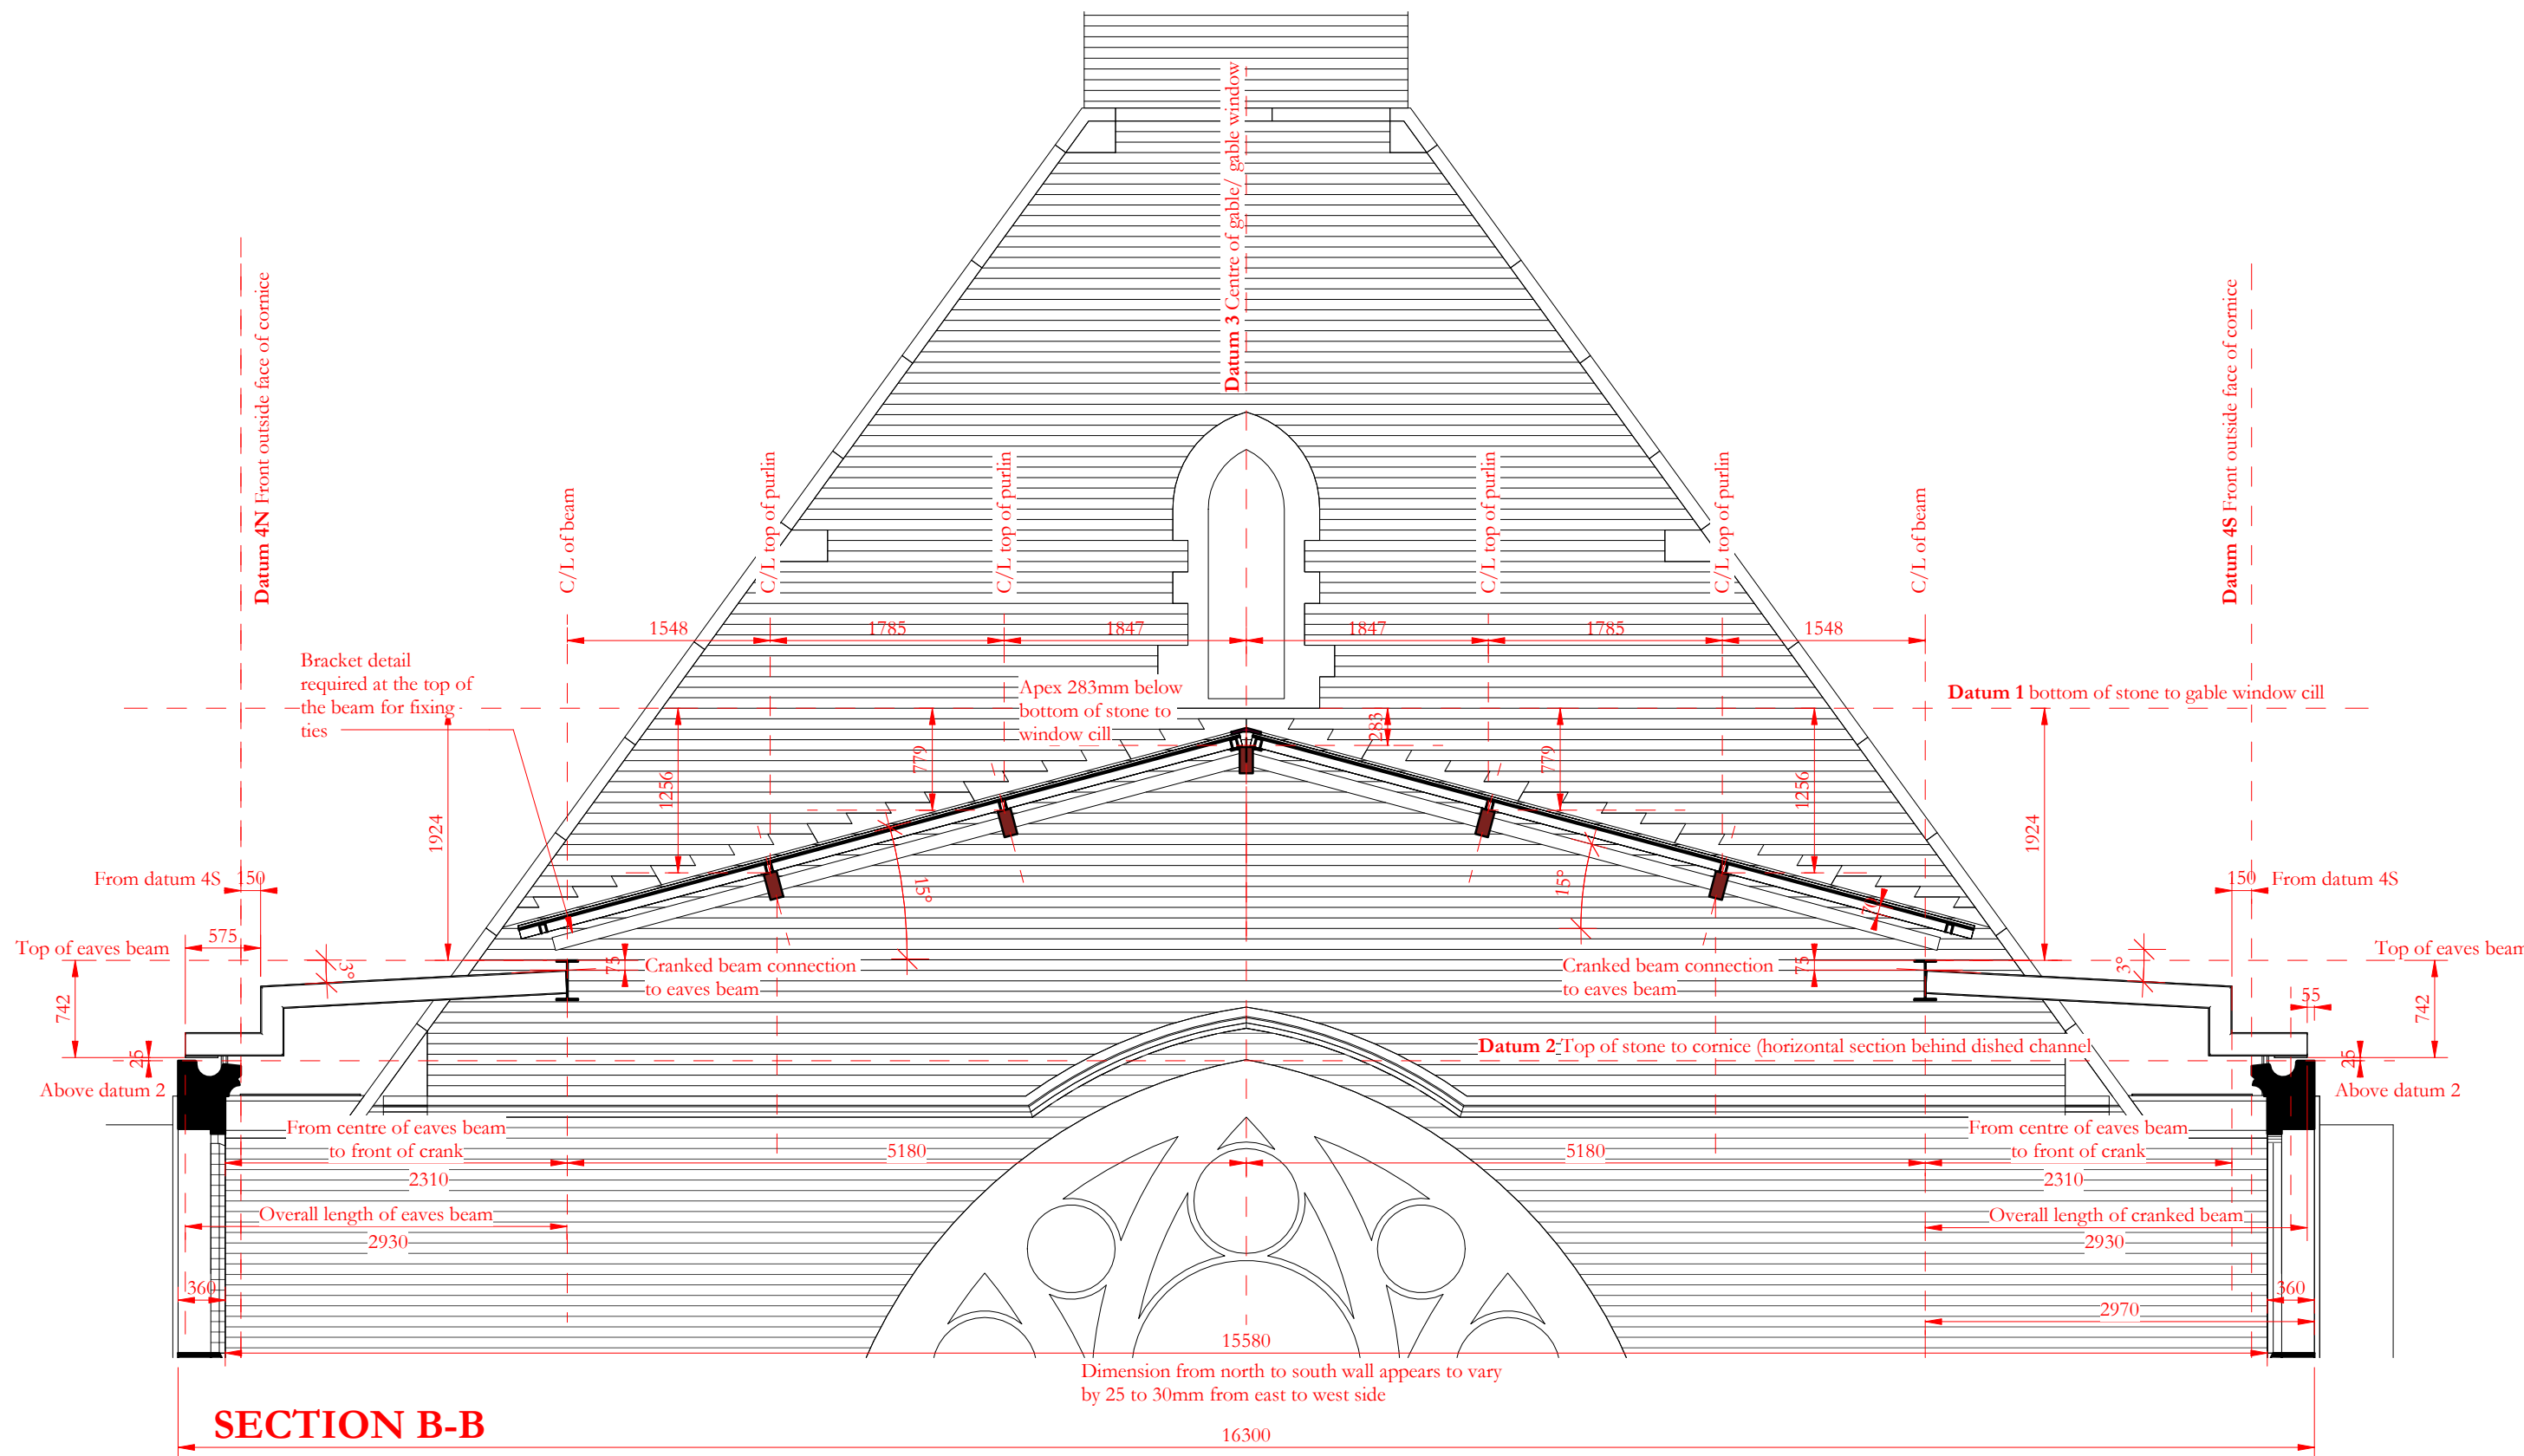

SECTION B-B

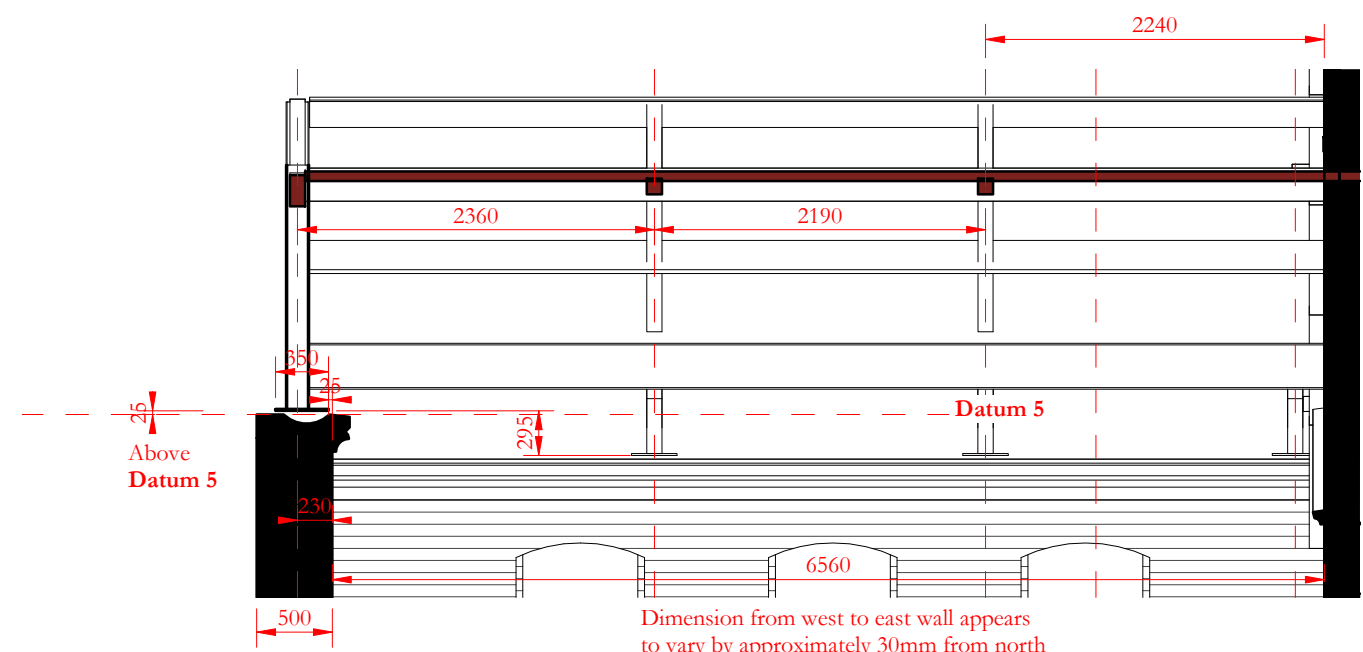

SECTION C-C

Revision 02: Drawing issued for construction. Location and number of cranked beams amended to correspond with Ramboll general arrangement plan. Dimensions for cranked beams set out from centre of eaves beam.

Revision 01: Details and section sizes amended following issue of revised Structural Engineer's drawings. Eaves details amended following detailed survey. Setting out dimensions added

Scale Bars to be used as guidance only - refer to sheet size below

1:100	mm	1000	2000	3000	4000	5000	6000	7000	8000
1:200	mm	500	1000	1500	2000	2500	3000	3500	4000
1:500	m	10	20	30	40	50	60	70	80
1:1250	m	10	20	30	40	50	60	70	80

Notes:

Drawings are based on survey data and may not accurately represent what is physically present.
Do not scale from this drawing. All dimensions are to be verified on site before proceeding with the work.
All dimensions are in millimeters unless noted otherwise.
Purcell shall be notified in writing of any discrepancies.

Key Plan

02	08/11/2021	JC	GR	See note in revision cloud
01	27/10/2021	JC	GR	See note in revision cloud
-	13/09/2021	JC	GR	First issue
ISSUE	DATE	APPROVED	DRAWN	DESCRIPTION



Project Office, Town Hall, MANCHESTER M60 2L1
+44 (0) 7970 097 432
www.purcelluk.com

PROJECT STATUS **Riba Stage 5**

CLIENT **Manchester City Council**

PROJECT **Our Town Hall**

DRAWING TITLE **Bees Rooflight plans and sections**

SIZE & SCALE **A1: 1:50**

DRAWING STATUS **S4 Construction**

JOB NUMBER **236959**

DRAWING NO. **OTH-PUR-TH-RF-DWG-A-9024** REV **02**

© PURCELL 2019. PURCELL ® IS THE TRADING NAME OF PURCELL ARCHITECTURE LTD.

08/11/2021 10:41:54