

SLW DESIGNS

Mob: 07736-617845

e-mail: info@slwdesigns.co.uk

ADDRESS:

8 ALEXANDRA ROAD SOUTH

WHALEY RANGE

MANCHESTER

M16 8ER

PROJECT:

PROPOSED PROVISION OF SINGLE

STOREY CABIN STRUCTURES

DRAWING:



SLW/IL/02-REV A

SCALE:


1:100 @ A3

DATE:

25/09/2023

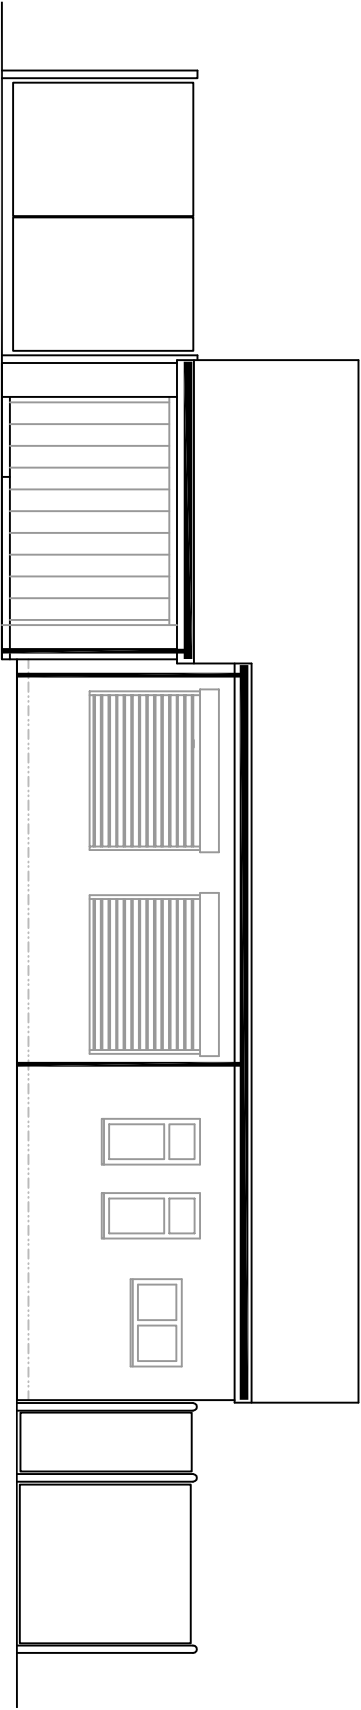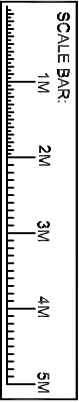


EXISTING FRONT ELEVATION

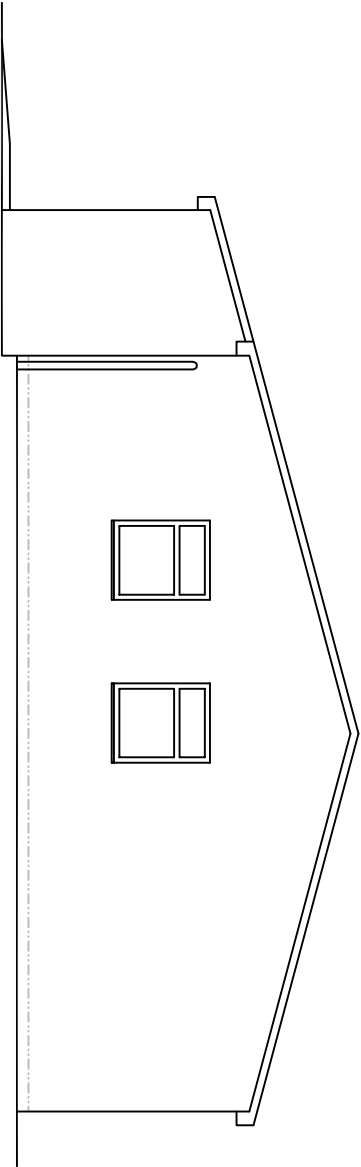


EXISTING SIDE ELEVATION

- FINISH TO EXISTING PROPERTY.
- DARK GREY ROOF TILES TO ROOF.
- RED BRICK TO WALLS.
- WHITE PAINTED FASCIAS AND SOFFITS.
- BLACK GUTTERS AND DOWNSPOUTS.
- WHITE AND BLACK UPVC WINDOWS AND DOORS.

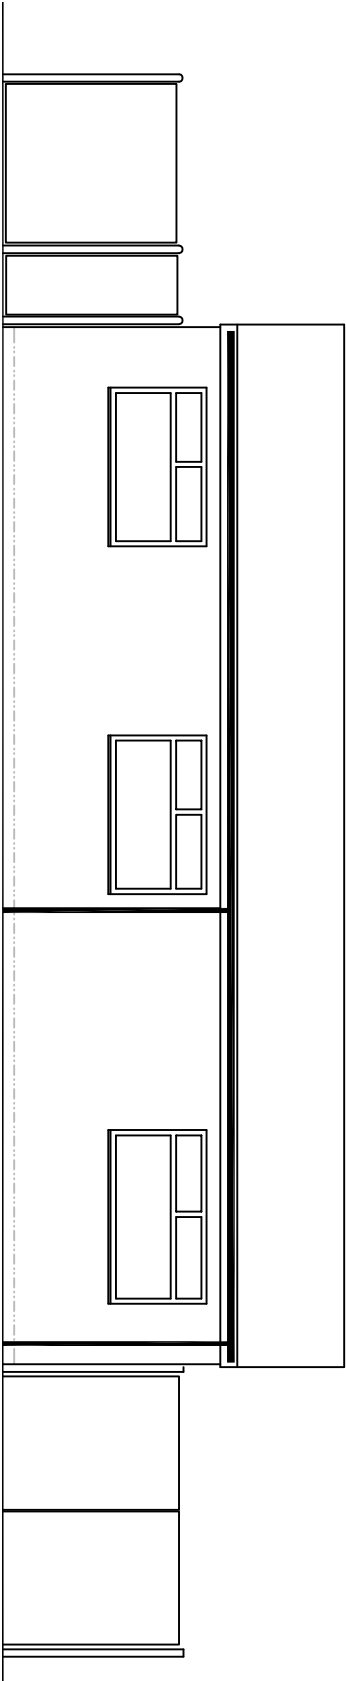

EXISTING REAR ELEVATION

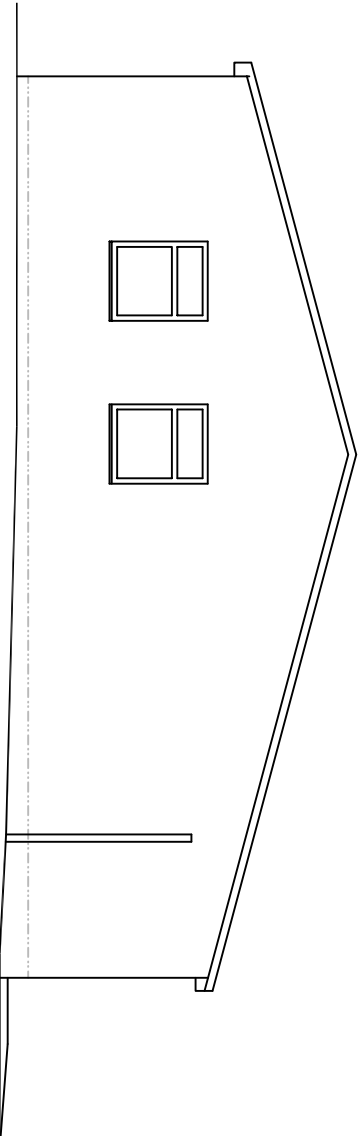

EXISTING SIDE ELEVATION