




Elevation 1-B

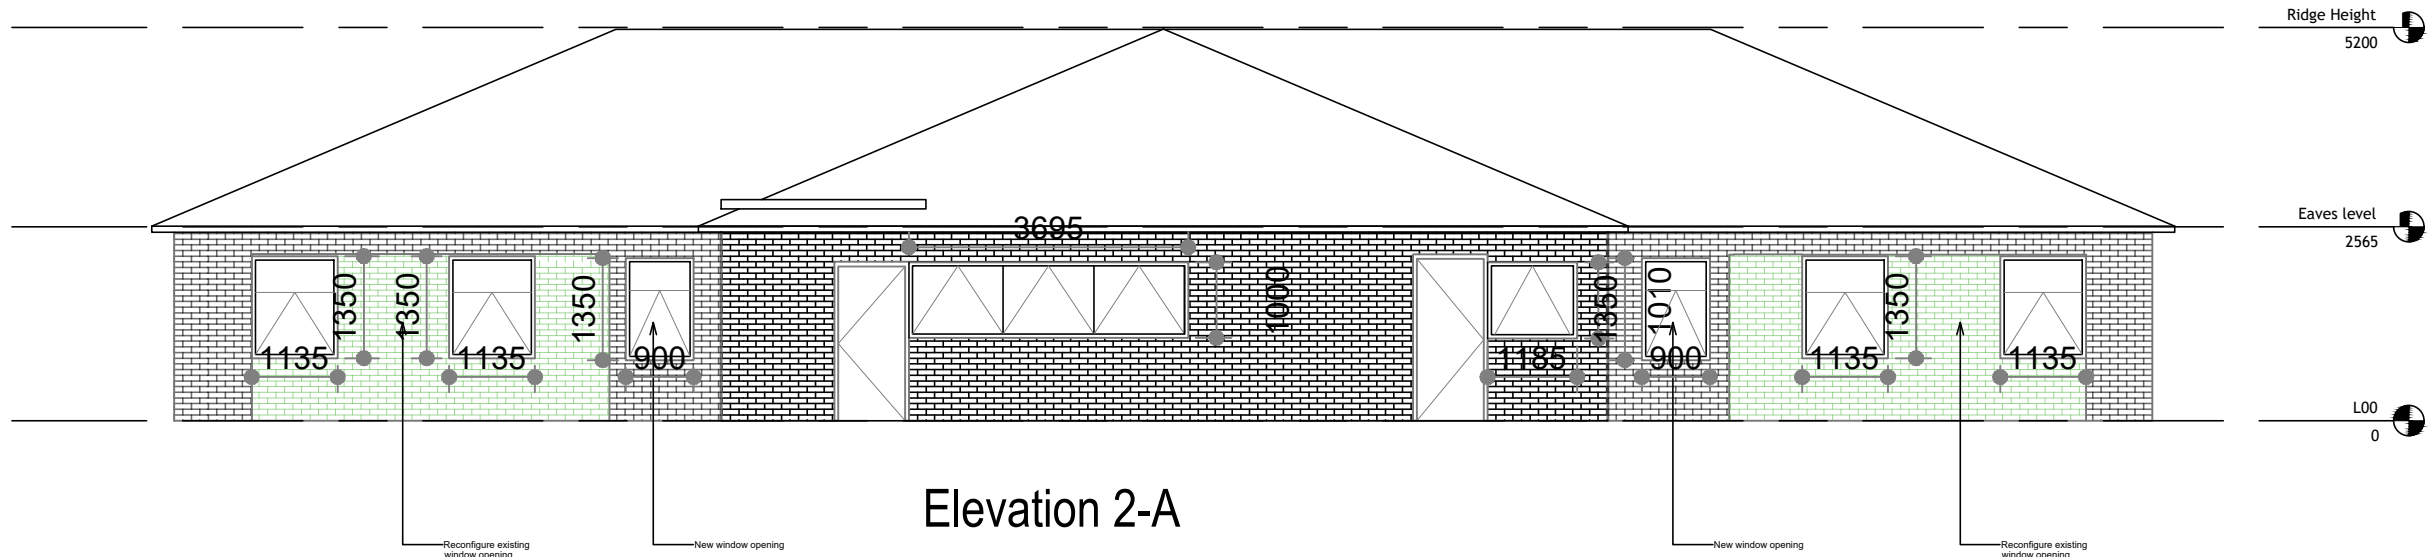

Elevation 2-A

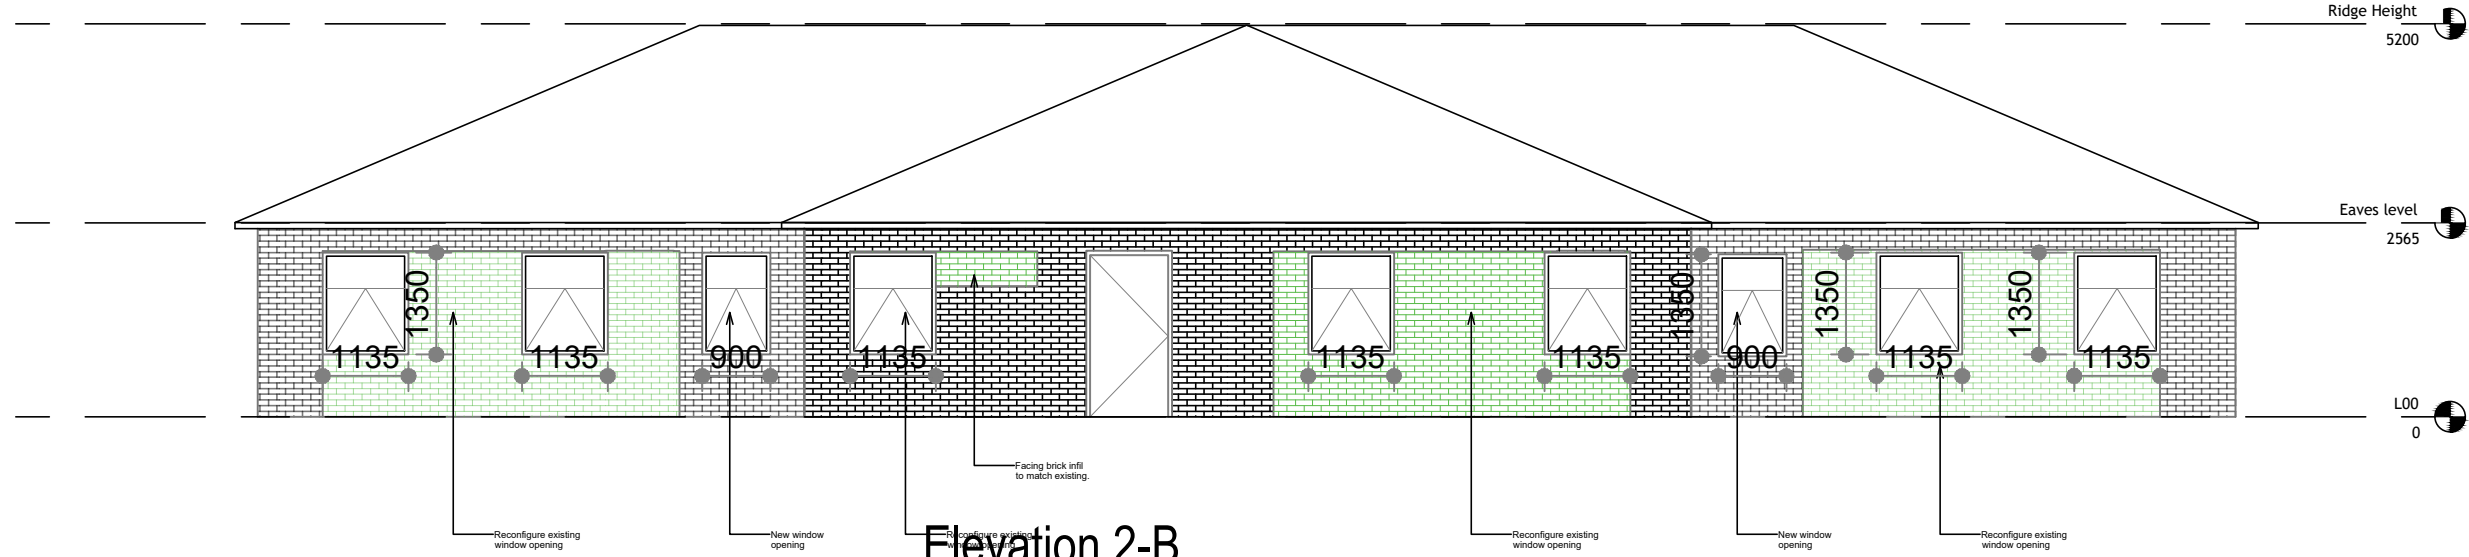

Elevation 2-B

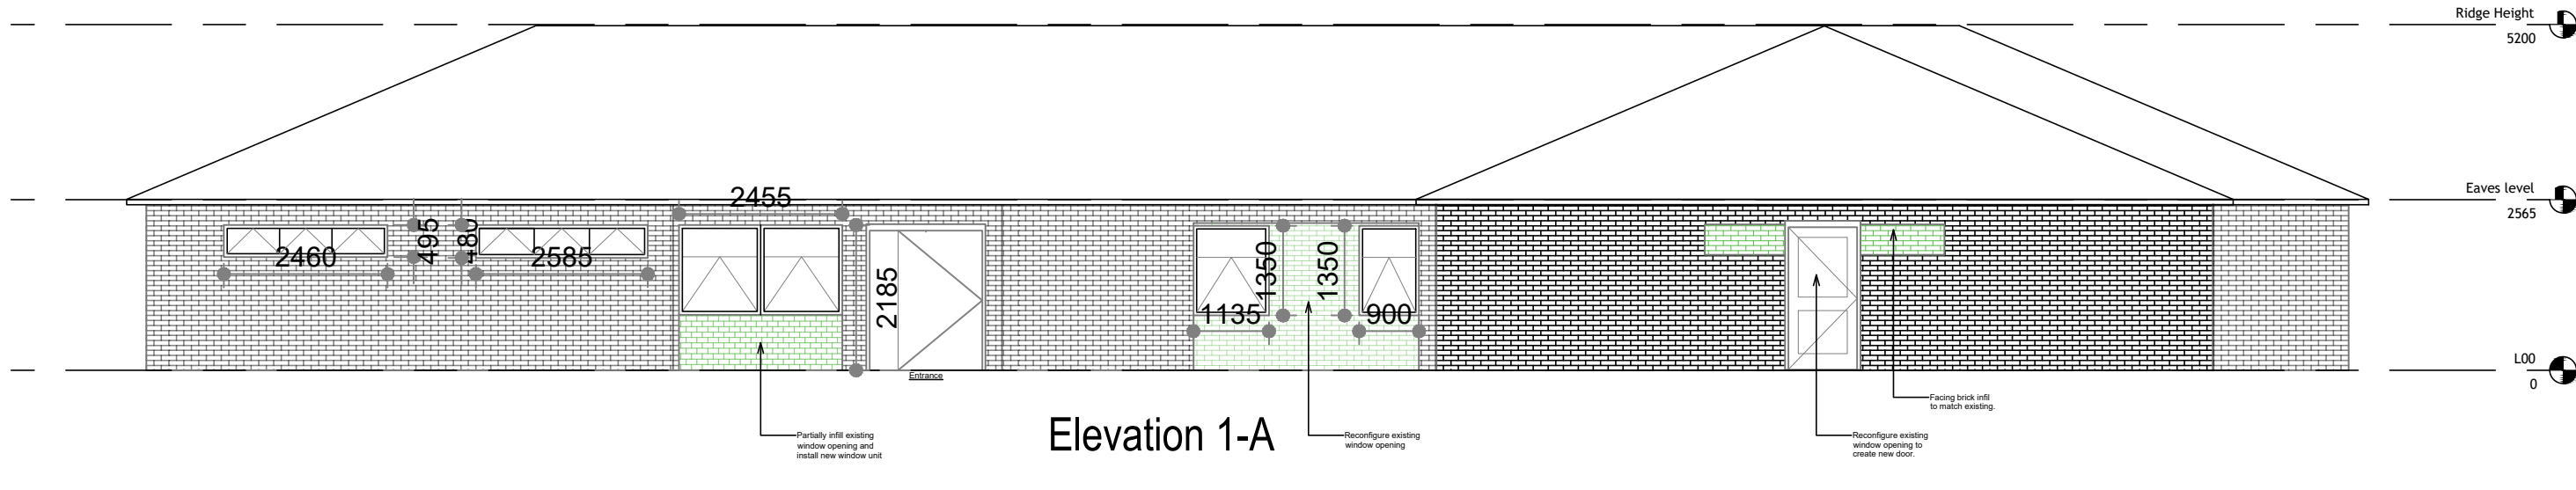

Elevation 1-A

External fabric

- Full replacement of all external doors and windows, reconfiguration of openings to suit proposed new layout.

- NOTES
- All dimensions are in millimetres unless otherwise stated
 - This drawing is to be read with all other relevant documentation
 - Do not scale from this drawing, all measurement data should be taken directly from the model

MANCHESTER CITY COUNCIL
Capital Programmes Division
Manchester City Council
PO Box 532, Town Hall
Manchester
M60 2LA

DRAWING STATUS **Target Cost**

PROPERTY TITLE
Slade Lane Children Centre

UPRN 000077245930 DFE NO. -

PROJECT TITLE
Homeless accommodation conversion

DRAWING TITLE
Proposed Elevations

JOB NO. DATE 22.12.25 REV

SCALE 1:100 AUTHOR RK CHECKED BY APPROVED BY

DRAWING NO.
SLC-MCC-ZZ-ZZ-DR-A-0119

No part of this drawing or data file may be reproduced without prior written permission of the Manchester City Council or approved representative.

