

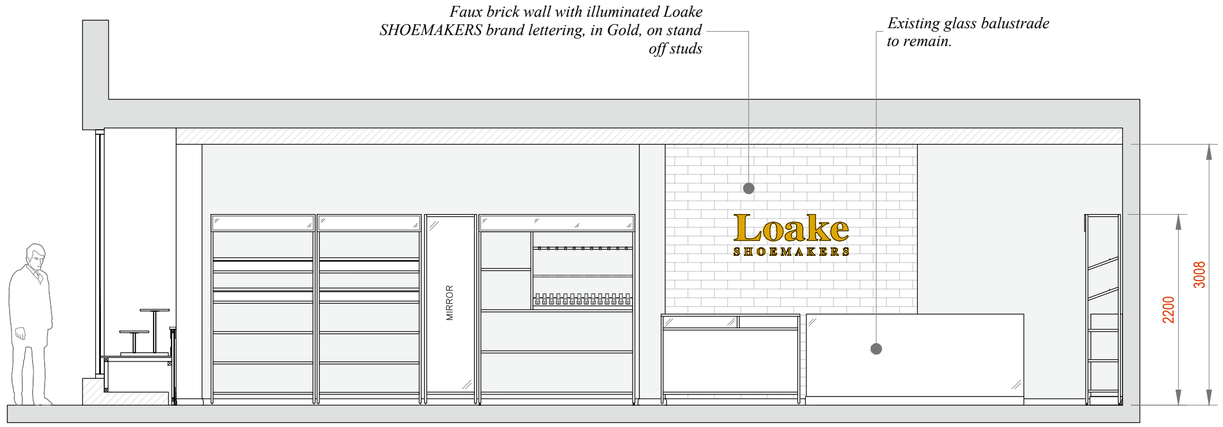


A ELEVATION - A002-P-GFP
SCALE 1:50

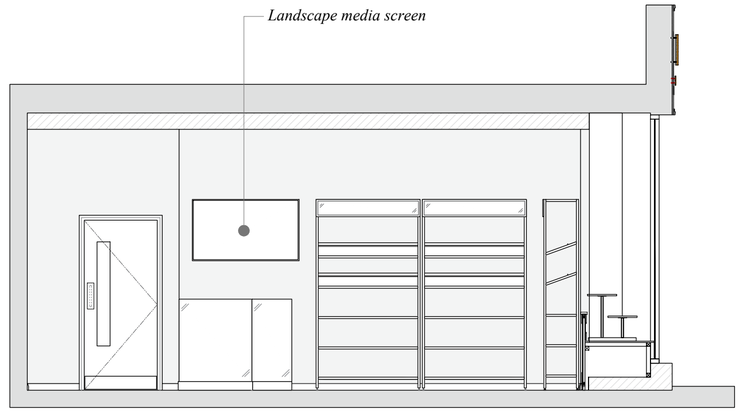

B ELEVATION - A002-P-GFP
SCALE 1:50

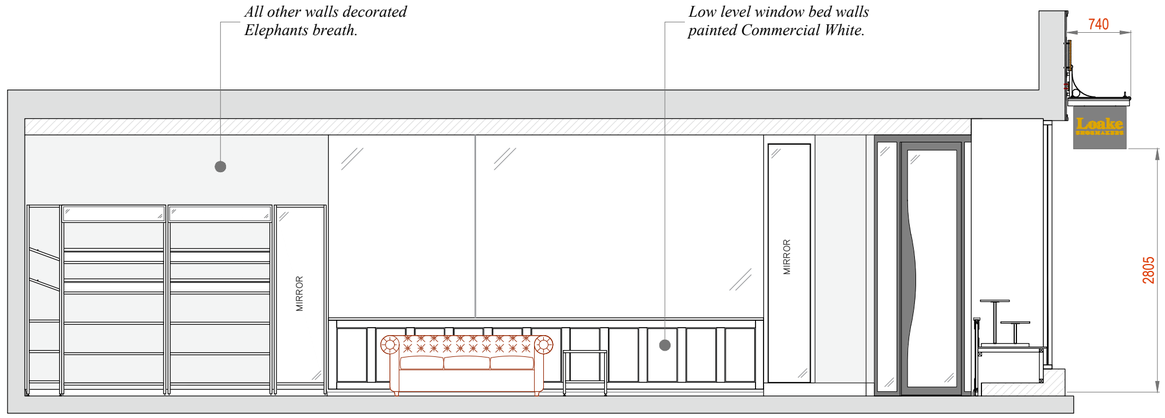

C ELEVATION - A002-P-GFP
SCALE 1:50



D ELEVATION - A002-P-GFP
SCALE 1:50

Scale Bar 1:50

0 1000 2000 3000 4000 5000

Notes

Example shop front for illustration purposes only. Final design may vary in some asw all details.

TOP NOTCH
JOINERY | SHOPFITTING | INTERIORS

Pytchley Lodge Road
Pytchley Industrial Estate
Kettering
Northamptonshire
NN15 6JQ
Tel: 01536 310092 info@topnotchjoinery.co.uk
Fax: 01536 414305 www.topnotchjoinery.co.uk

CLIENT	
LOAKE SHOEMAKERS	
PROJECT	
SHOP FIT	
1 KING STREET, MANCHESTER	
TITLE	
INTERNAL ELEVATIONS	
PROPOSED	
SCALE	1: 50 @ A2
DRAWN BY	DR
CHECKED BY	TN
DRAWING No.	A007-P-ELEV
REVISION	
JOB No.	TBC
STATUS	APPROVAL

THIS DRAWING IS THE PROPERTY OF TOP NOTCH JOINERY © copyright

Do Not Scale

Date 29/01/2026

THIS DRAWING IS THE PROPERTY OF TOP NOTCH JOINERY, INCLUDING ALL INFORMATION, IDEAS, ARTWORK & GRAPHICS. ALL RIGHTS OF ALTERATION RESEVERED. ALL DISCREPANCIES TO ABE REPORTED TO TOP NOTCH IMMEDIATLEY. THIS DRAWING IS COPYRIGHT OF TOP NOTCH JOINERY & MUST NOT BE REPRODUCED IN ANY FORM, WITHOUT THE PRIOR AGREED CONSENT