
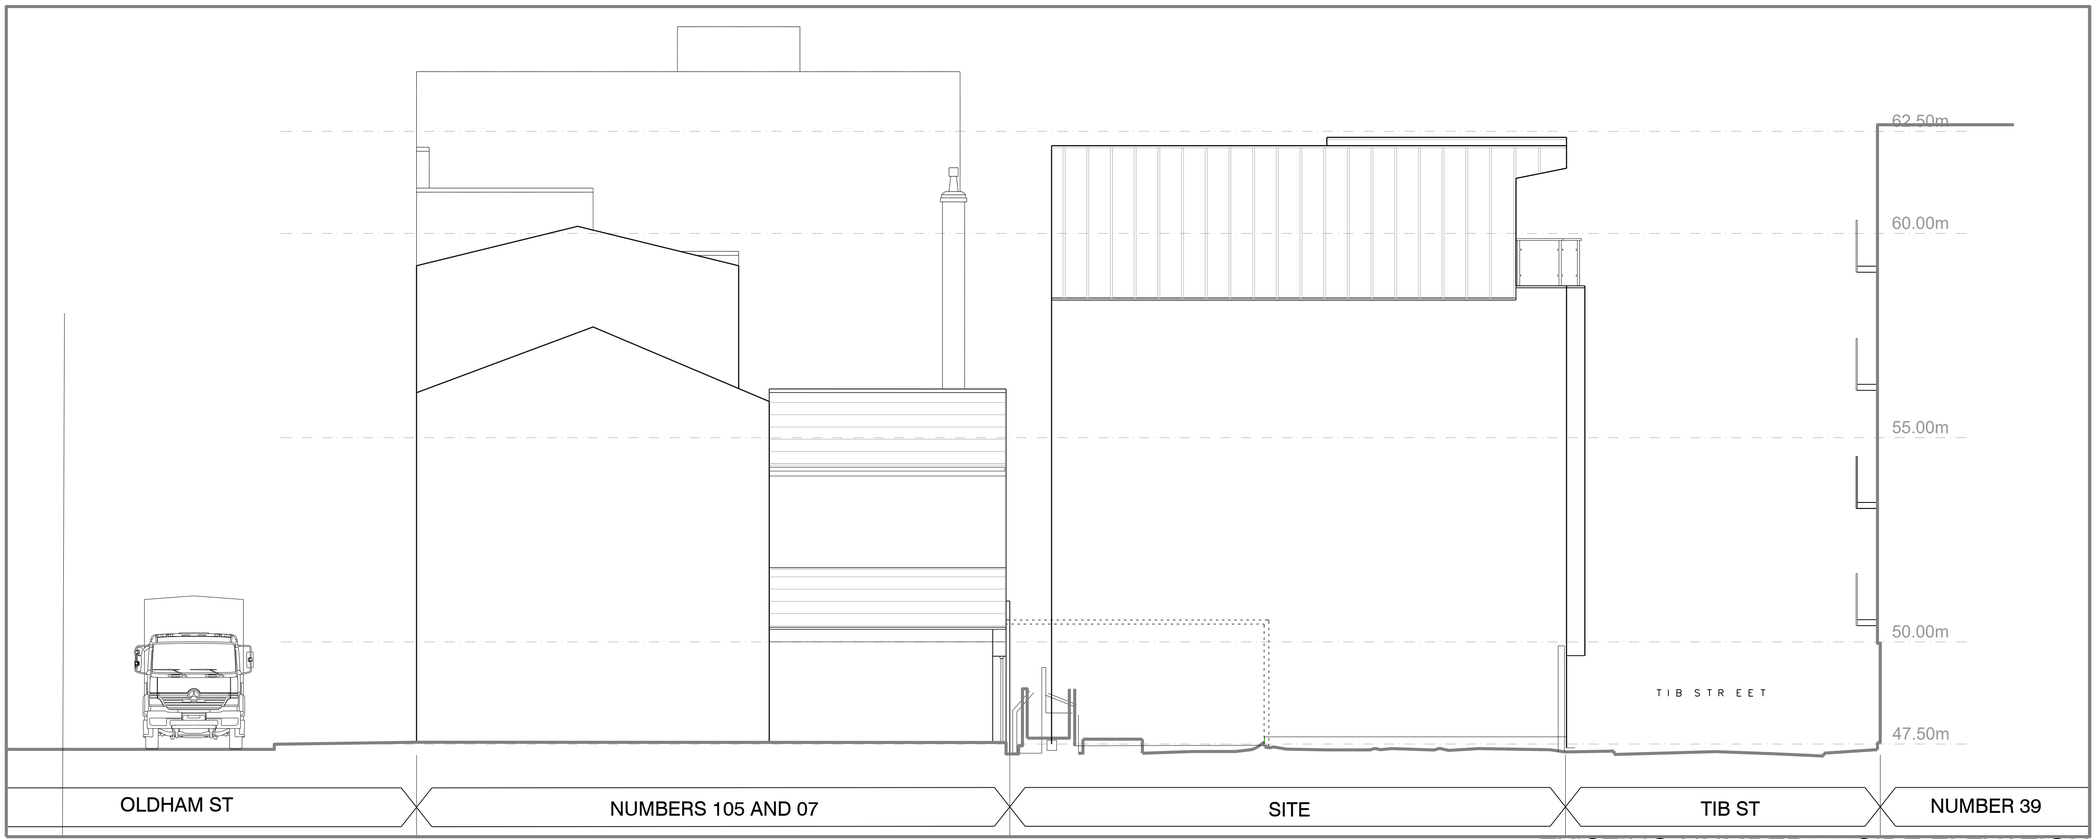


EXISTING NUMBER 84 SIDE ELEVATION

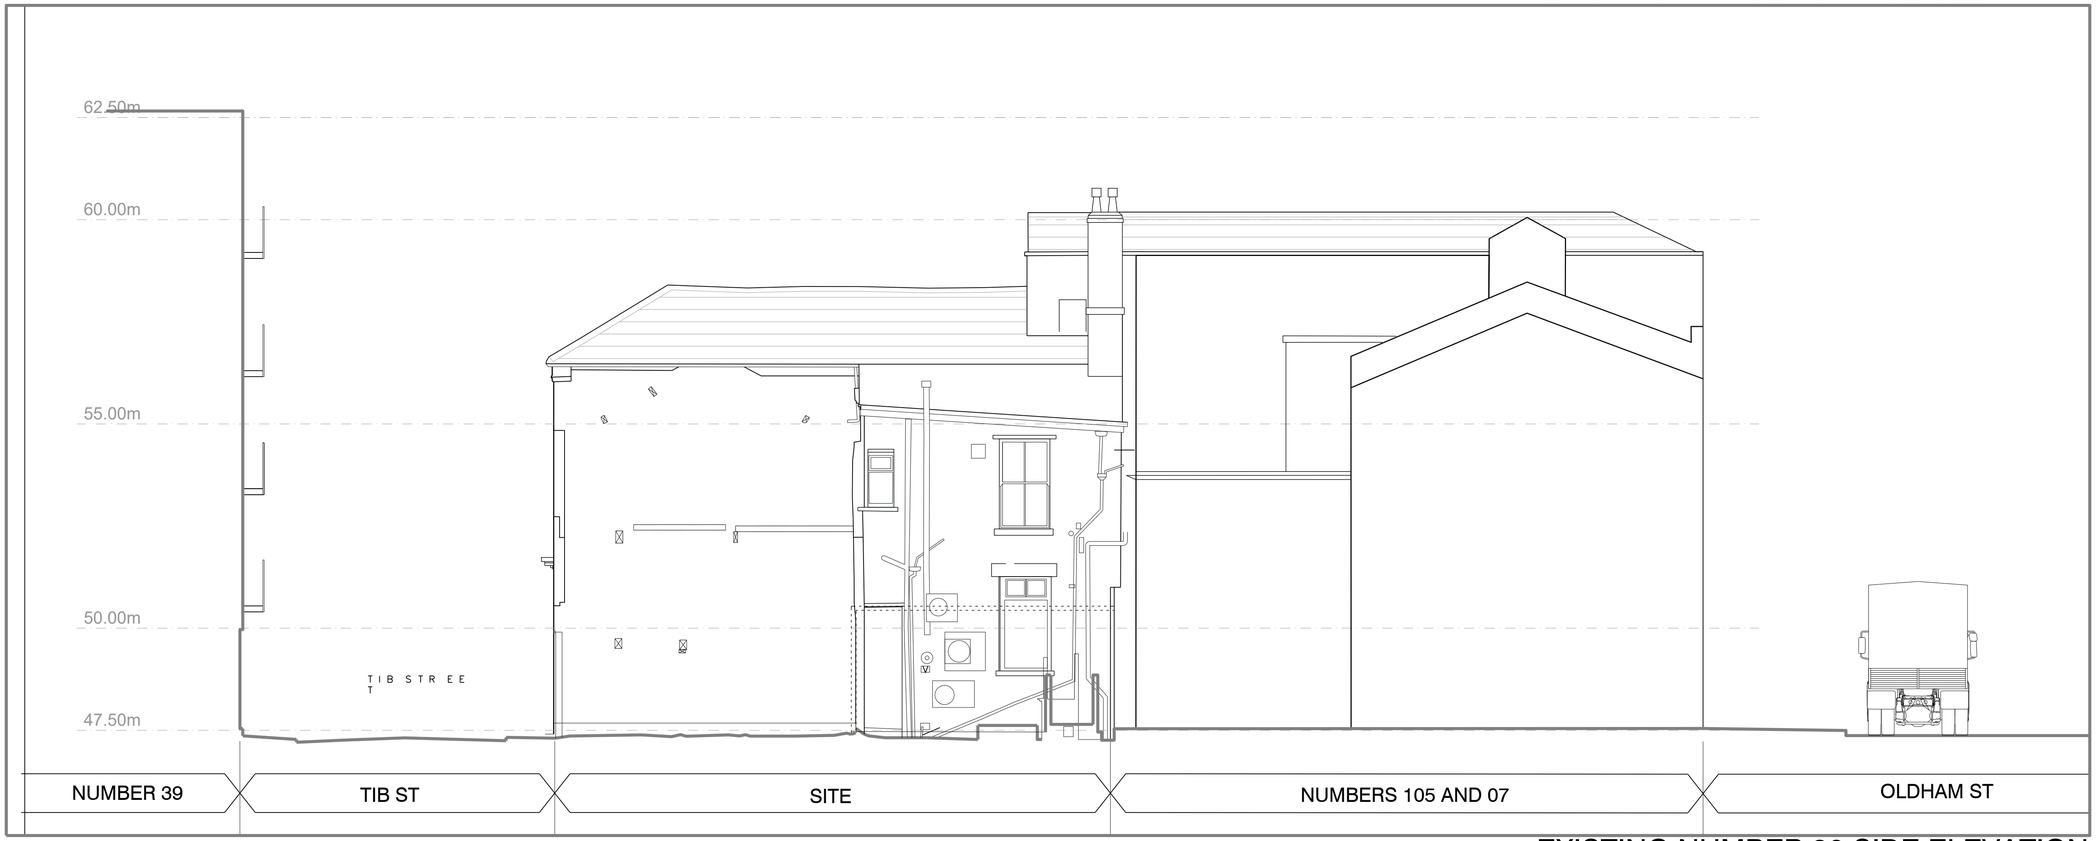

EXISTING NUMBER 90 SIDE ELEVATION

Where dimensions are not given,drawings must not be scaled and the matter referred to the Architect. In the event of any detail or dimensional conflict between drawings, the matter must be referred to the Architect for clarification. Do not scale from this drawing.

This drawing is not to be copied or disclosed by or to any unauthorised persons without the prior written consent from Urbane Forms Ltd .

Notes

A PLANNING ISSUE 30,10,25 JA

Status	PLANNING
Drawn	JA
Date	04,04,2025
Scale @ A1	1:75
Review	Review
Client	BANI PROP LIMITED
Project	86-88 TIB STREET MANCHESTER
Drawing Number	**25001,(0-)13A** CAD File
Drawing Title	EXISTING SIDE ELEVATIONS

URBANE forms
architects designers project managers
58 Leamington Close
Warrington
WA5 3PY
T : +44(0)1925 711061
E : info @urbaneforms.com
www.urbaneforms.com