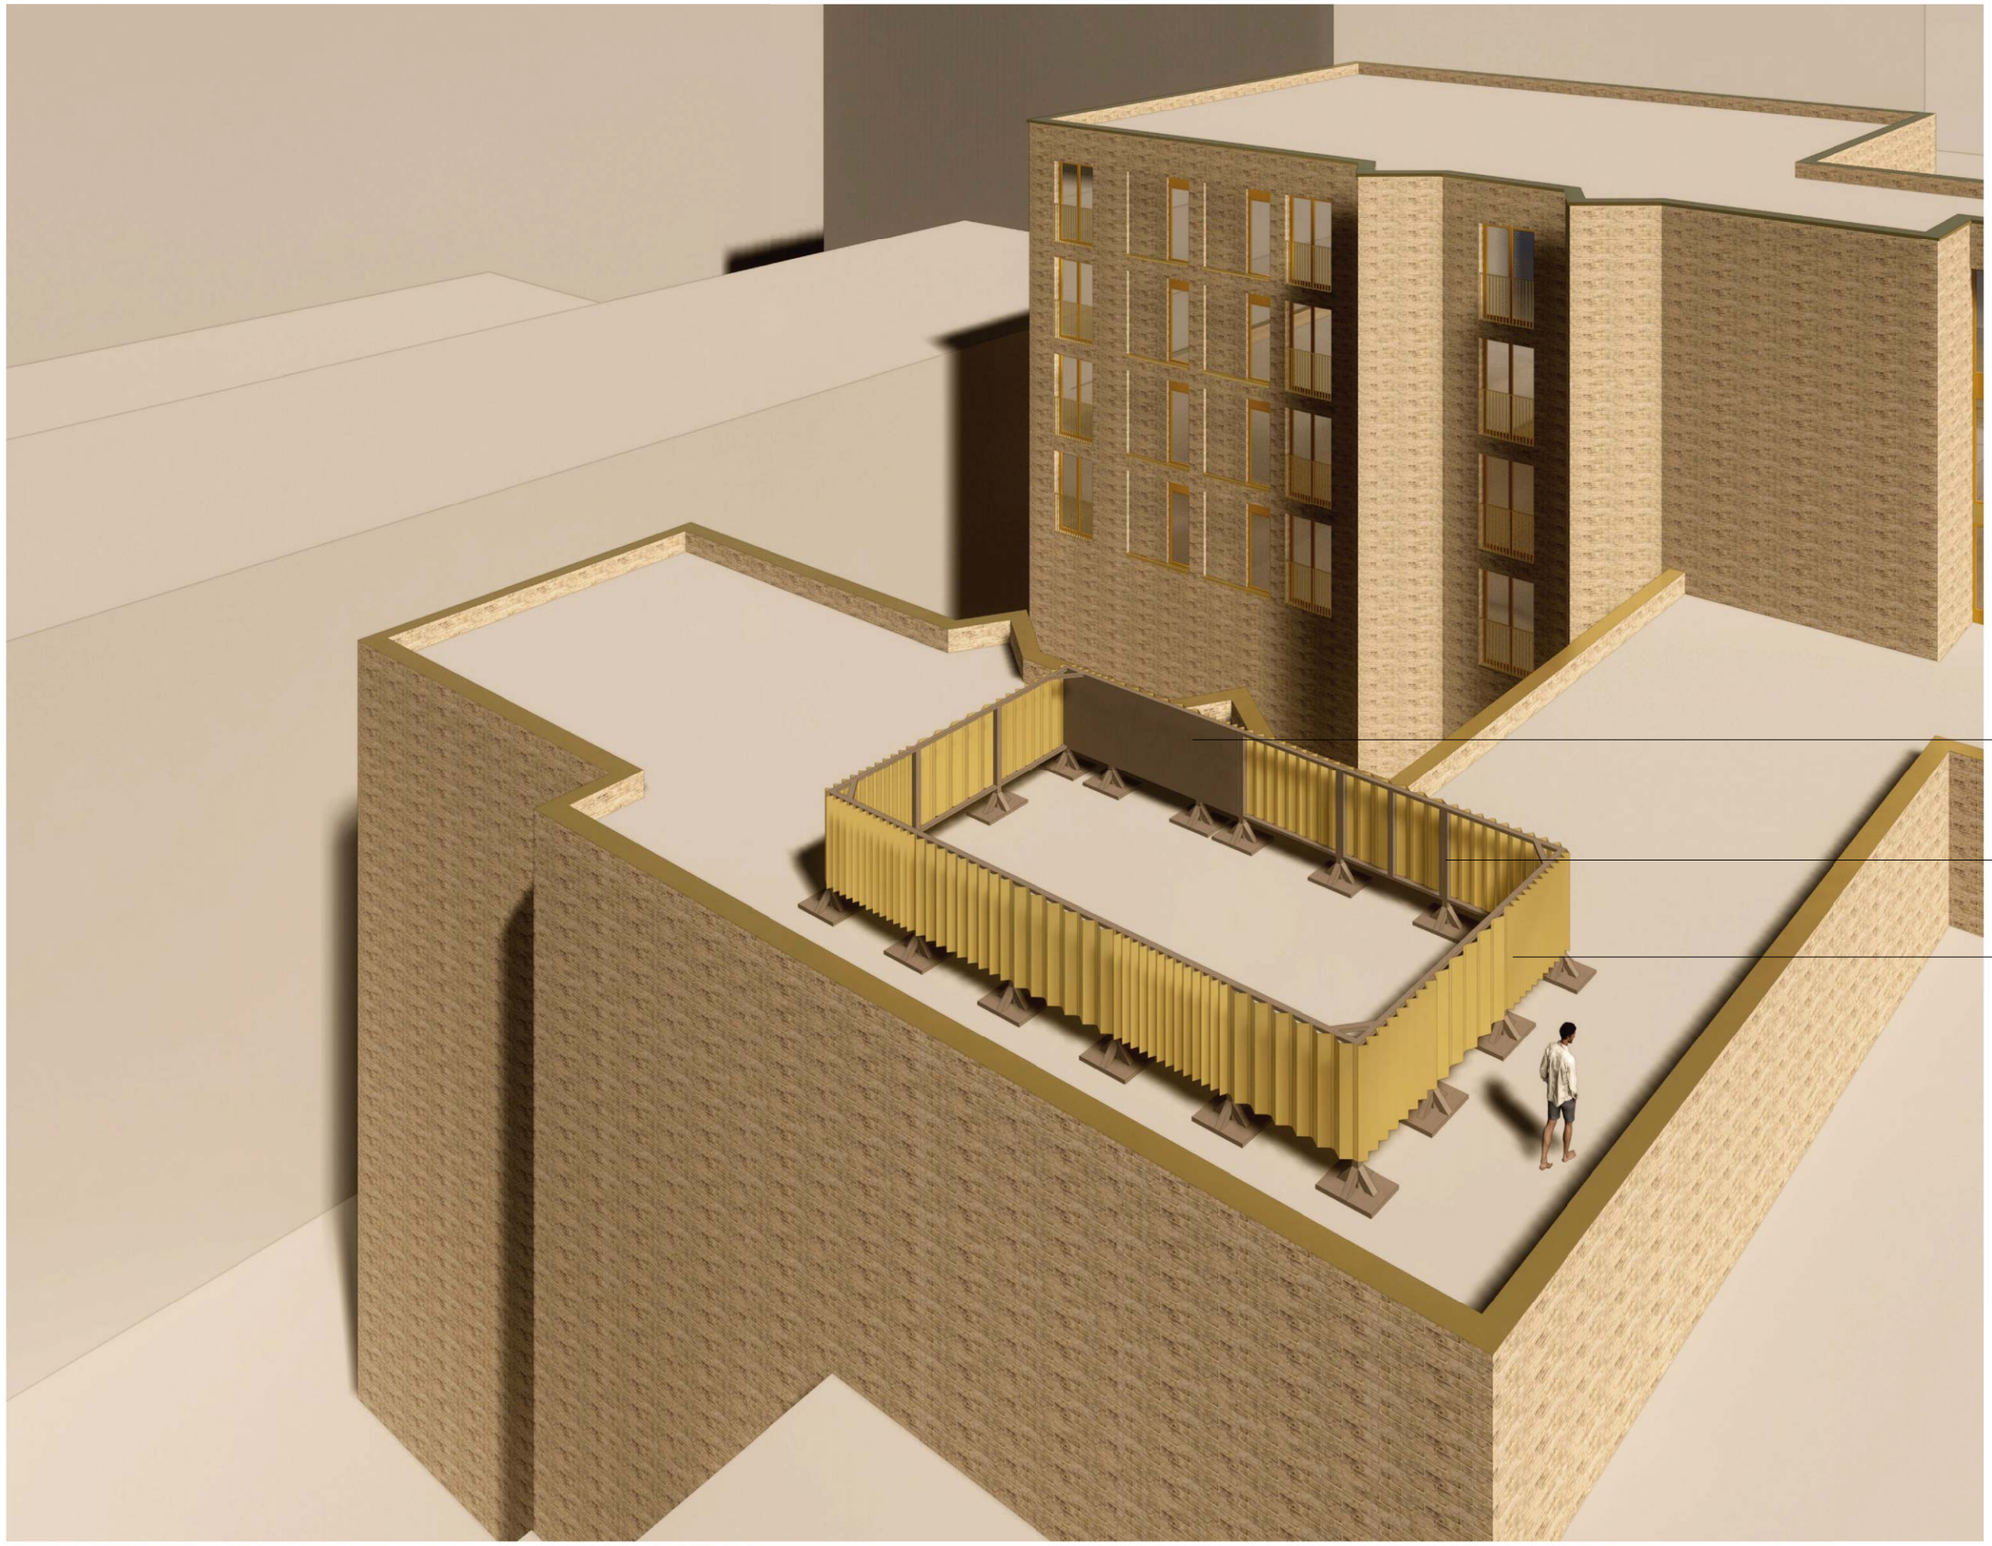


1.5mm non-perforated PPC aluminium sheet, fixed to the inner face of the steel structure, providing 5dB of acoustic screening in accordance with the Clarke Saunders acoustic report recommendations. Colour to match the primary steel structure.

freestandlng steel structure, to SEs details. Proprietary metal paint for external use. RAL 7006 Beige Grey colour

1.5mm perforated aluminium sheet R8/T10 on a triangular pitch with flats (58% open area). Anodlsed finish to match host building window frames. Fixings to manufacturer's and SEs details, colour to match screen colour.

revision:	date:	note:
P01	2026.02.09	preliminary first issue
P02	2025.02.13	revised

© stephenson hamilton risley STUDIO ltd. do not scale from this drawing

project
Oldham Street, Manchester

job no.
7708

title
proposed birdseye: North

scale
nts

drawlng no.
7708-al(05)340

stephenson hamilton risley
STUDIO

3 riverside mews
4 commercial street
manchester, M15 4RQ
www.shr.studio
email@shr.studio
0161 832 0244