SIGN 4 x2
HANGING ILLUMINATED SIGN
BUILT UP METAL LETTERS WITH METAL BACKS PAINTED RAL 7021
OPAL ACRYLIC FACES
4000k WARM WHITE LEDS ILLUMINATION WITHIN THE LETTERS
150CD/M LUMINANCE LEVEL
MOUNTED ONTO A STEEL FRAME THAT SUSPENDS FROM THE EXTERNAL CEILING
FRAME FINISHED RAL 7021
12 VOLT DRIVER HIDDEN IN CEILING BY SPUR

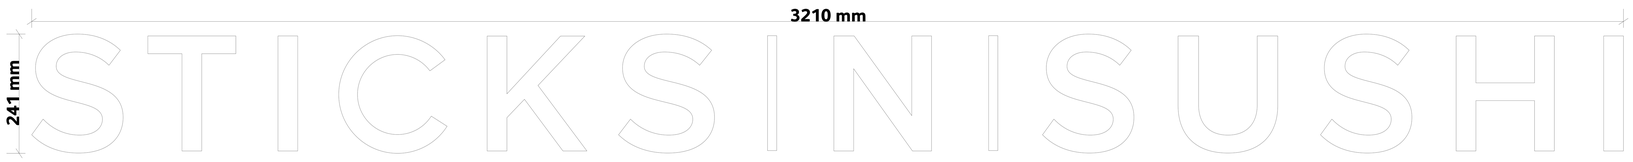

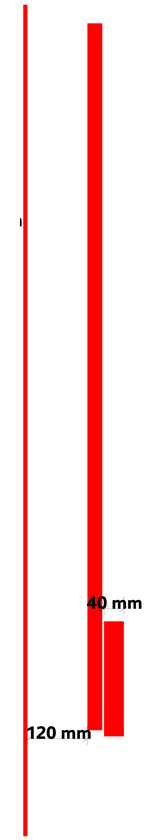

identitysigns
Identity Signs (London) Limited
t 020 8381 5055 f 020 8381 5558
Unit 23 North Orbital Commercial Park Napsbury Lane St Albans Herts AL1 1XB
e office@identitysigns.co.uk www.identitysigns.co.uk

Drawing: Signs 3 and 4
Project: Manchester
Client: Sticks n Sushi
Client Contact: Rebekah Jacobs
Project Manager: James Dunstone
Drawn by: Caleb Mackey
Date: 07/11/2025
Drawing Revision: A
Reference No:

This drawing and any original designs contained within are copyright Identity Signs. Do not reproduce without written consent from Identity Signs.