



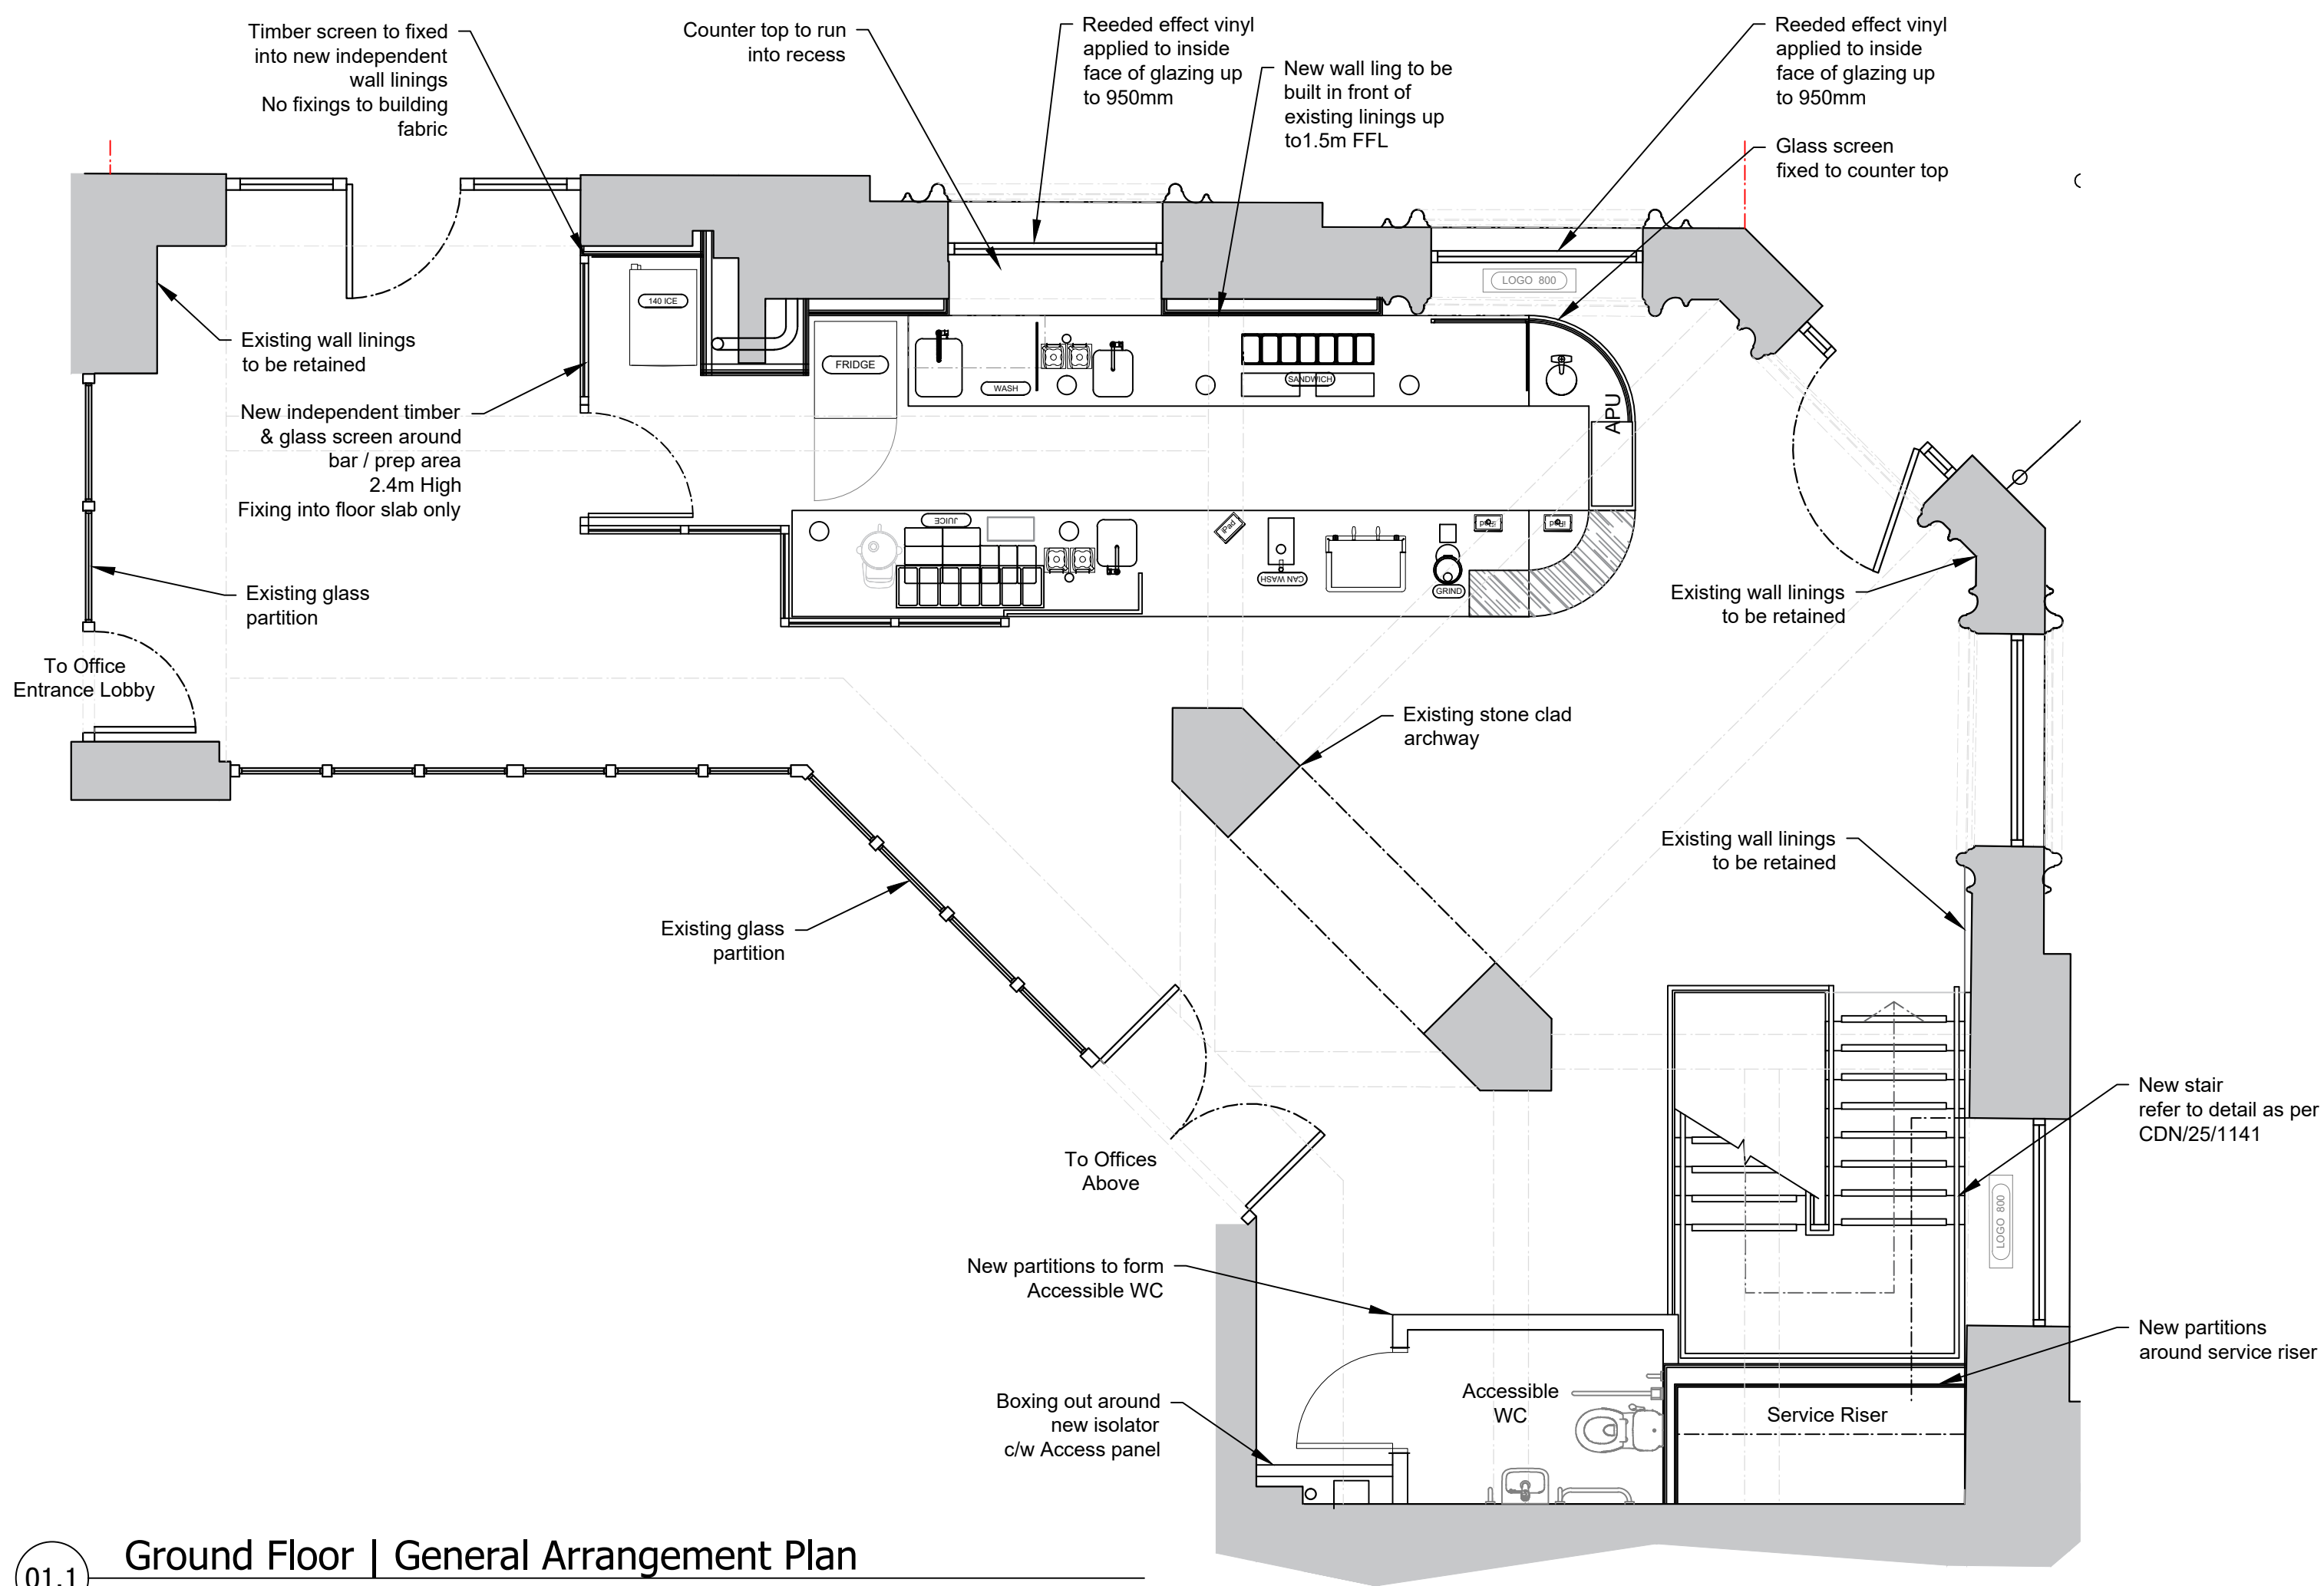


01.1 Ground Floor | General Arrangement Plan

Scale: 1:50@A1

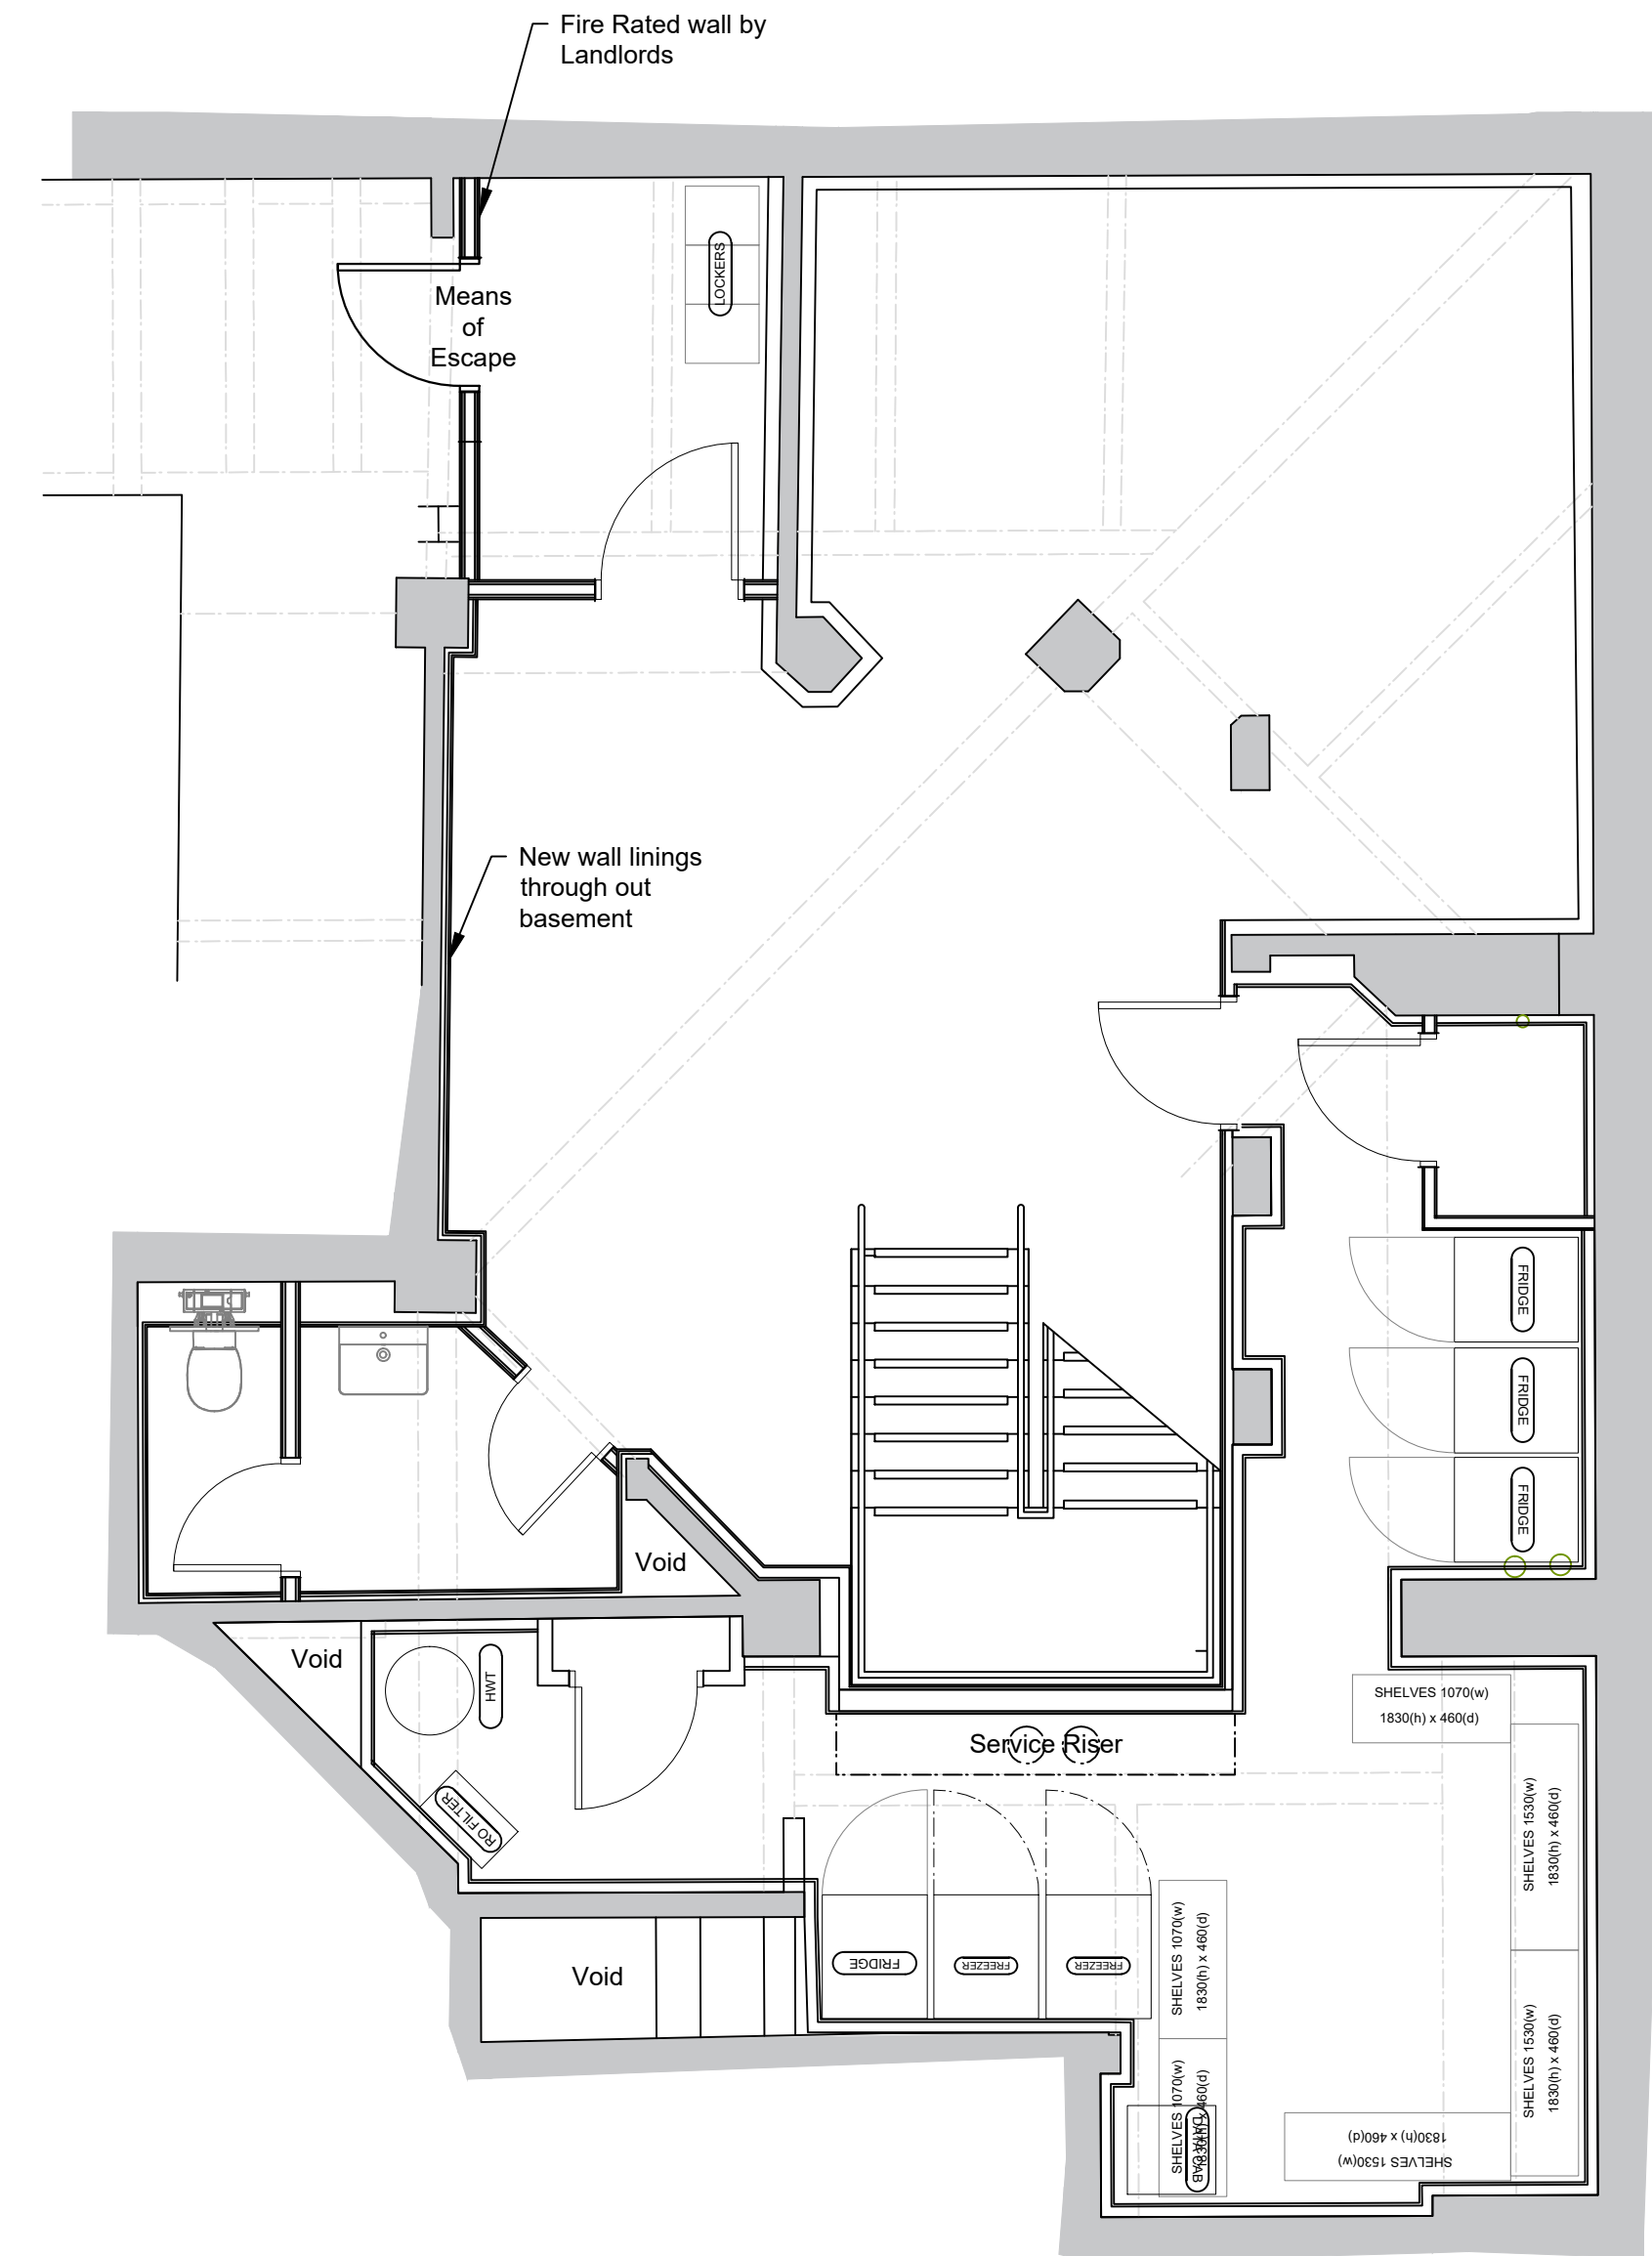


01.1 Basement | General Arrangement Plan

Scale: 1:50@A1

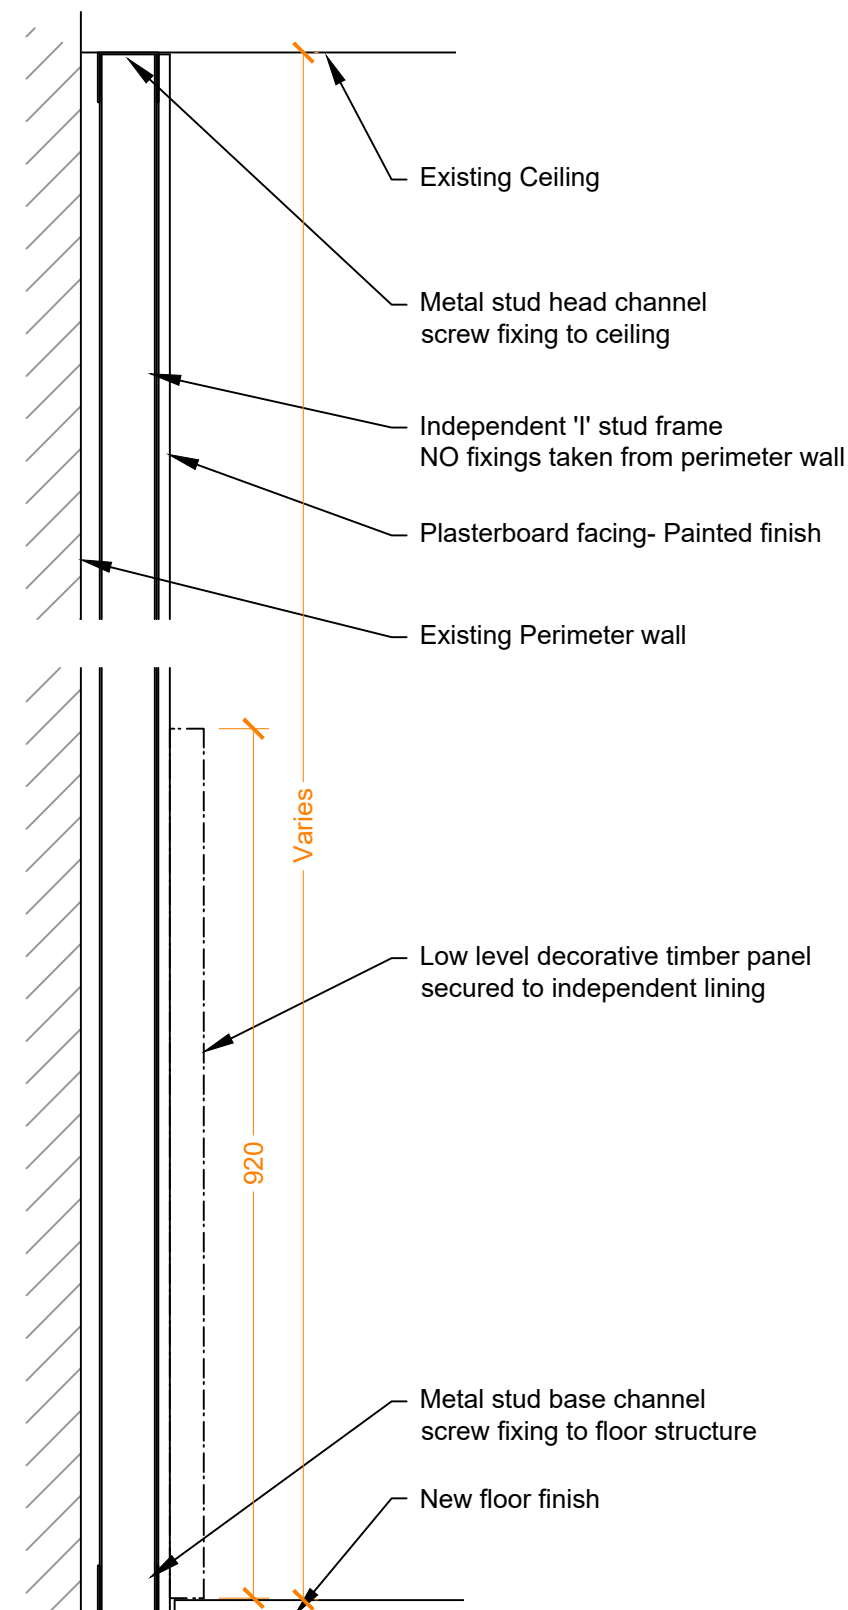

D01 Detail D01 | Typical Wall Lining Detail

Scale: 1:8@A1

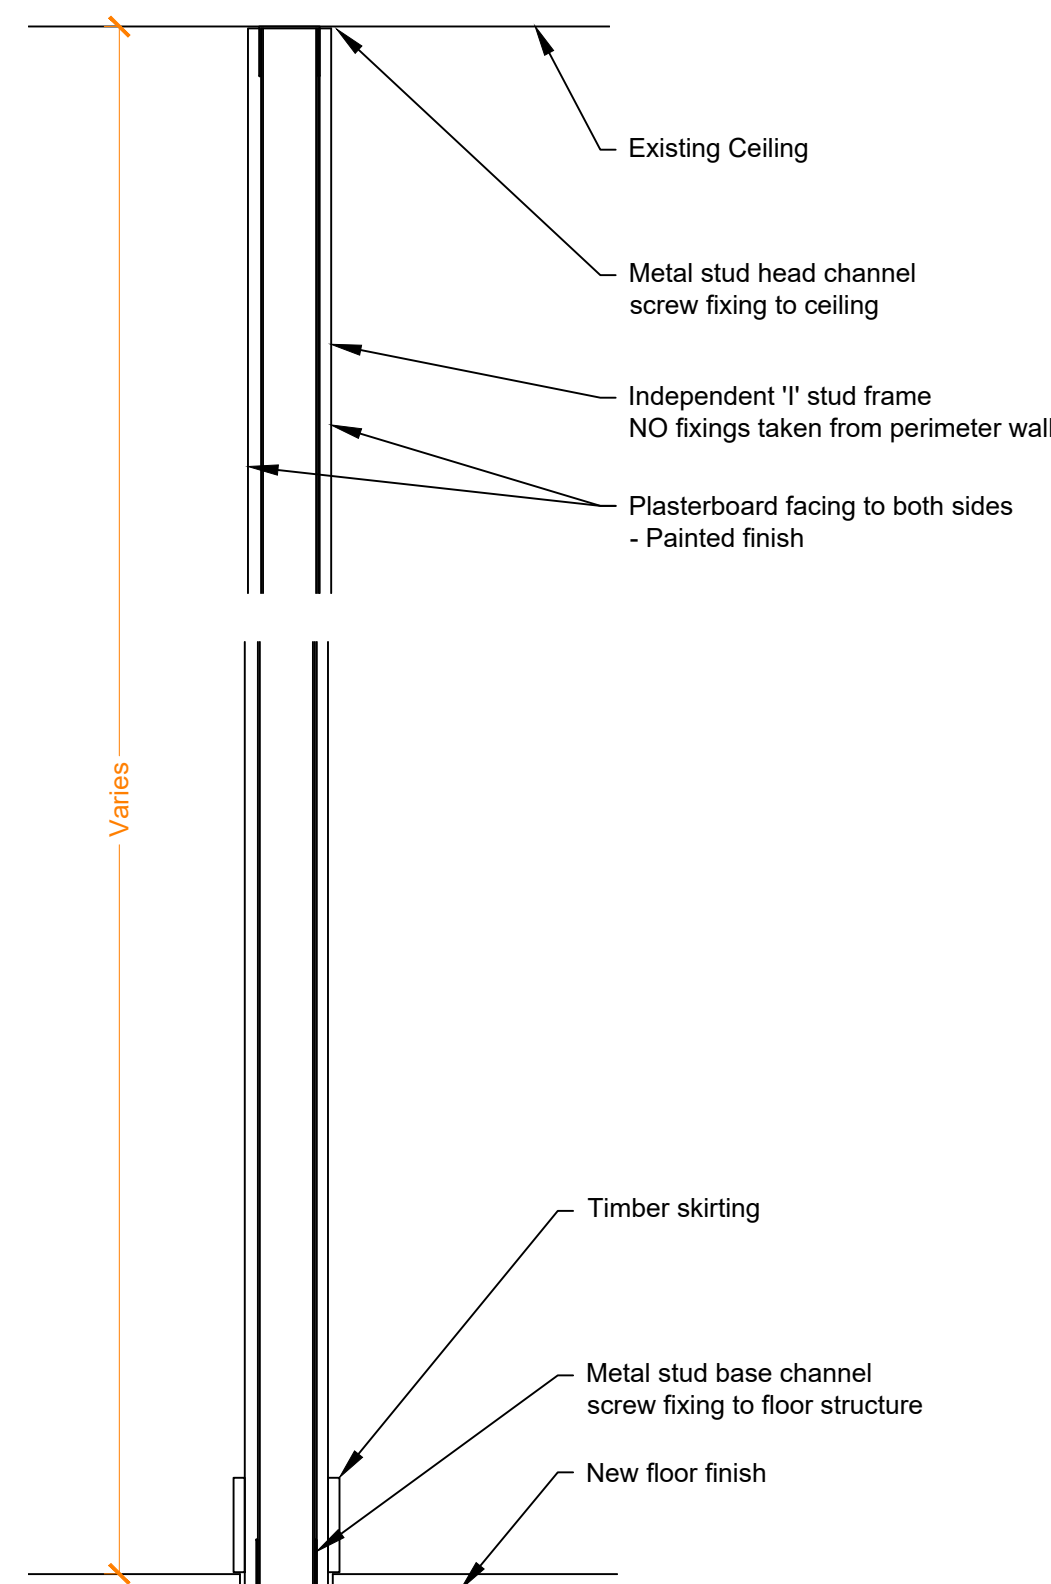

D02 Detail D02 | Typical Demountable Partition

Scale: 1:8@A1

REVISION	DATE	DETAILS
PROJECT		
Unit 3 Sunlight House Manchester		
FLOOR		
Basement & Ground Floor		
DRAWING TITLE		
Partition Details		
SCALE		PAPER SIZE
1:50		A1
DRAWING NUMBER		REVISION
7063-01.2		F
DRAWN BY		DATE
SE		27.11.25
STATUS		
L1		
ad@adesigntime.com www.design:time.uk.com 2-Work, 7 Cutter Mill Theyard North WF1 5FY		