
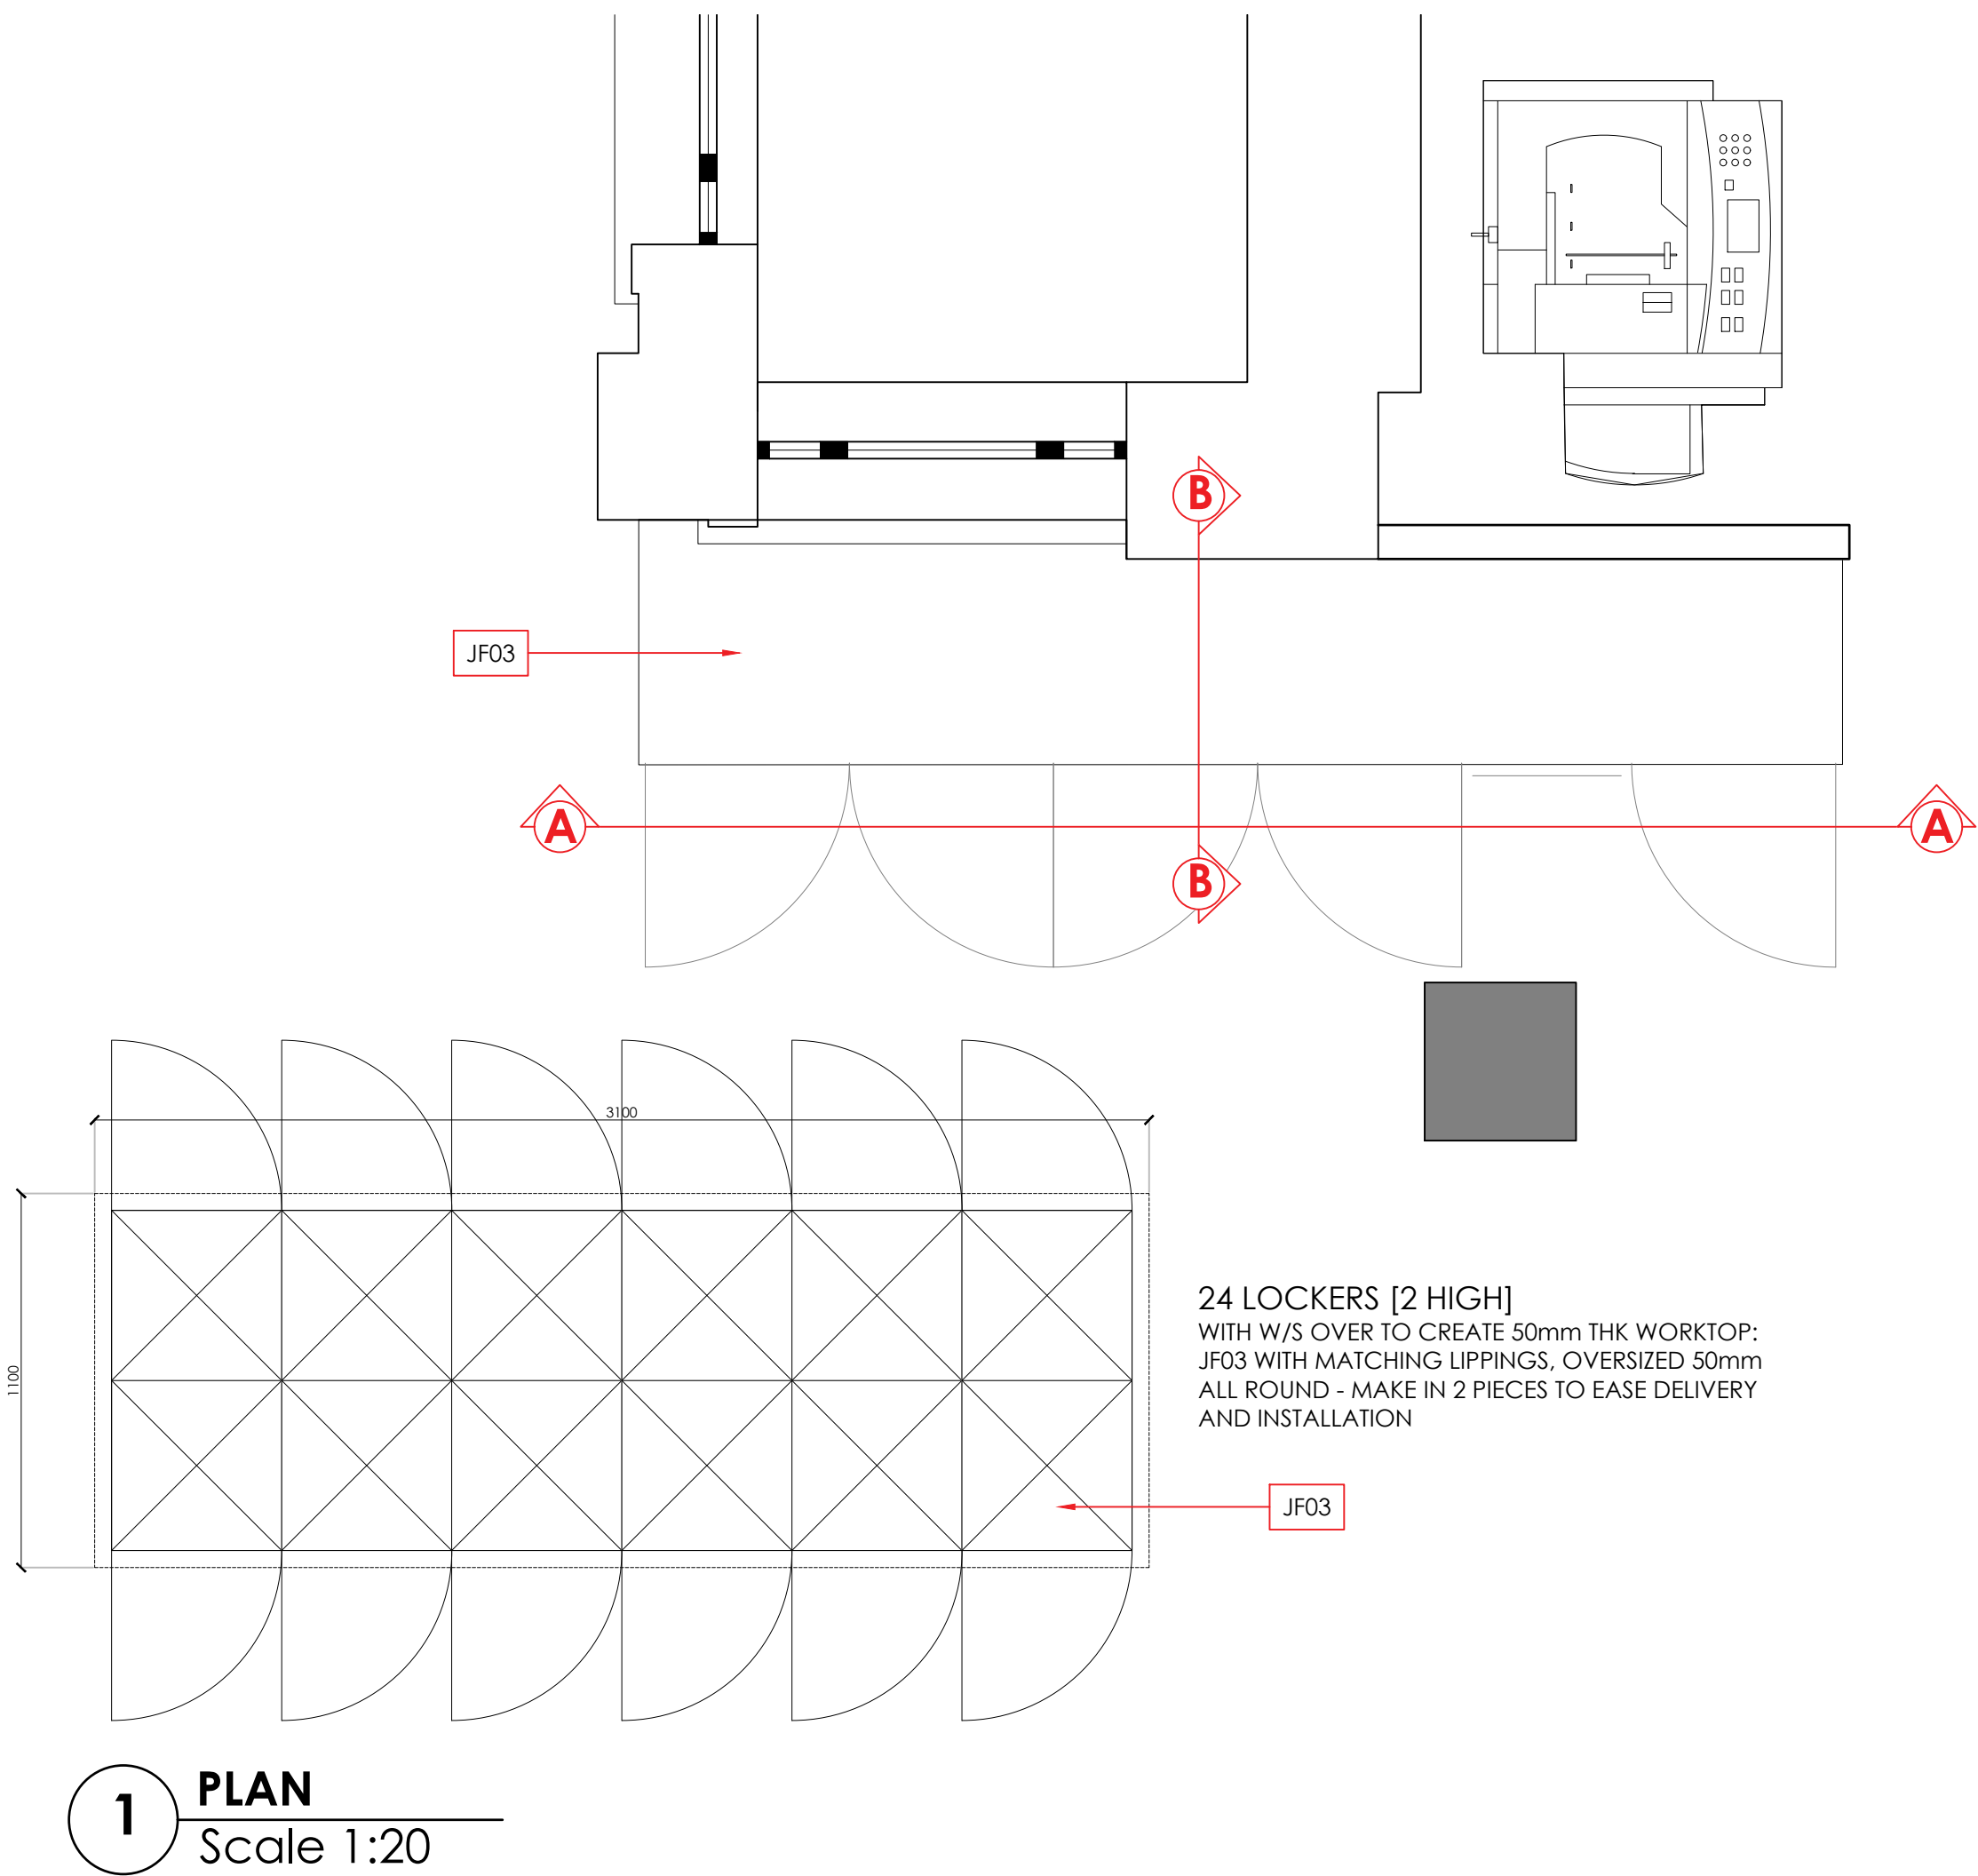
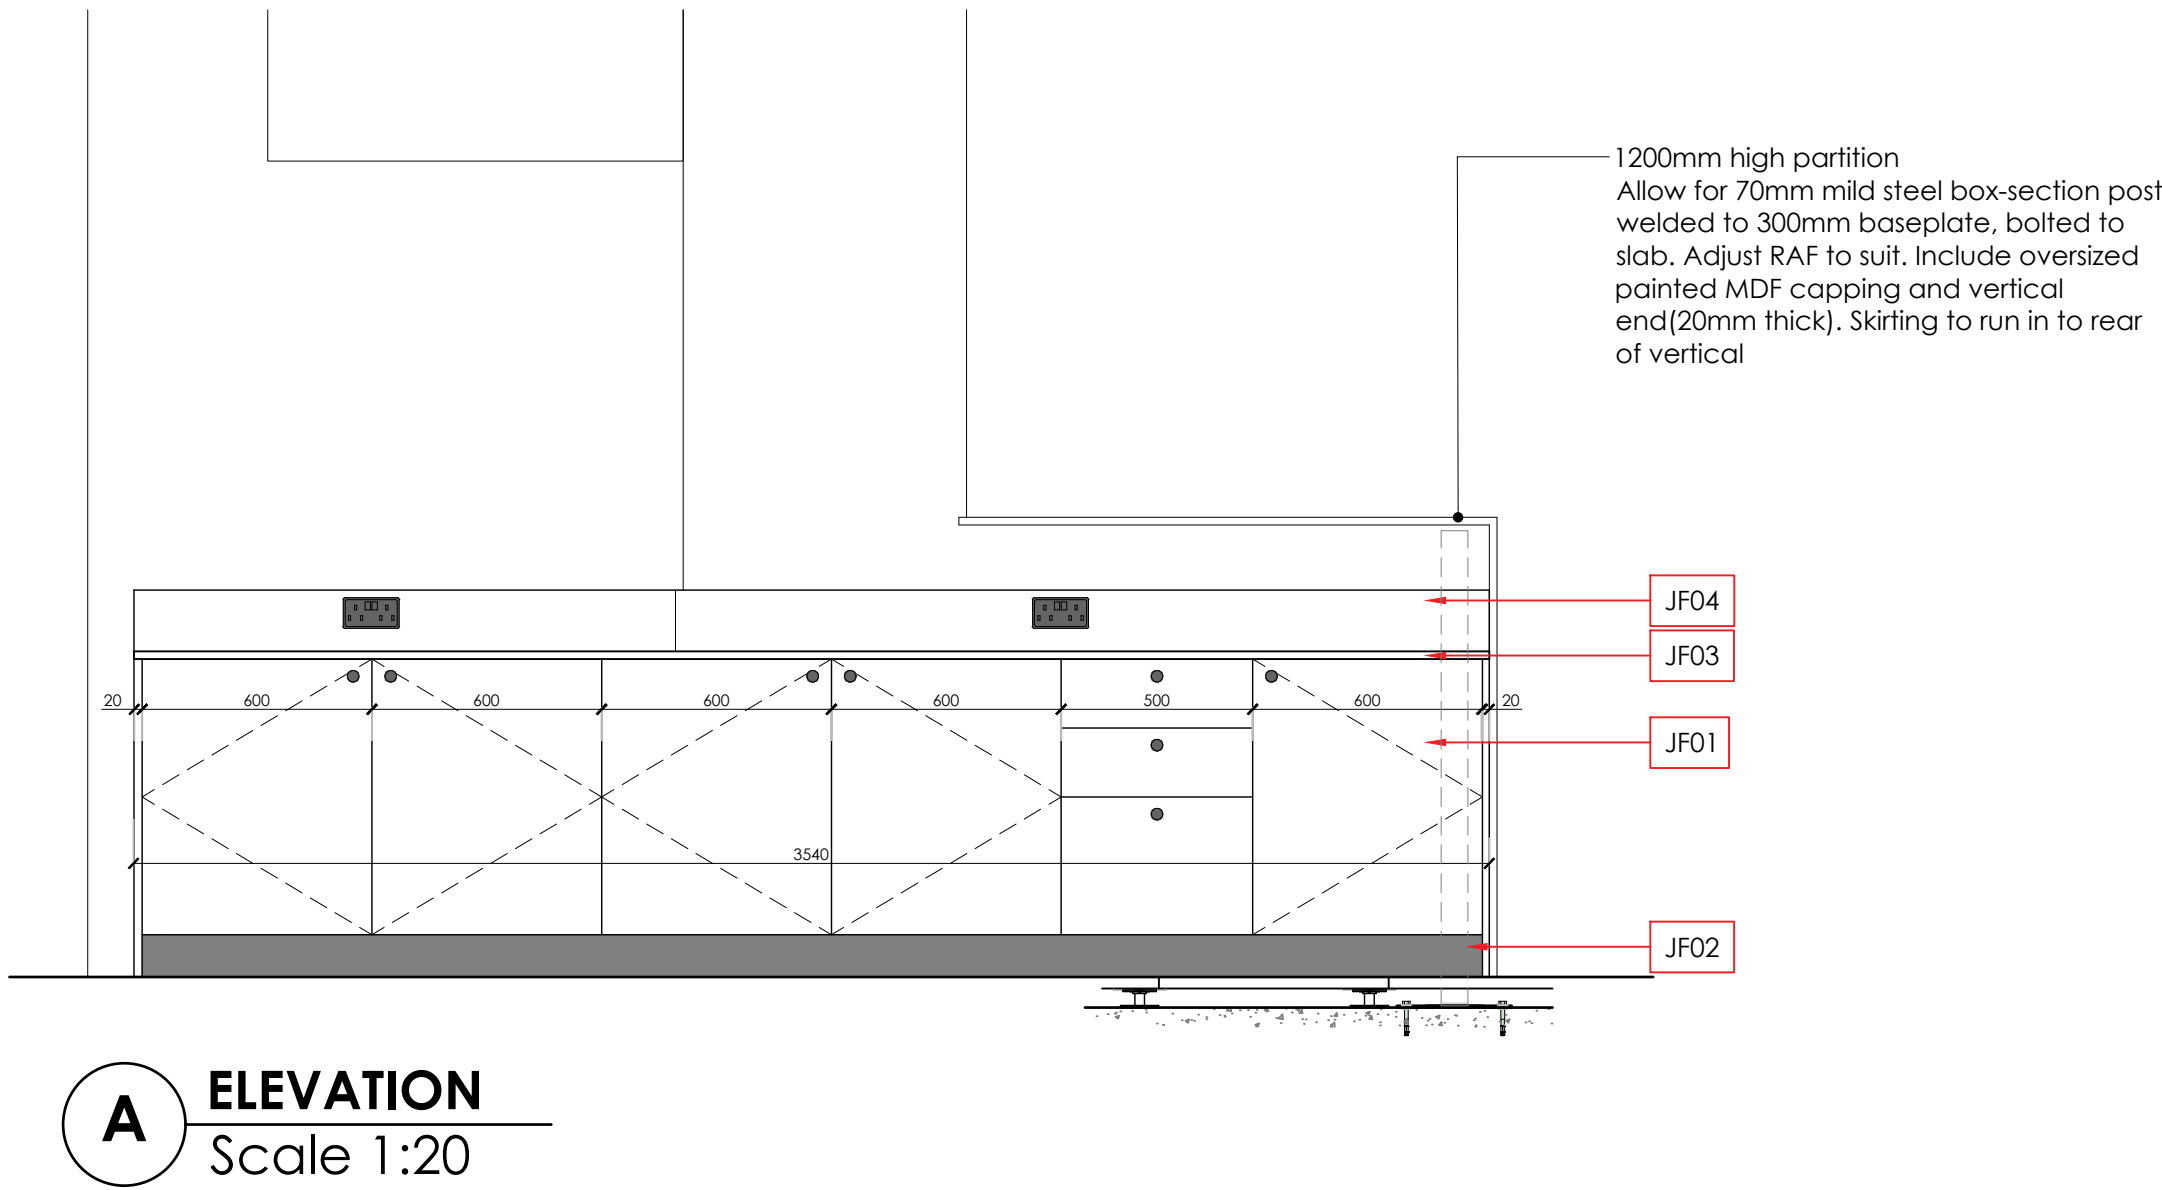
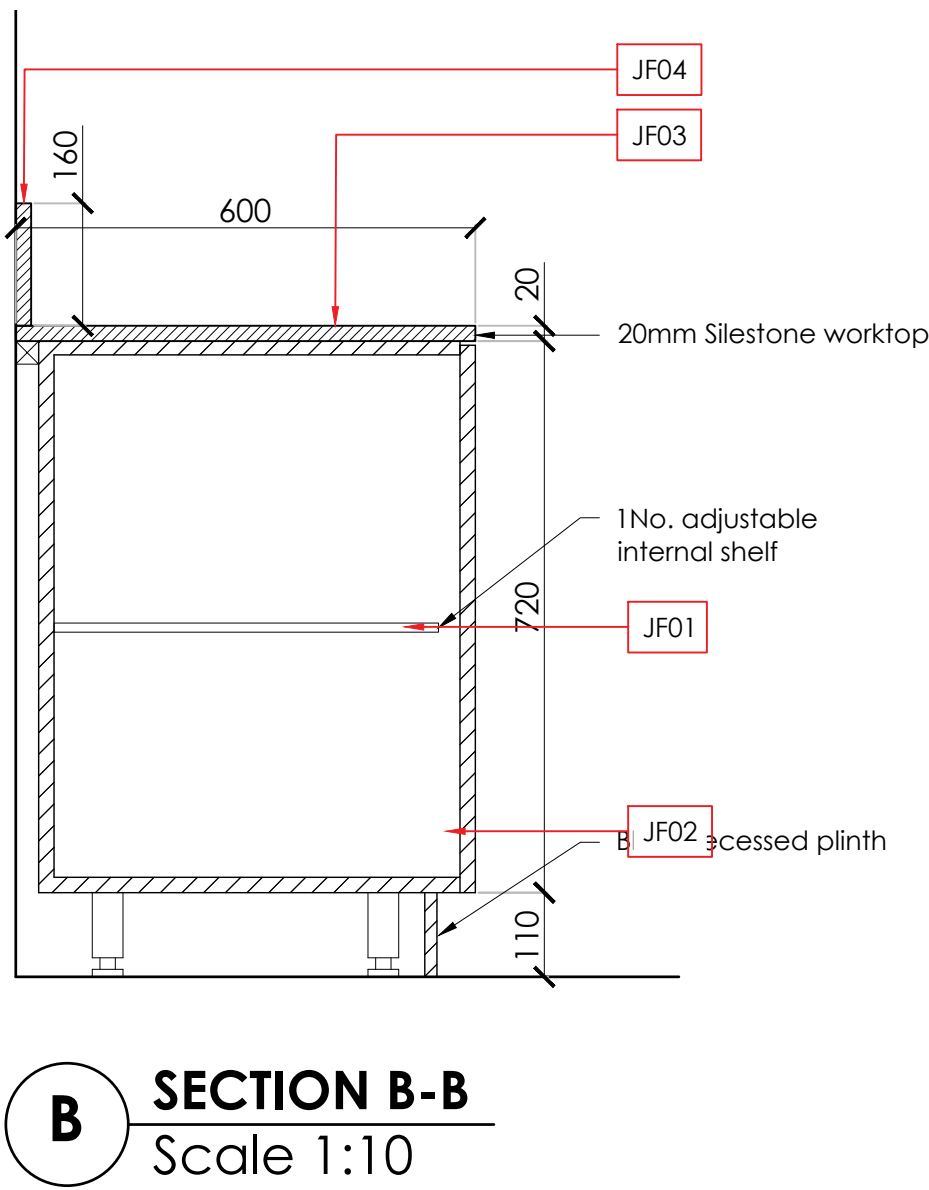


GROSVENOR | 4TH FLOOR SHIP CANAL HOUSE, MANCHESTER

RESOURCE AREA AND LOCKER TOP JOINERY

This drawing is the property of Bluesky Design Interiors Limited and must not be copied or otherwise reproduced. All dimensions must be checked on site before commencing work. This drawing was produced using AutoCAD 2025.

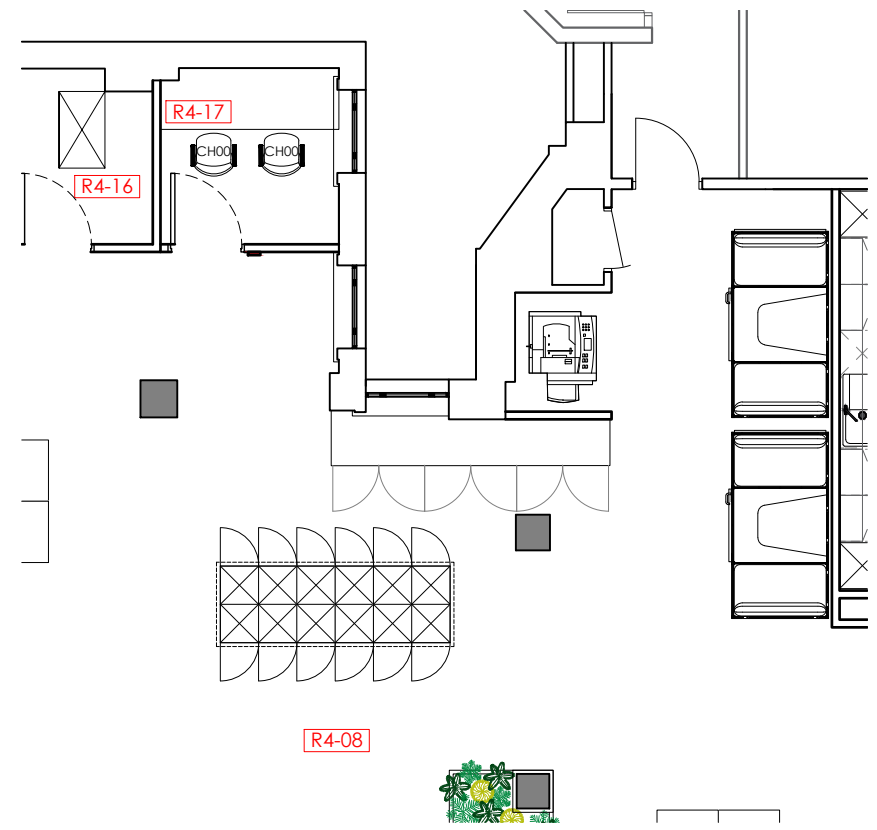

1 LOCATION PLAN
Scale 1:100

NOTES

DRAWING IS DESIGN INTENT ONLY & APPROXIMATE IN MANUFACTURE. FINAL DETAILS ARE TO FABRICATOR'S RECOMMENDATIONS AND SHOP DRAWINGS WILL BE REQUIRED FOR SIGN-OFF BY THE DESIGN TEAM. ALL SPECIFIED SURFACE FINISHES ARE TO BE RETAINED AND PRICED FOR AT TENDER STAGE.

ALL DIMENSIONS PRIOR TO FABRICATION MUST BE CHECKED ON SITE AND TEMPLATES USED IF REQUIRED.

FIXINGS TO EXISTING BUILDING TO BE CONFIRMED WITH LANDLORD

REFER TO 1427-04-JL-01 FOR LOCATION
REFER TO 1427-04-FN-01 FOR FINISHES

REFER TO FINISHES
SCHEDULE FOR LAMINATE
SPECIFICATION

Rev	26.09.2025	FIRST ISSUE	CRH
Date		Description	By
Client		GROSVENOR	
Project		4TH FLOOR SUITE	
Address		SHIP CANAL HOUSE	
Drawing Title		RESOURCE AREA AND LOCKER TOP JOINERY	
Date	26.09.2025	Scale	1:100 / 1:20 / 1:10 @ A1
Drawing No	1427-04-JN-08	By	CRH
Status	FOR COMMENT		
bluesky Design		Studio 1 169 High Street	
INTERIORS LIMITED		Boston Spa Leeds LS23 6BH	
		01937 845 399	
		www.blueskydesigninteriors.co.uk	