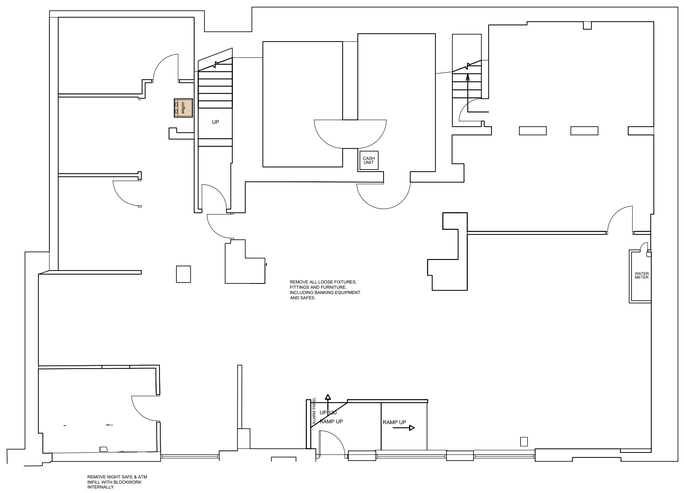

GROUND FLOOR PLAN 1:100

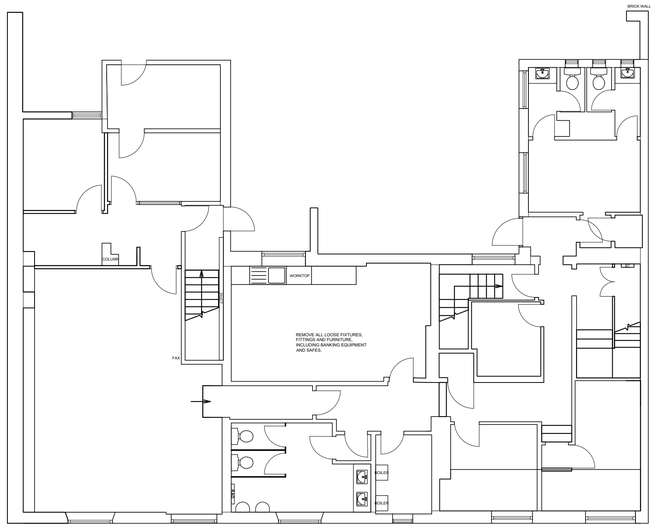

FIRST FLOOR PLAN 1:100

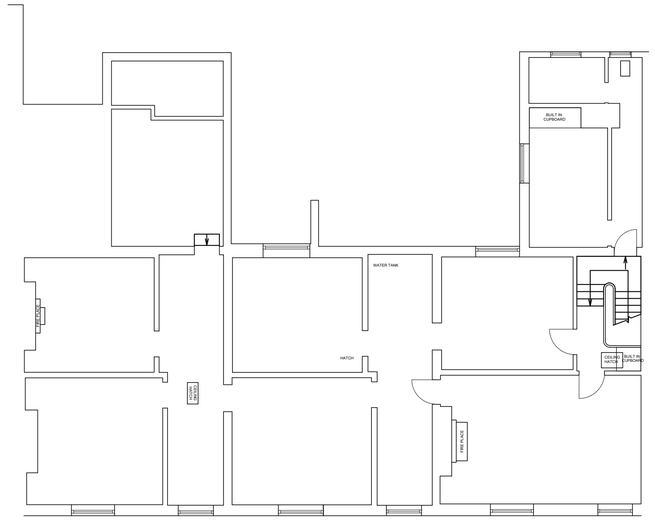

SECOND FLOOR PLAN 1:100

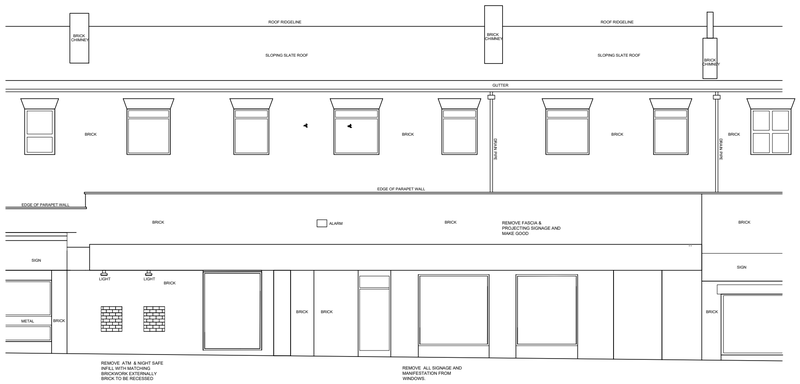

ELEVATION 1 1:100

rev.	date	details	by
P01	03.03.26	Issue for information	BE
P02	08.04.26	Brick recess note added	BE

rev.	date	details	by

notes

- All dimensions to be confirmed on site.
- Any drawing errors or divergences should be brought to the attention of the originator of this drawing.
- Drawing to be read in conjunction with Specification.

McLaughlin & Harvey
NatWest , Boston
10 Market Place, PE21 6EJ

0 1 2 3 4 5m 10m 1:100@a1

drawing number: NRC33-MLA-XX-XX-DR-A-99001
revision: P02
status: Information

drawing title: **Proposed Layouts**

scale: 1:100
date: 03.03.26
drawn: mla
format: A1

Edinburgh
Glasgow
Manchester

mlaarchitects.co.uk