
A1

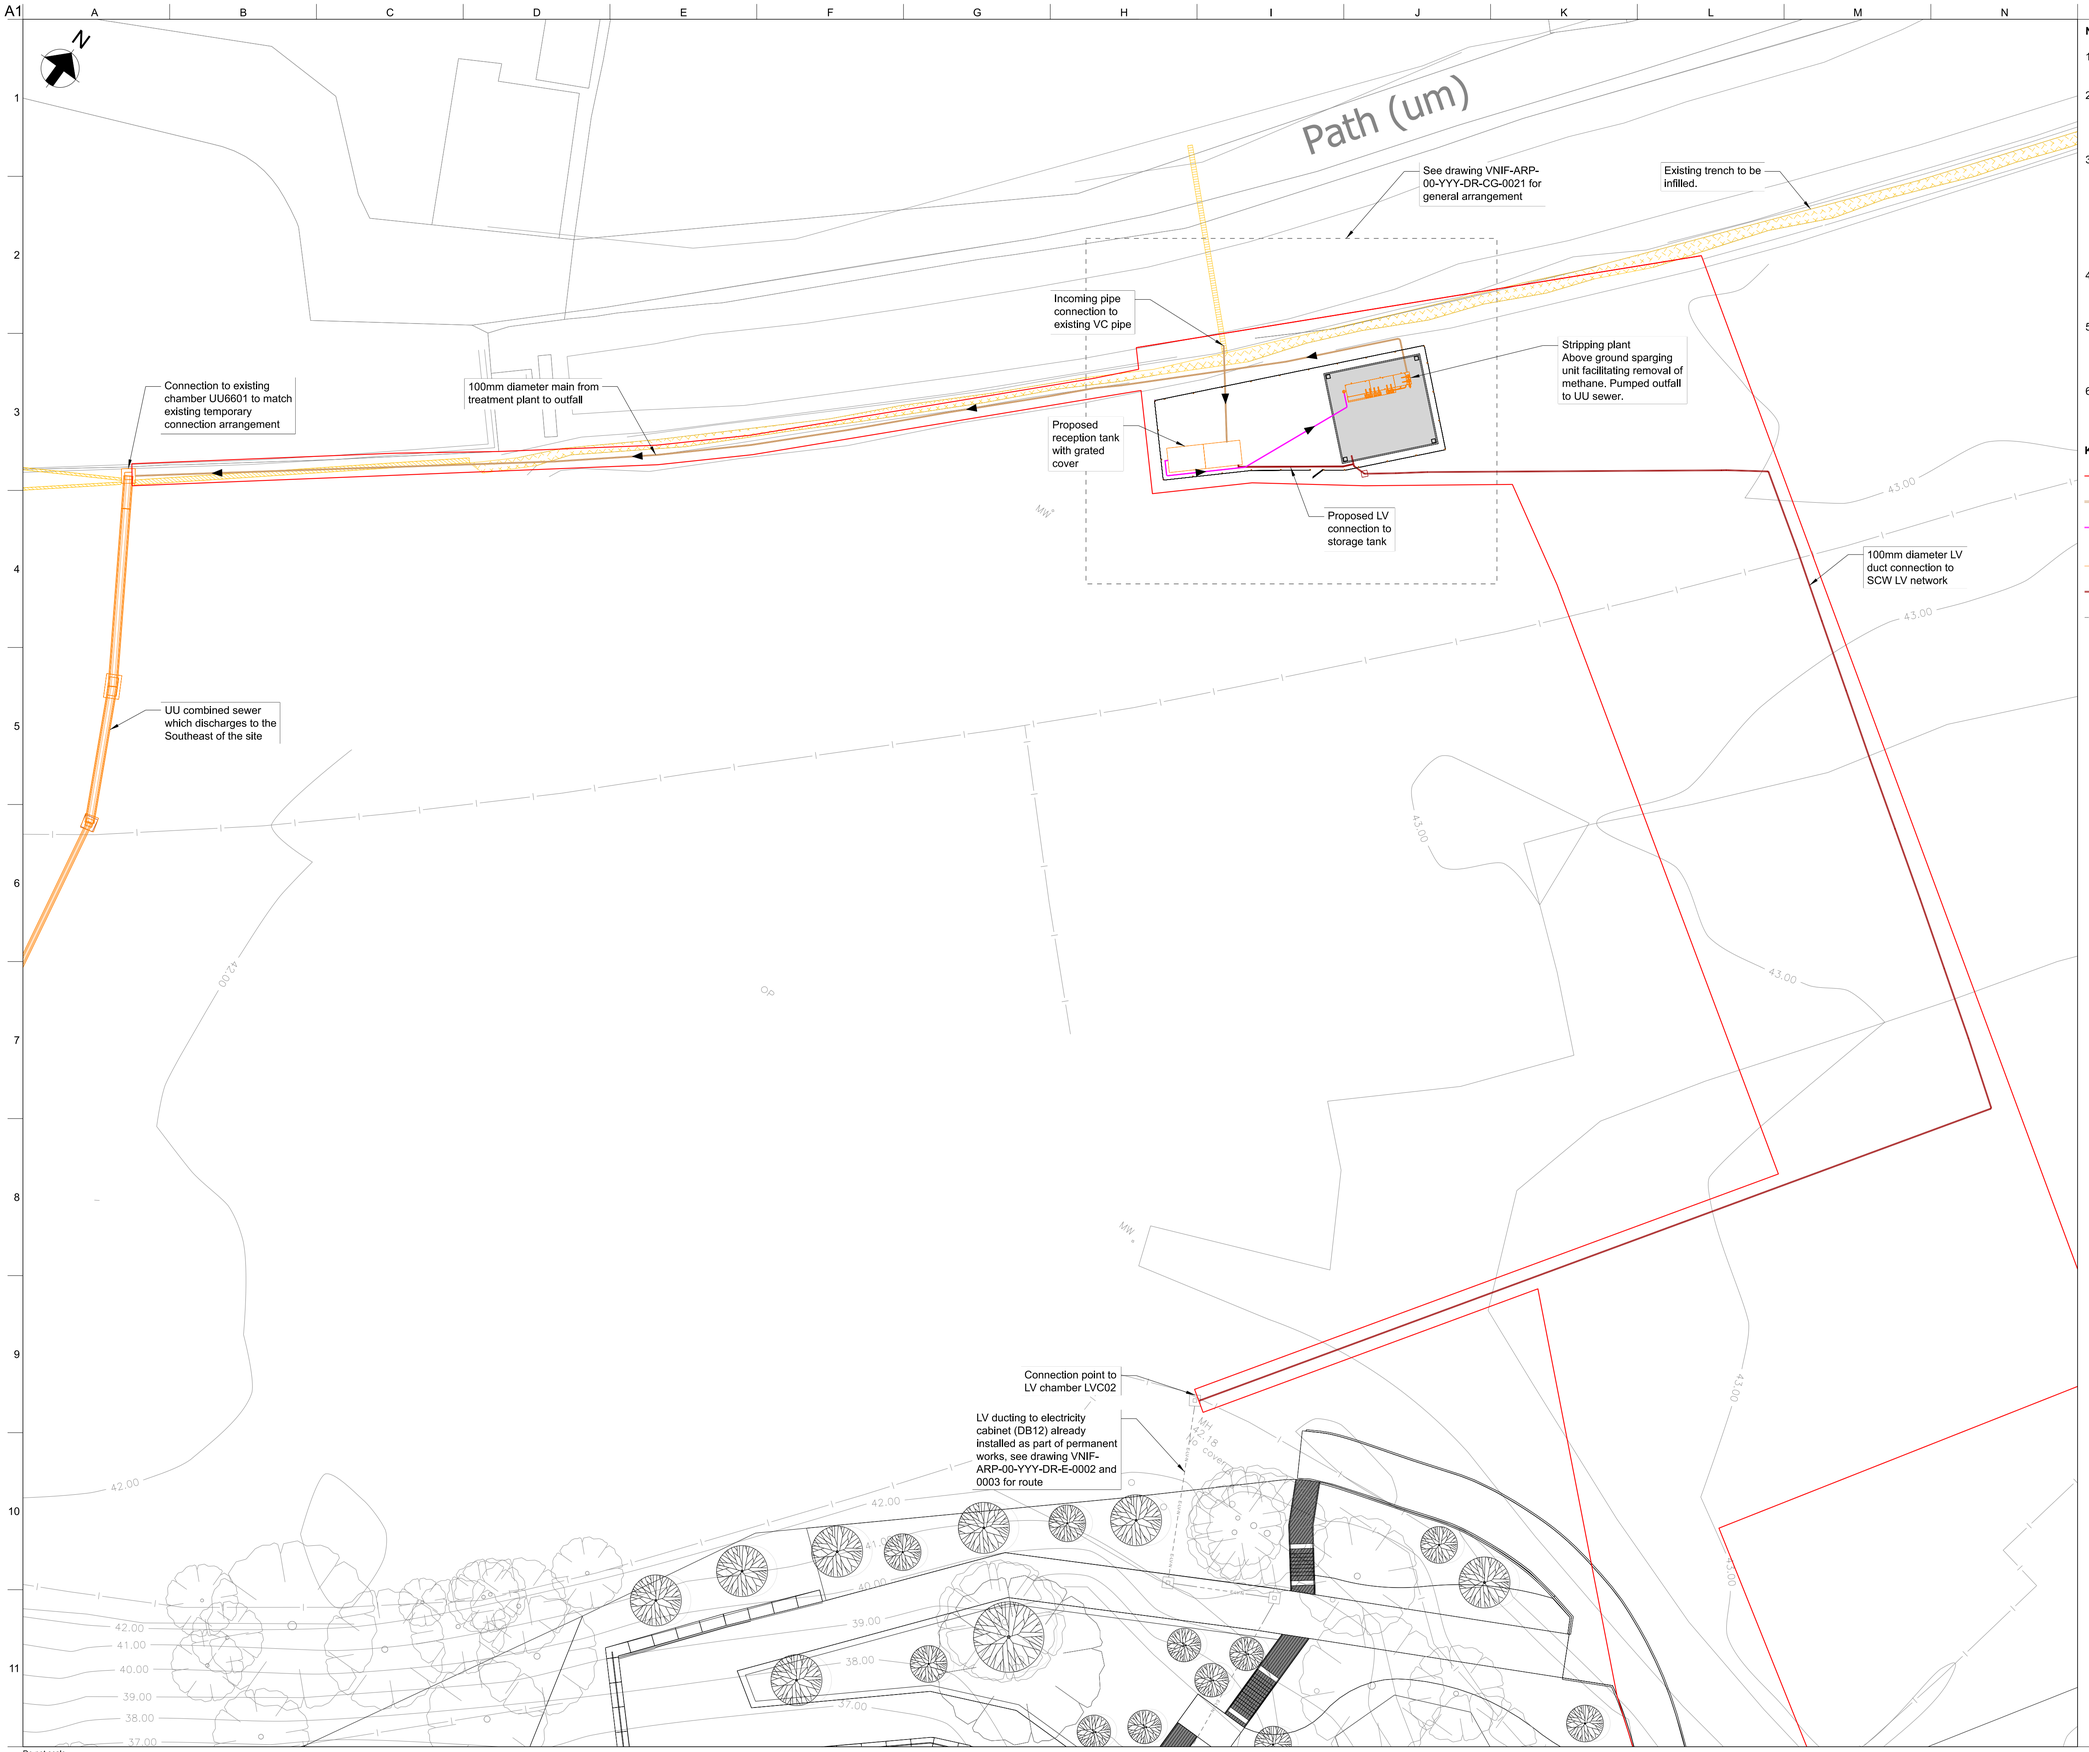

Do not scale

Notes

1. All dimensions are in mm, all levels in mAOD, unless specified otherwise.
2. This map is reproduced from Ordnance Survey Material with the permission of the Ordnance Survey on behalf of the Controller of Her Majesty's Stationery Office (c) Crown Copyright. License Number 100019568 (2025).
3. Layout is based on:
   - Topographical Survey drawing PS-2158-TS by Paragon Surveys dated September 2021.
   - Additional Topographical Survey undertaken by BAM dated 26 October 2024.
   - As-built survey data from BAM received 24/11/2025.
   - Landscape Architect masterplan drawing VNIF-PLA-ZZ-YYY-DR-L-1011 Rev C11 dated 10/09/2025 by Planit.
4. For location plan see drawing VNIF-ARP-00-YYY-DR-CG-0020, layout see drawing VNIF-ARP-00-YYY-DR-CG-0021, sections see drawing VNIF-ARP-00-YYY-DR-CG-0022.
5. Location of temporary treatment plant needs to have permanent vehicular access for plant set up and maintenance, and access to electricity supply. If required, temporary access for construction and maintenance to be ensured from P&P access track.
6. Location of slab, reception tank, interconnecting pipework and LV connection is based on drawing 251017 by BAM received 25/11/2025.

Key

- Planning Boundary
- Proposed Outfall Pipe
- Proposed Feeder Pipe from Reception Tank to Stripping Plant
- Proposed Treatment Plant and Reception Tank
- Proposed LV Electricity Connection
- Existing Electrical and Comms Ducting

Rev	Date	Description	By	Chkd	Appd	Auth
P01	11/12/25	Temporary Planning Submission	LC	AL	AL	—

bam nuttall

Client: MANCHESTER CITY COUNCIL

Project Title: Victoria North HIF Infrastructure & Enabling Works

Drawing Title: Proposed Enhanced Temporary Water Treatment Plant Utilities

Scale at A1: 1:250			Arup Job No: 282022-00
Role: Design			
Suitability: S2 - Issued for Information			
Rev: P01	By: LC	Chkd: AL	Appd: AL
	Date: 09/12/25	Date: 11/12/25	Date: 11/12/25

Name: VNIF - BNL - 00 - YYY - DR - WD - 0004
(Project | Originator | Volume | Location | Type | Role | Number)

© Arup