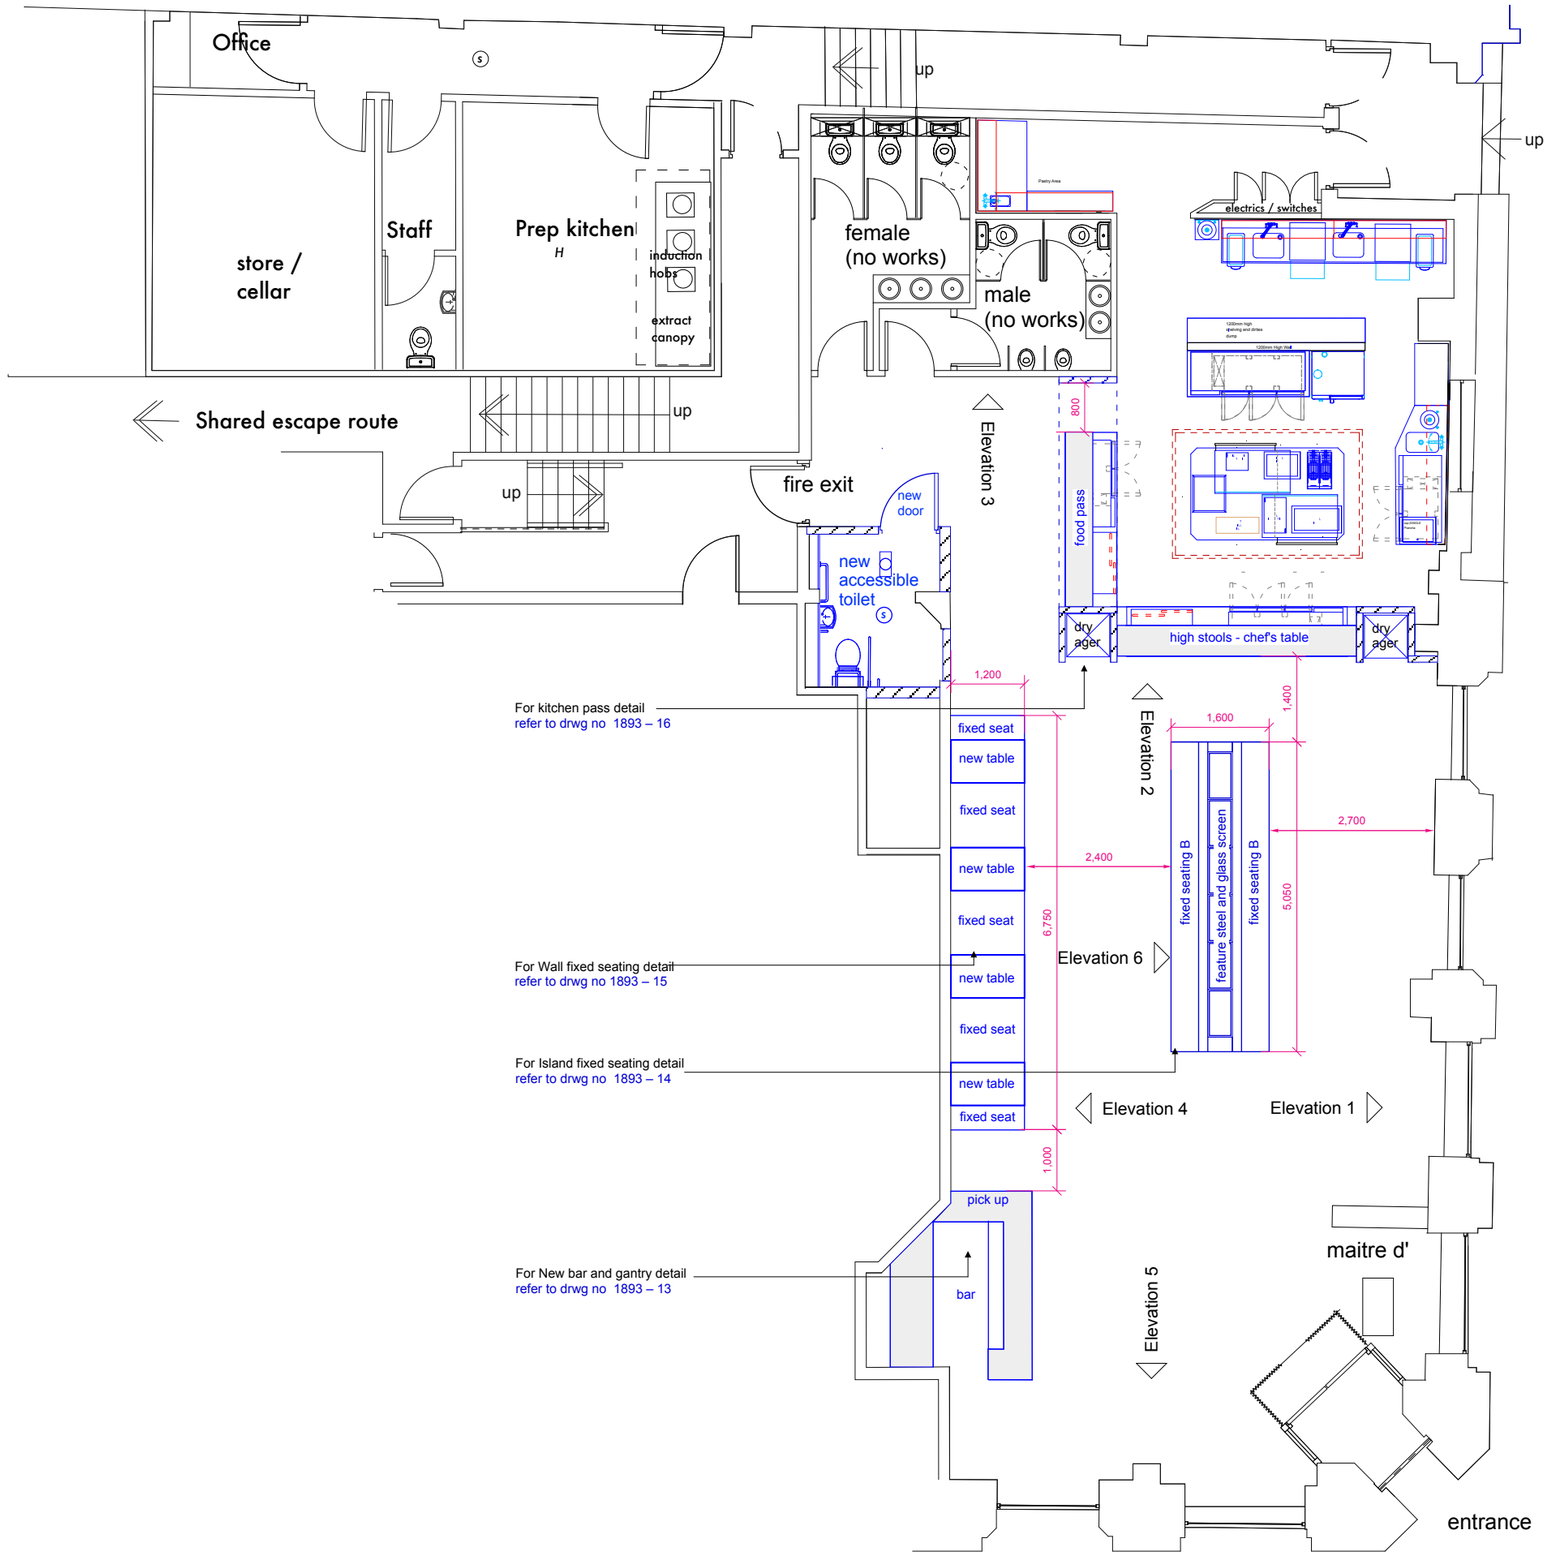


new Kitchen Design by Instock
Refer to drwg no LI-397-D01C
for Kitchen equipment details

TENDER

Rev No.	Date	Revision	Rev by
A			

interior design

The Design Studio
West of Scotland Cricket Ground
40 - 44 Peel Street
Glasgow
G11 5LU

(T) 0141 341 0343
(E) info@cmdesignconsultants.com
(W) www.cmdesignconsultants.com

Restaurant & Bar Design Awards Winner

THE DRUM SCOTTISH DESIGN AWARDS WINNER

Client
Nico Simeone

Project
Six by Nico,
Spring Gardens, Manchester

Drawing
Proposed GA

Drawn By	Checked By
-	

Date	Scale
OCT 2025	1:50@A1 1:100@A3

Job No.	DWG. No.	Rev.
1893	04	