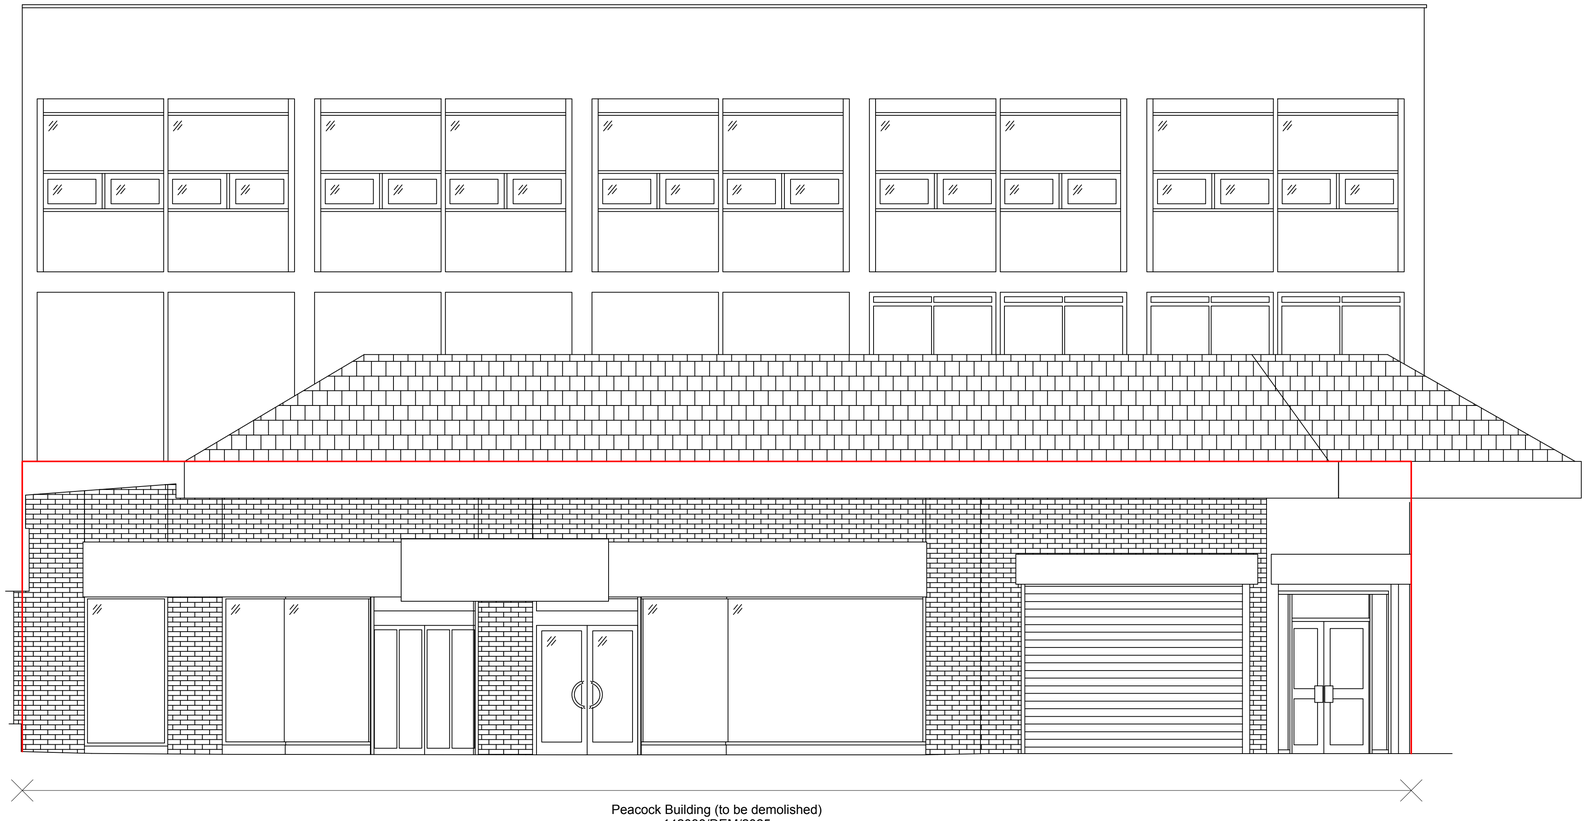

1 / 202304 Existing GA Elevation - West
Scale: 1:50

0 1 2 3 4 5 M

Notes

Use figured dimensions only. Do not scale from this drawing. Issued for purpose indicated only. All dimensions to be checked on site. Architect to be notified of any discrepancies before construction commences. Structural and services information is indicative only - refer to consultants' drawings and specification for details and setting out. All work and materials to be in accordnace with current applicable statutory legislation and to comply with all relevant codes of practice and British and European standards. Information contained within this drawing is the sole copyright of IF_DO (IF Design Office Ltd) and not to be reproduced without expressed wishes.

Revisions

Additional Notes: The information shown is based on a building survey drawn by Blackcat dated June 2025. IF_DO takes no responsibility for the accuracy of the existing building information.

Consultants

Red Line Boundary

Key Plan

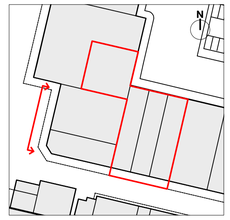

IF_DO

First Floor, 23 Charlotte Road, EC2A 3PB
+44 (0)203 645 6789
info@ifdo.co
www.ifdo.co

Client
MUSE

Project
Wythenshawe Civic LUF(B) Foodhub

Drawing Title
Existing GA Elevation - West

Drawing Status	Drawn	Checked	Revision
P	SK	HLC	

Project No.	Date	Scale @ A1	Scale @ A3
18705	20/01/26	1:50	1:100

Drawing Number
18705-IFD-FH-XX-D-A-202304