

ASHER Design Services
Architectural Consultancy & Project Management

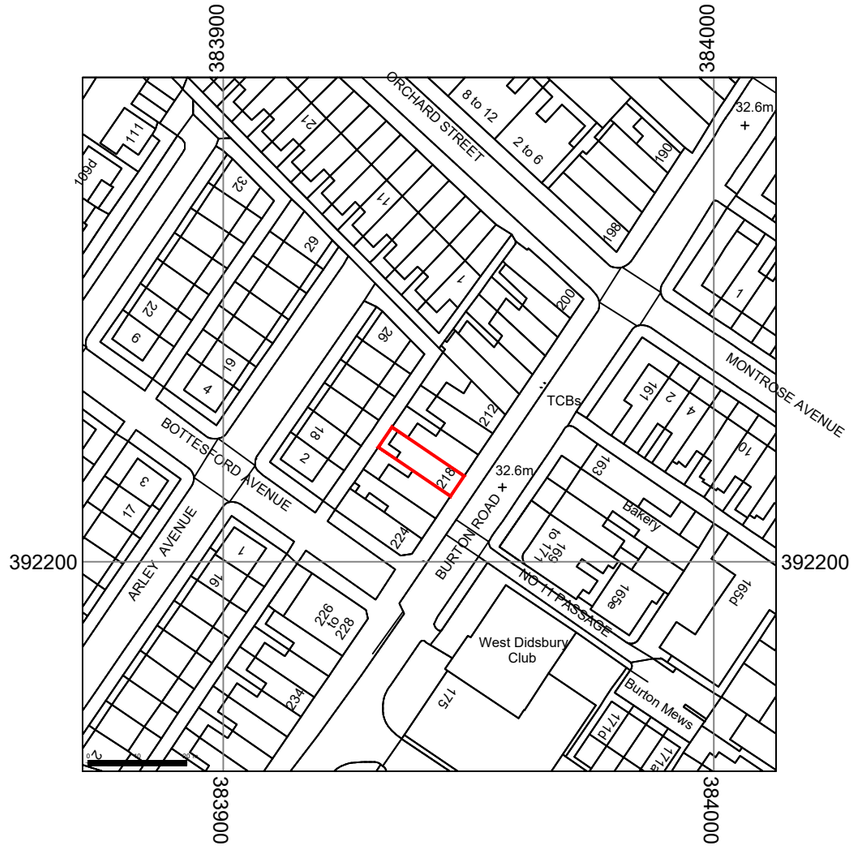

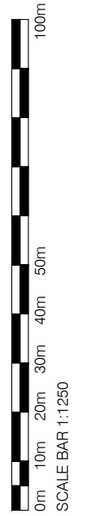



REVISIONS:

A	05.01.26	Design Review.
A	05.02.26	Planning Submission.

CLIENT: Pea Properties (NW) Ltd.

PROJECT: 218 Burton Road, Didsbury, M20 2LW

DRAWING TITLE: Location Map

PROJECT NO.: 2516 DWG NO.: 100

SCALE: 1:1250 @ A3 REVISION: A

ASHER DESIGN SERVICES LIMITED
Office 9, Peel House, 30 The Downs, Altrincham, WA14 2PX
E: info@asherds.co.uk W: asherds.co.uk M: 07970 242 411