


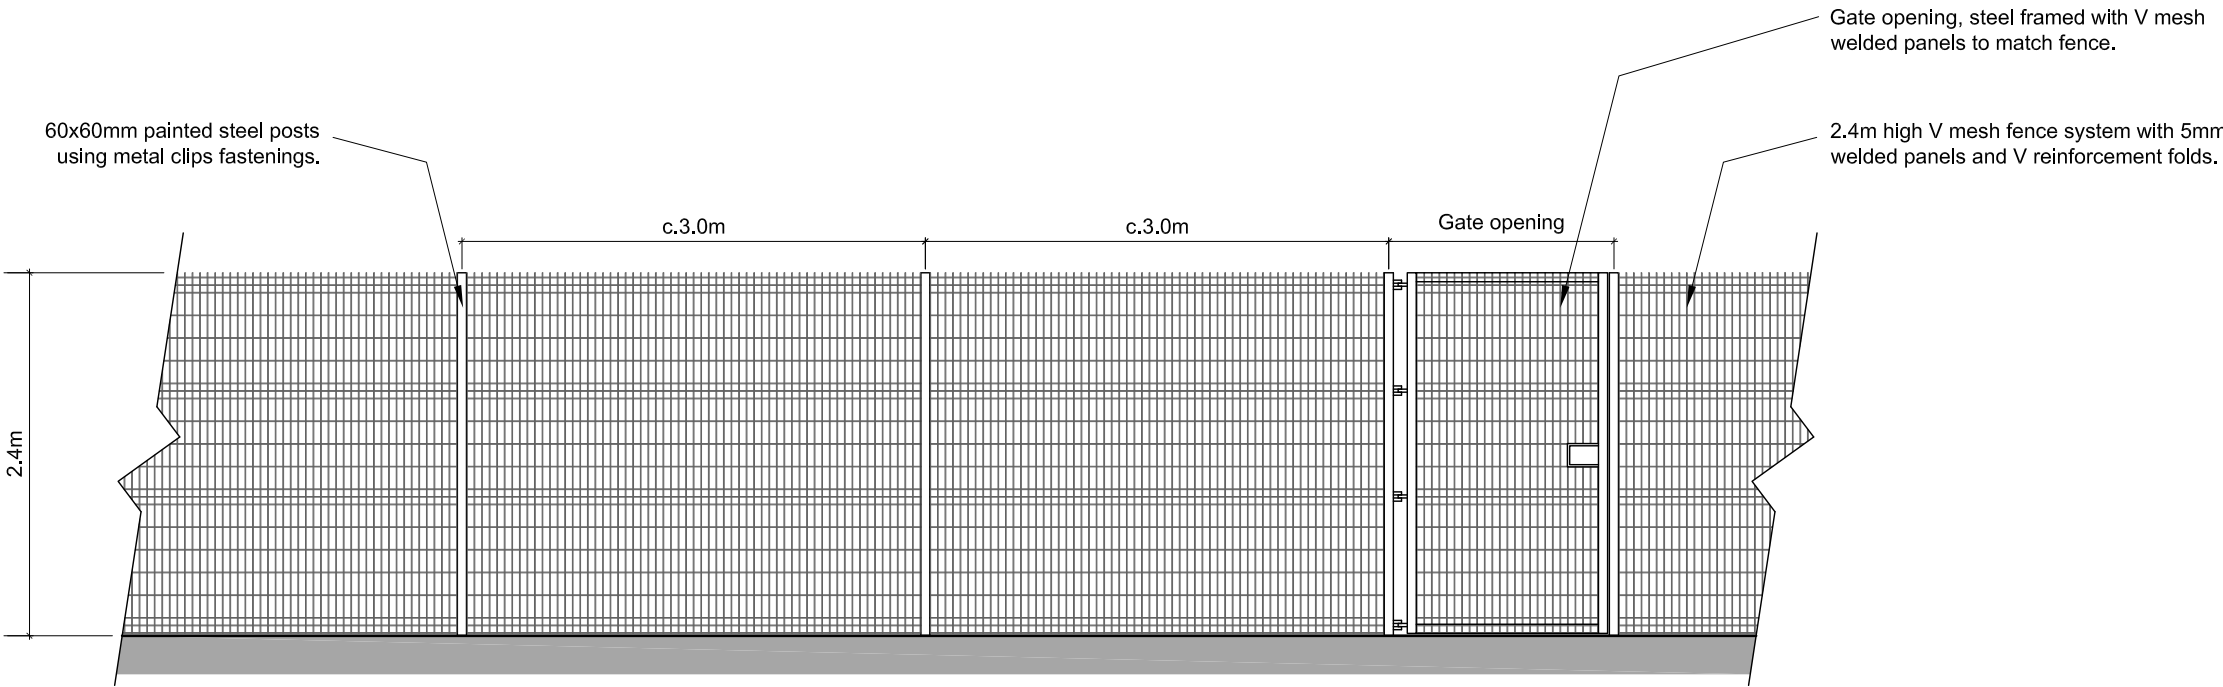

Typical part elevation



Precedent Images

COPYRIGHT RESERVED:
The Contractor shall verify and be responsible for all dimensions. DO NOT scale the drawing – any errors or omissions shall be reported to Seven Architecture without delay. The Copyrights to all designs and drawings are the property of Seven Architecture. Reproduction or use for any purpose other than that authorised by Seven Architecture is forbidden.

GENERAL NOTES:

- For the purposes of construction the drawing must not be scaled and only written or calculated dimensions
- Any queries or doubts, drawing error or divergences should be referred to the originator.
- All dimensions to be checked on site.
- All architectural drawings are to be read in conjunction with the relevant architectural specifications and outline specification sheets.
- All the details and setting-out drawings to be read in conjunction with the relevant consultants and subcontractor drawings.

REV:	DESCRIPTION:	DATE:	DRAWN:	CHECK:
P01	FIRST ISSUE	05/01/26	SL	IC

DRAWING SCALE: 1:50 @ A3

N
0 2m

KEY PLAN (NTS):

CLIENT:
DIXONS ACADEMIES TRUST

PROJECT TITLE:
Dixons Brooklands Academy

PROJECT NO:
20901

DRAWING TITLE:
Proposed Typical Elevation

DRAWING NO:

PROJECT	ORIGIN	ZONE	LEVEL	TYPE	ROLE	NO.#	REVISION
DBA	SEV	XX	XX	DR	A	00503	P01

SUITABILITY
DESCRIPTION (S2) Suitable for Information

REVISION
DESCRIPTION INFORMATION

seven.

SEVENARCHITECTURE.CO.UK Studios at:

Unit: 1.3 Waulk Mill
51 Bengal St
MANCHESTER
M4 6LN
t: 0161 236 5655

Clarendon House
Victoria Avenue
HARROGATE
HG1 1JD
t: 01423 709 807

Y Neuadd Lwyd
Dolwyddelan
CONWY
LL25 0SJ
t: 01286 875120