




Z:\MANCHESTER PROJECTS\2021\2159 BODDINGTONS\01 BIM\02 CAD\03 SHEET LAYOUT\03.5 RIBA STAGE 4 TENDER\DN0107-EXA-ZZ-GF-DR-L-00603.DWG

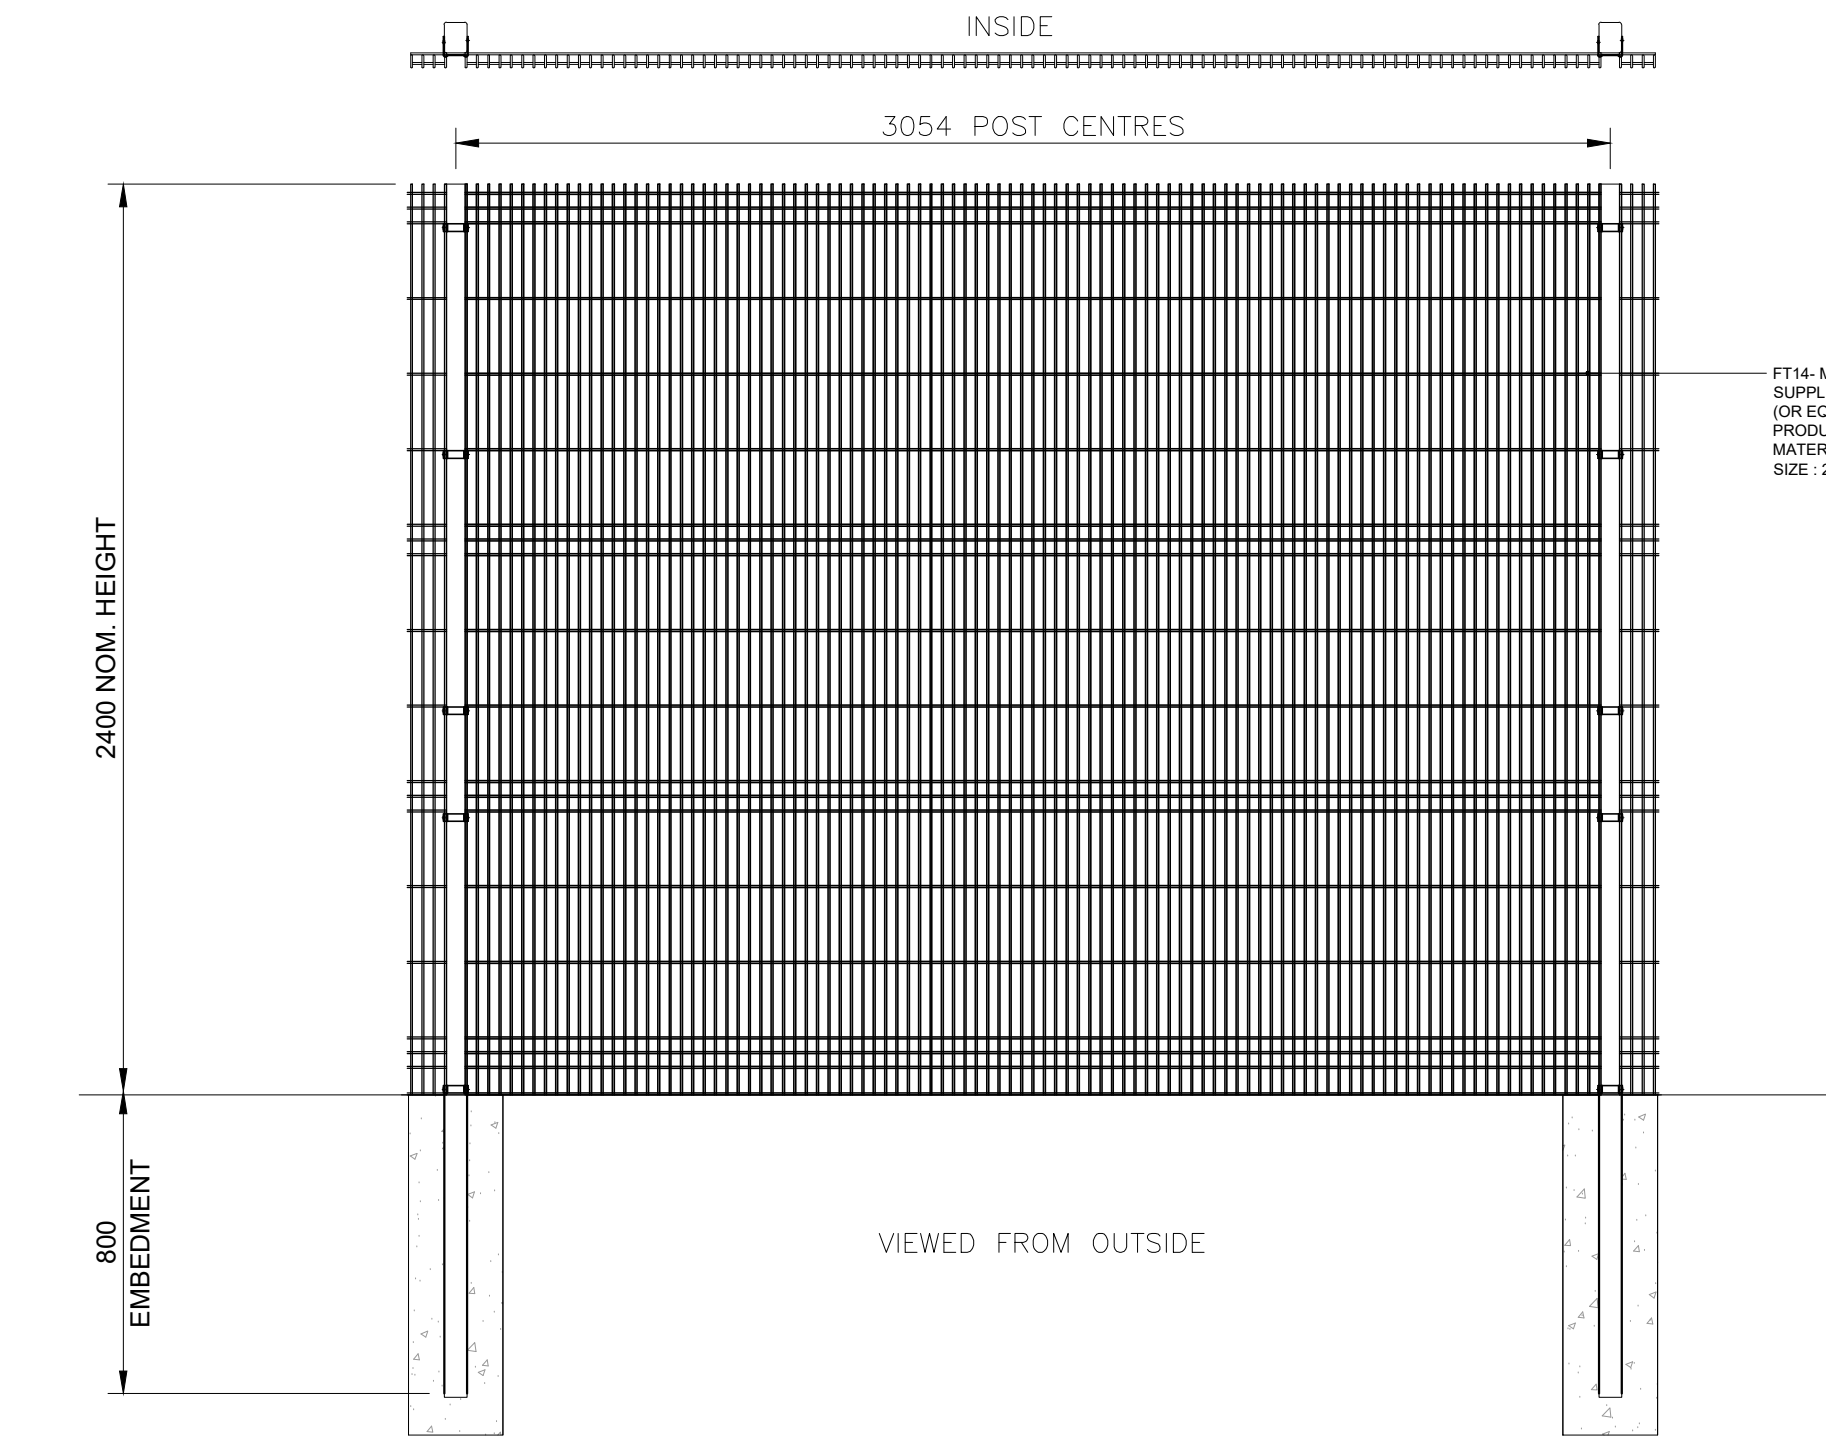

01 FT14: WELD MESH METAL FENCING
SECTION 1:120

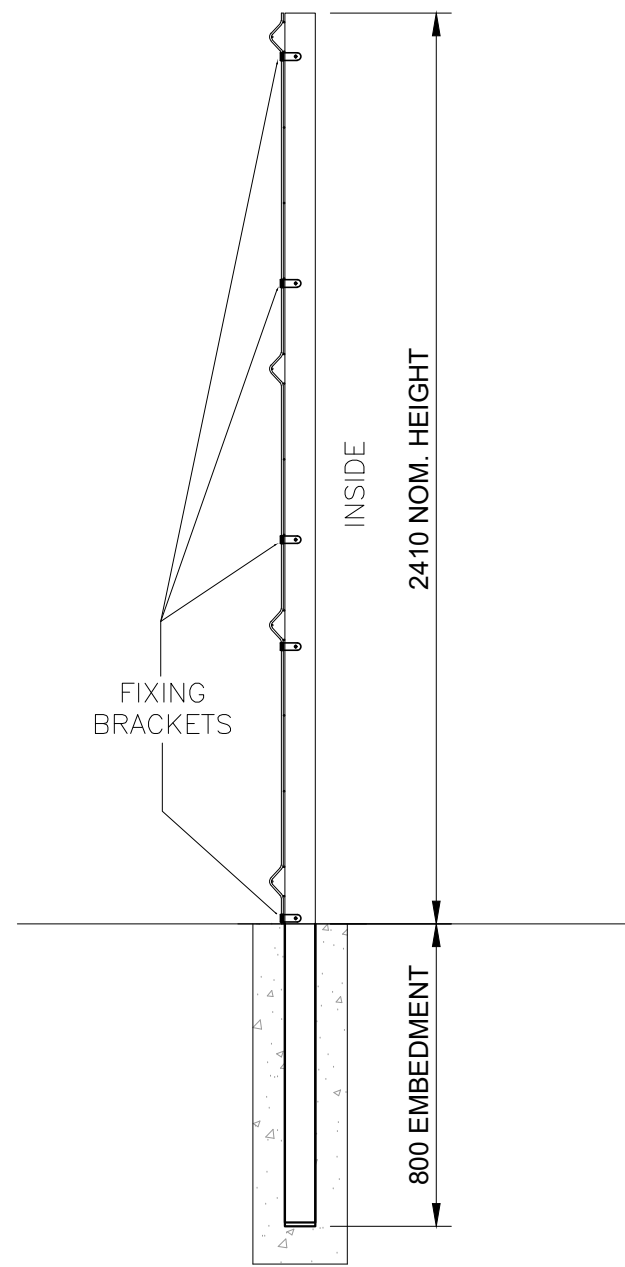

02 FT18: WELD MESH METAL GATE
SECTION 1:20

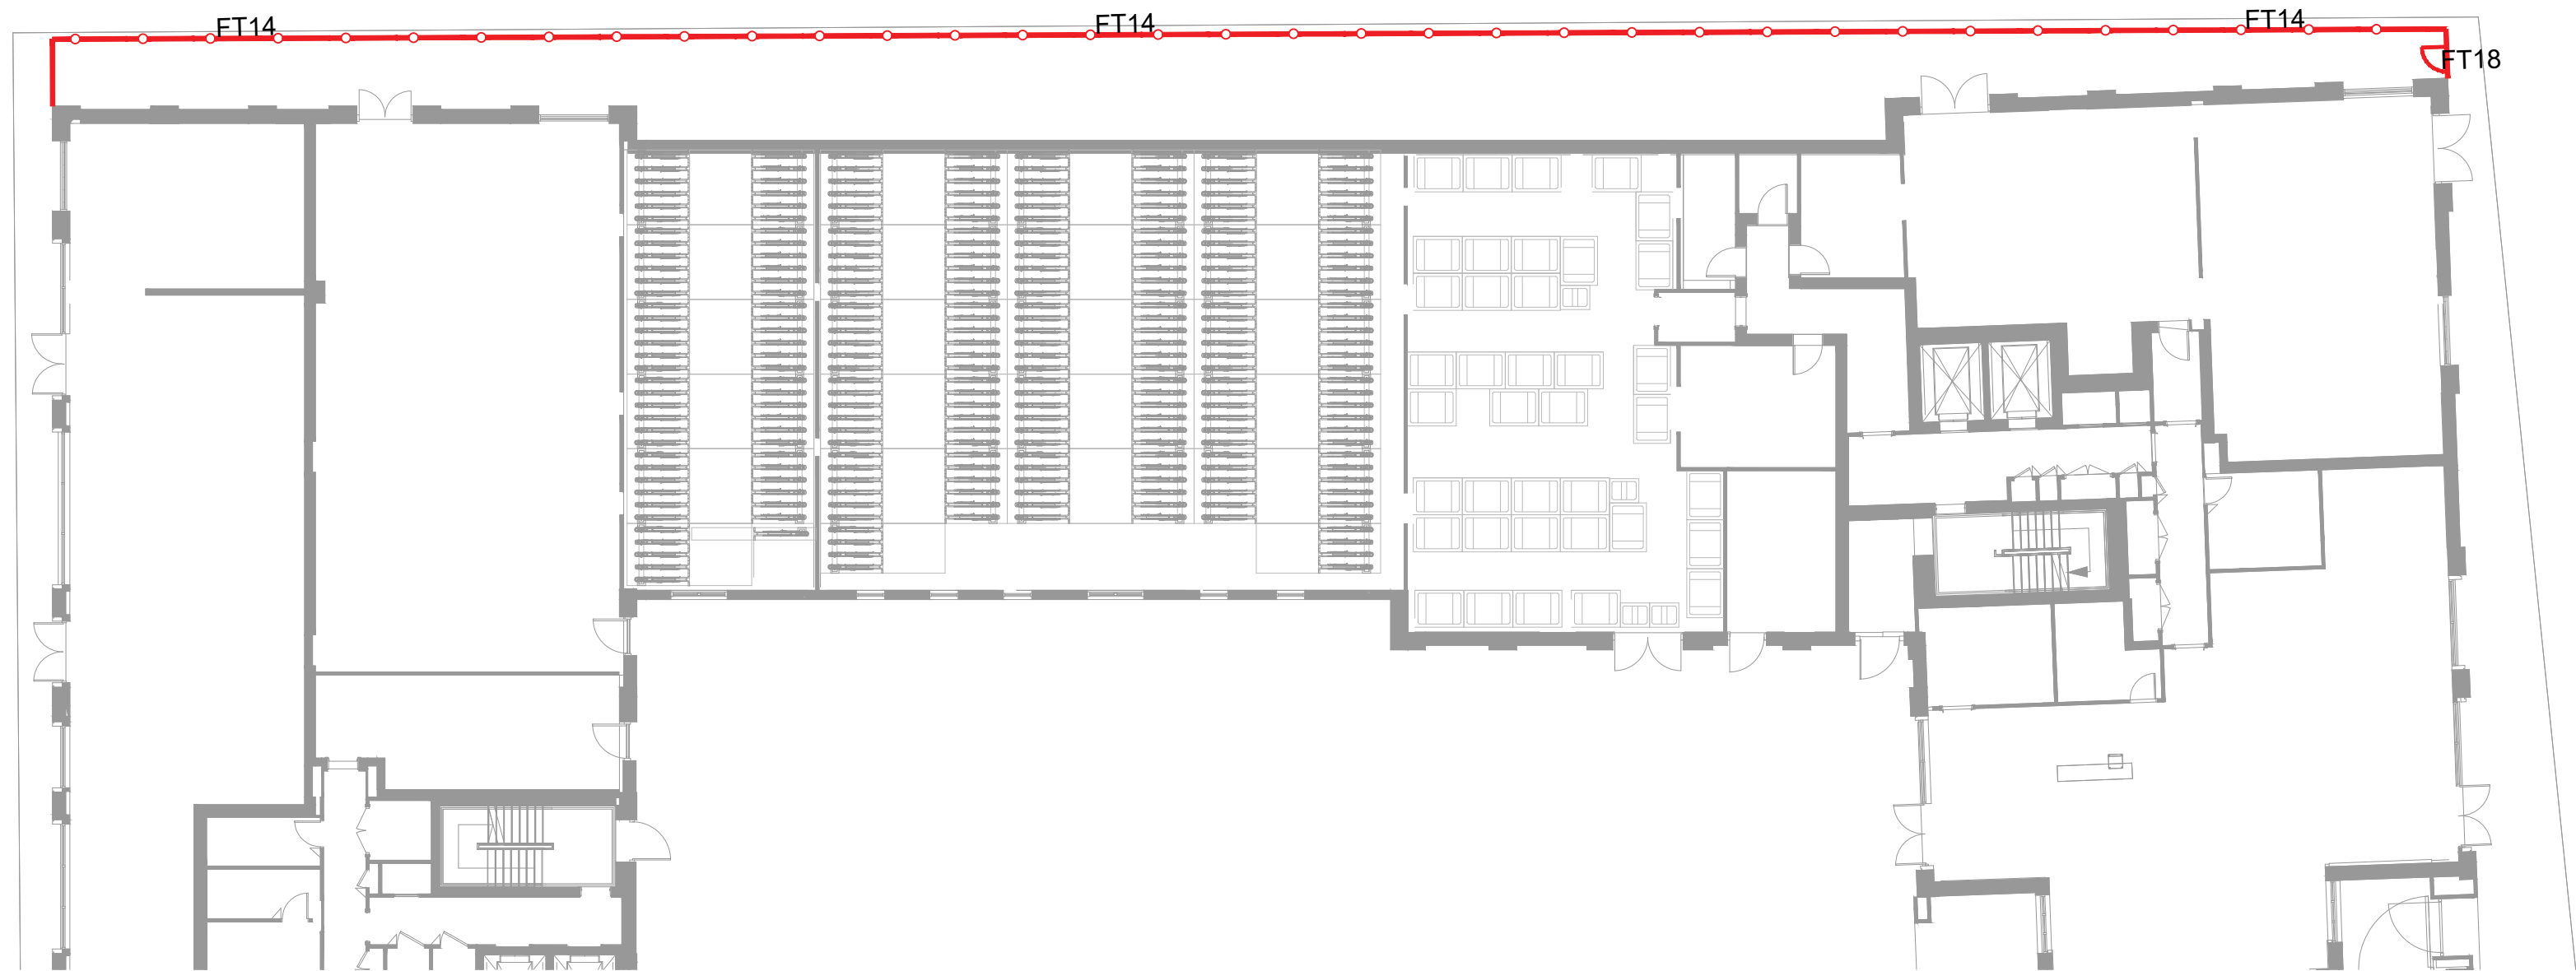

03 FT14 & FT18: WELD MESH METAL FENCING & GATE LOCATION
PLAN 1:200

No dimensions are to be scaled from this drawing.
All dimensions are to be checked on site.
Area measurements for indicative purposes only.

This drawing is the property of Exterior Architecture Ltd.
No part of the drawing may be reproduced in any manner
without permission from Exterior Architecture Ltd.

Client
GRAHAM

----	----	----
----	----	----
----	----	----
----	----	----
----	----	----
----	----	----
----	----	----
C01	PLAN LOCATION INCLUDED	04.12.2025
P02	CHANGE OF SPEC	18.11.2025
P01	INITIAL ISSUE	16.06.2025
Rev	Description	Date

**EXTERIOR
ARCHITECTURE**

LONDON
Unit 17.1, The Leather Market, 11-13 Weston Street, London, SE1 3ER
MANCHESTER
Studio 537, The Royal Exchange, St Anns Square, Manchester, M2 7DH
E-MAIL office@exteriorarchitecture.com
WEB www.exteriorarchitecture.com

Project title
BODDINGTONS SITE

Drawing title
FENCE DETAIL - GROUND FLOOR

Issued By London T: 020 7978 2101
Scale 1:200 @ A1 Drawn EXA
Status STAGE 5 Checked SL
Date 04.12.2025 Approved SM

Drawing number
DN0107-EXA-ZZ-GF-DR-L-00603 C01

Revision

