



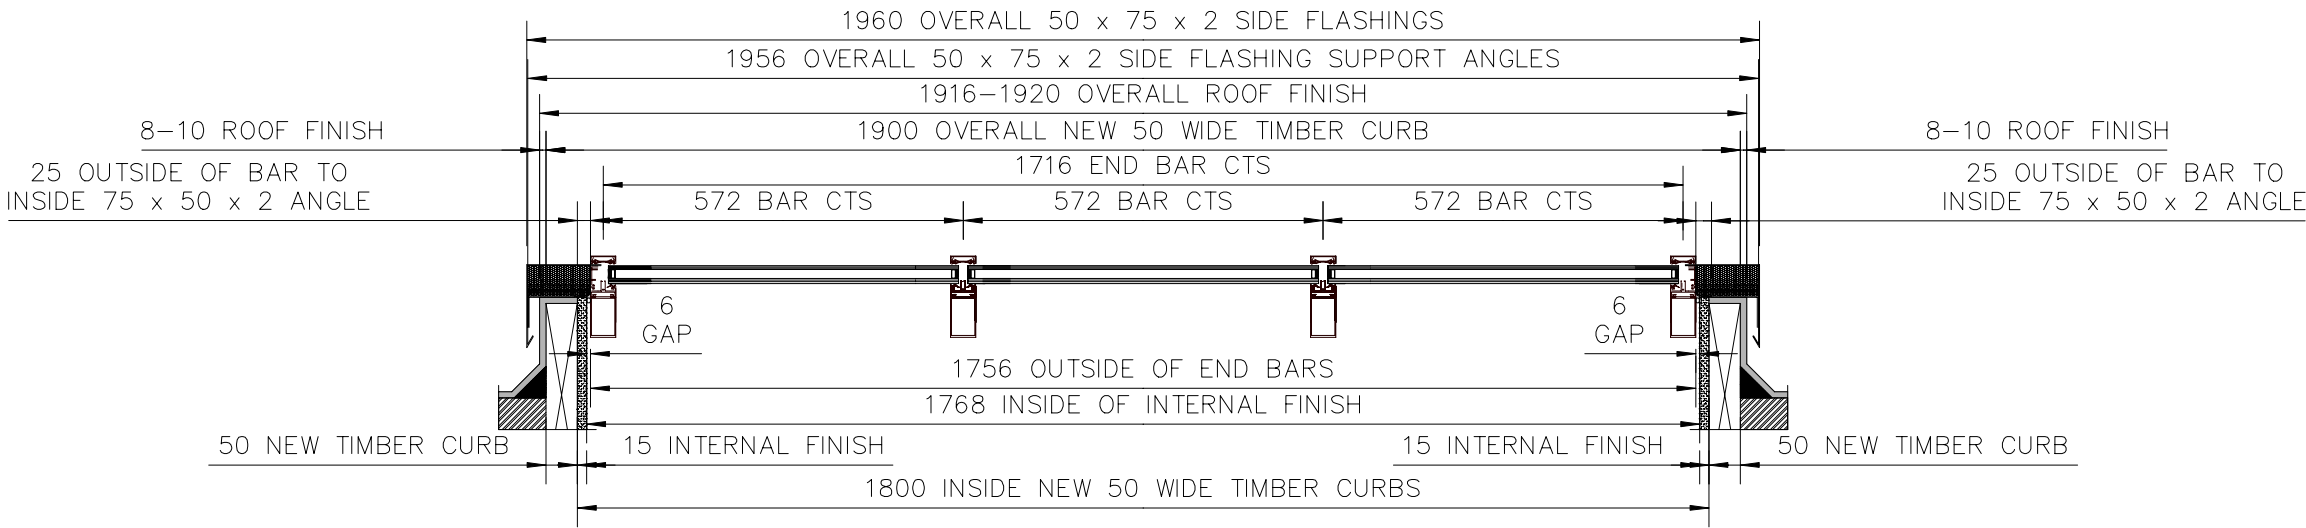

SECTION THROUGH MONOPITCH  
ROOFLIGHTS LOOKING UPSLOPE  
FOR DETAILS SEE DRAWINGS SC20561-04, 05 & 06

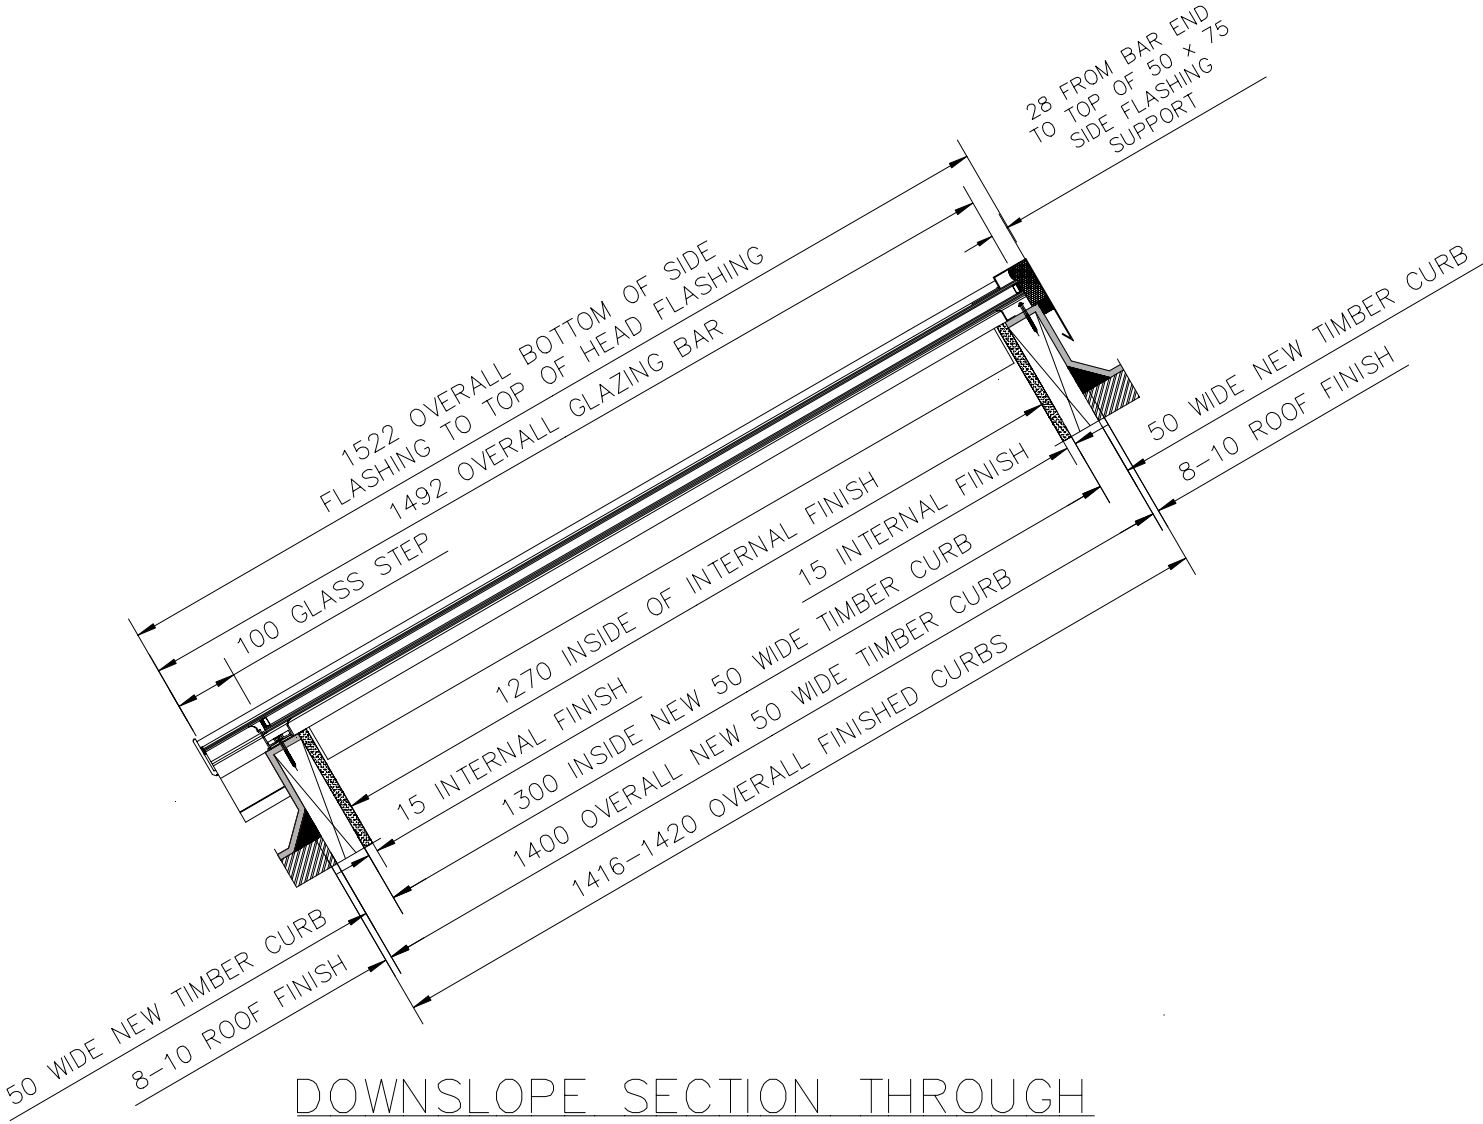

DOWNSLOPE SECTION THROUGH  
MONOPITCH ROOFLIGHTS  
FOR DETAILS SEE DRAWINGS SC20561-04, 05 & 06

|      |              |     |       |
|------|--------------|-----|-------|
| REV: | DESCRIPTION: | BY: | DATE: |
|------|--------------|-----|-------|

STATUS: FOR APPROVAL



Rooflights & Atriums Ltd  
Suite 3, 2nd Floor, Didsbury House,  
748-754 Wilmslow Road, Manchester M20 2DW  
07908 441 987  
E Mail: will@rooflightsandatriums.co.uk  
Web: www.rooflightsandatriums.co.uk

CLIENT: CRESCENT ROOFING LTD  
SUITE 6, LEVEL 4 ARRIVE, TOMORROW  
BUILDING, MEDIA CITY, MANCHESTER,  
M50 2AB

SITE: BRUNSWICK MILL, BRADFORD ROAD,  
MANCHESTER, M40 7EZ

TITLE: 16 No. MONOPITCH REPLACEMENT  
ROOFLIGHTS - SECTIONS LOOKING  
UPSLOPE & THROUGH DOWNSLOPE

|                        |                    |                |                |
|------------------------|--------------------|----------------|----------------|
| SCALE AT A3:<br>1:12   | DATE:<br>6.10.2025 | DRAWN:<br>LMS  | CHECKED:<br>WB |
| PROJECT NO:<br>SC20561 | DRAWING NO:<br>03  | REVISION:<br>— |                |