GENERAL NOTES:

REFER TO 100104-00106 FOR DRAWING REFERENCE LIST

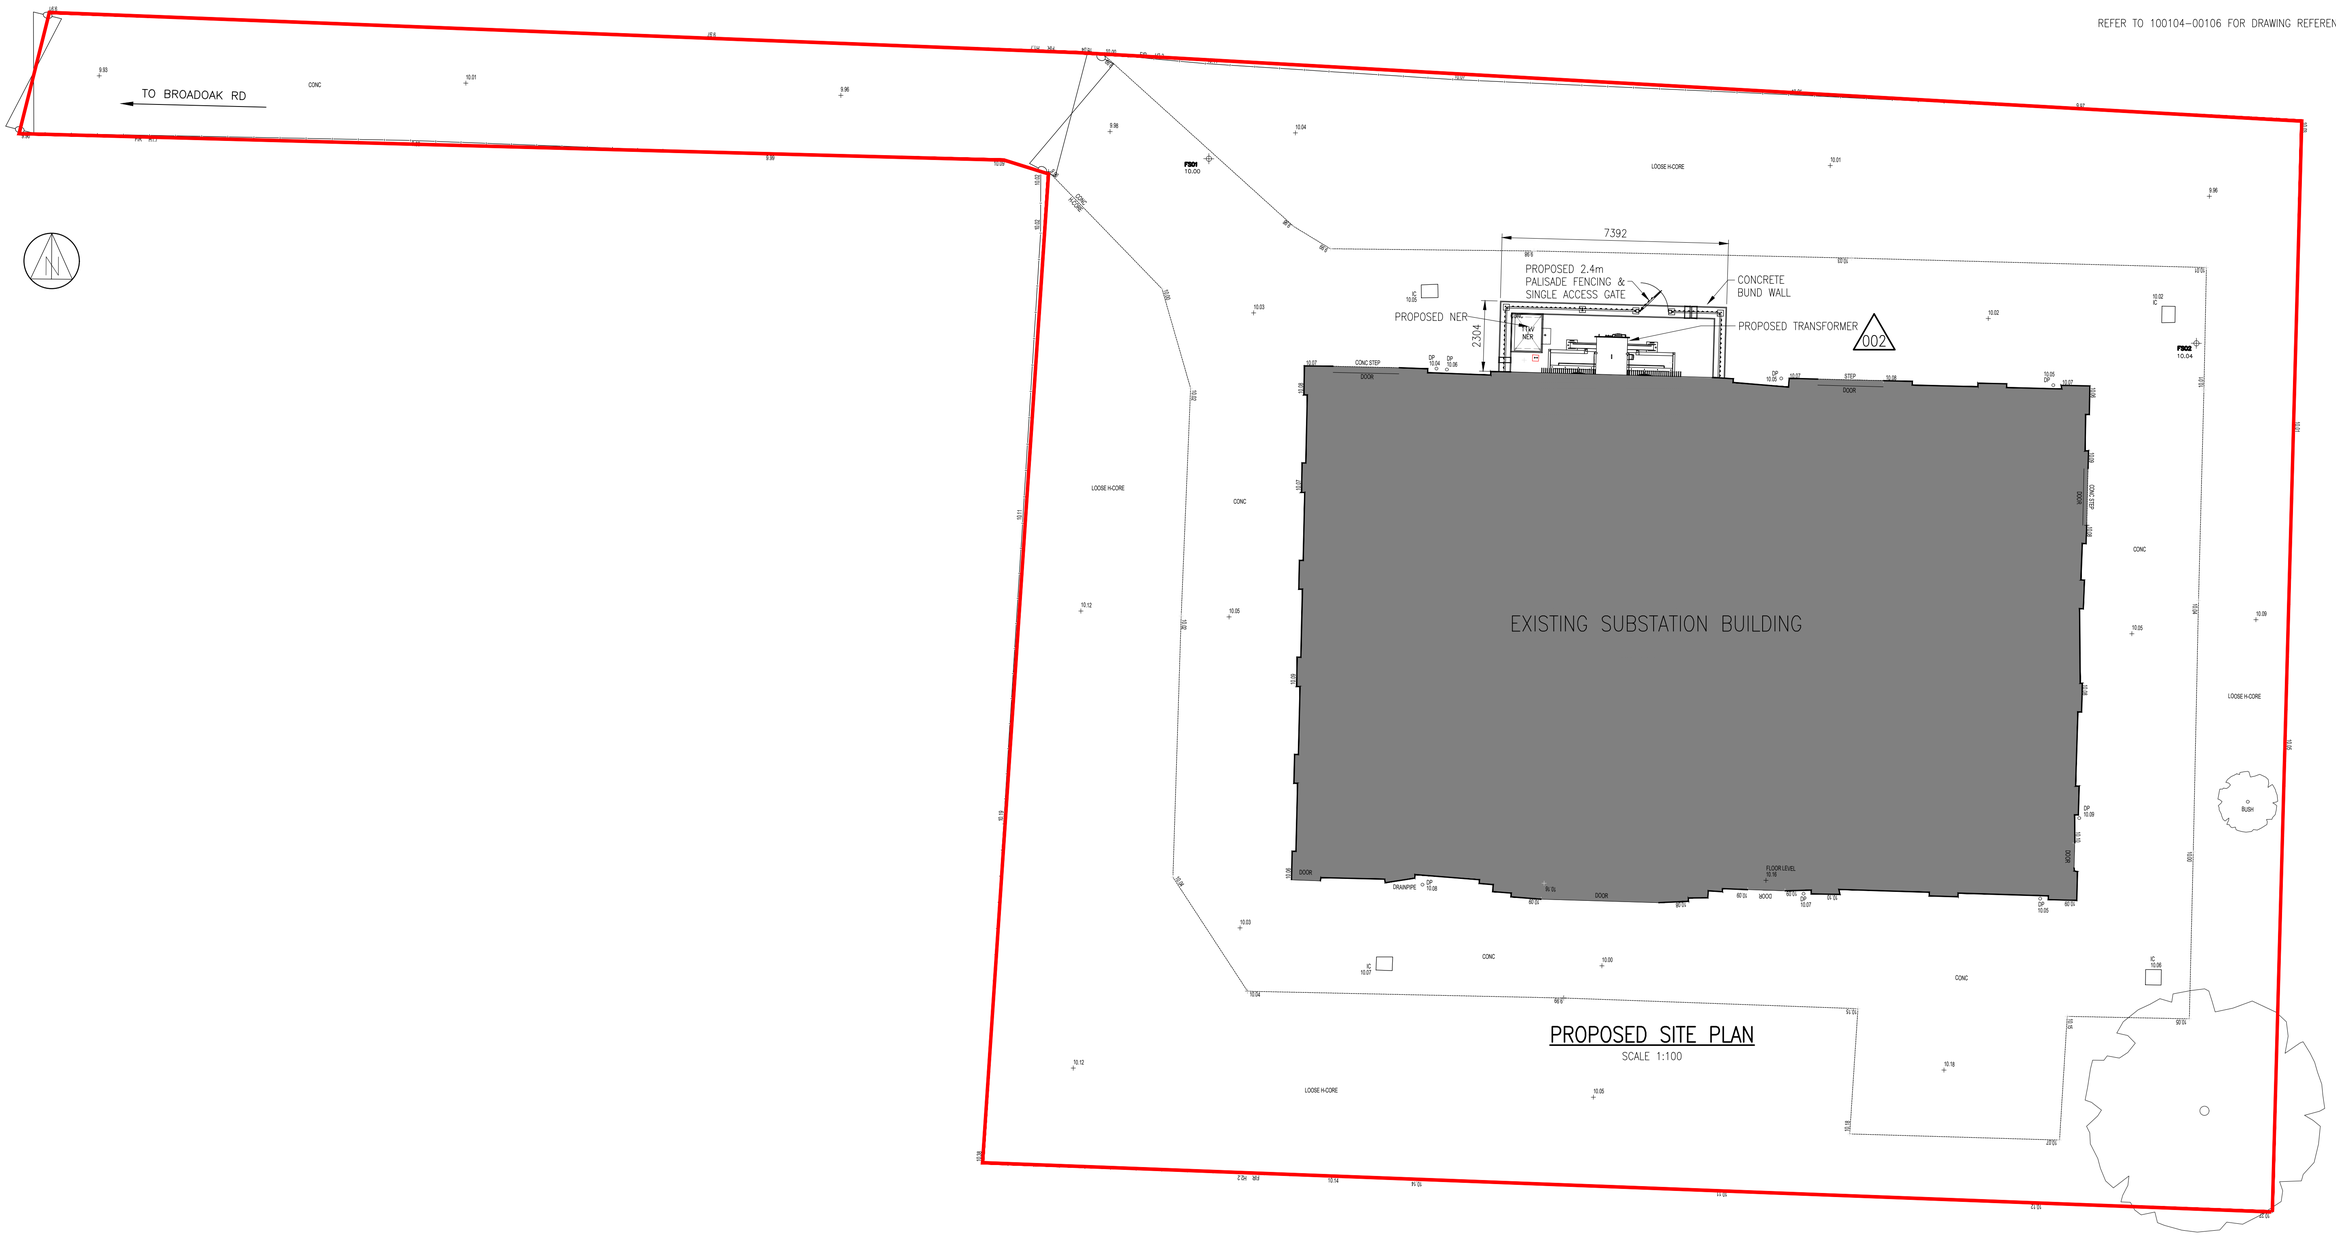

PROPOSED SITE PLAN

SCALE 1:100

KEY:

SITE BOUNDARY

REVISION 002

DESCRIPTION
- AMENDMENT TO TEXT

002

THIS DRAWING AND ANY INFORMATION OR DESCRIPTIVE MATTER SET OUT HEREON ARE THE CONFIDENTIAL AND COPYRIGHT PROPERTY OF SP ELECTRICITY NORTH WEST AND MUST NOT BE DISCLOSED, LOANED, COPIED OR USED FOR ANY PURPOSE WITHOUT WRITTEN PERMISSION.

NOT TO BE SCALED. UNLESS OTHERWISE STATED DIMENSIONS ARE IN MILLIMETRES.

REV	AMENDMENTS	DRAWN	APP.	DATE
001	ISSUE FOR PERMITTED DEVELOPMENT	KO	AH	NOV 2025
002	ISSUE FOR PERMITTED DEVELOPMENT	KO	AH	NOV 2025

SP Electricity North West

SP Electricity North West
Frederick Road
Salford M6 6QH

BENCHILL PRIMARY
T11 REPLACEMENT

PROPOSED SITE PLAN

SCALE	AS SHOWN	SITE NAME	BENCHILL PRIMARY		
DRAWN	KO	PROJECT	T11 REPLACEMENT		
APPROVED	AH	P.F.R. NO.	100104	DWG STATUS	PRELIMINARY
DATE	OCT 2025	DRAWING NUMBER			REVISION
SHEET SIZE	A1	100104-00107			002
OLD DWG NO					