


STREET SCENE A-A

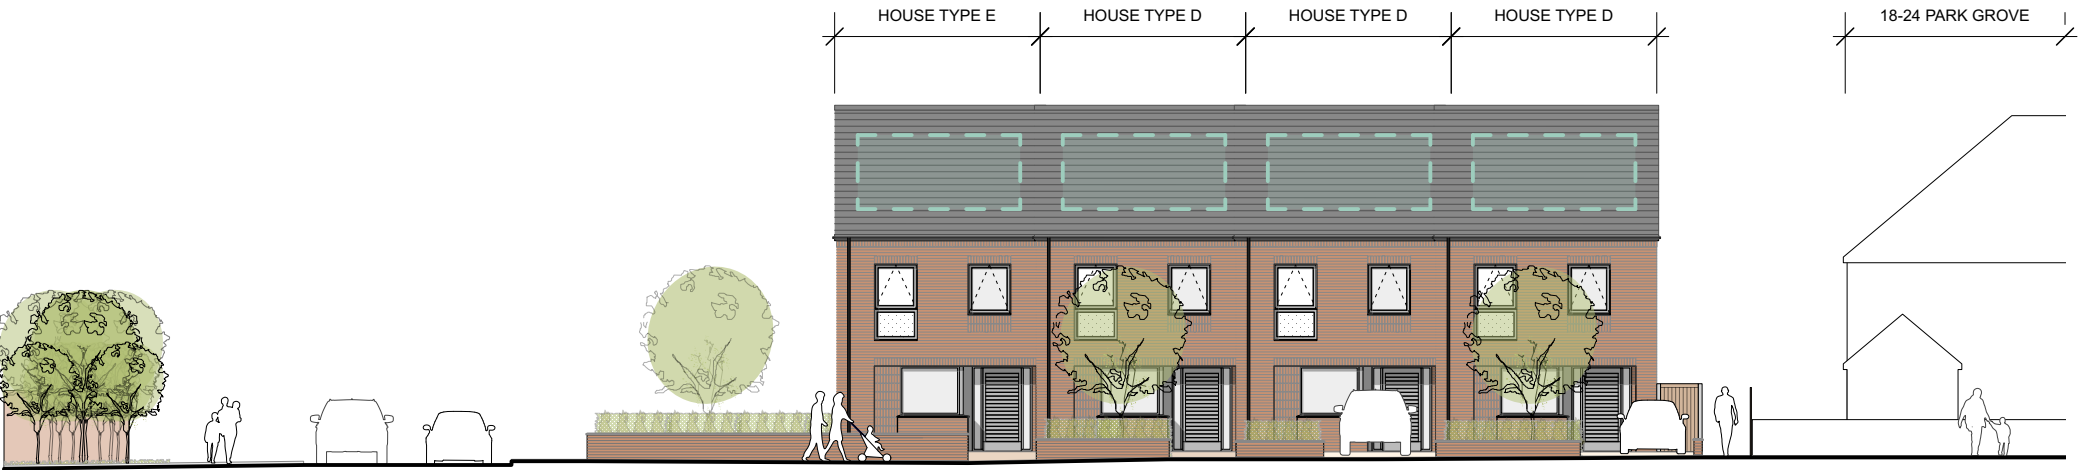

STREET SCENE B-B



Drawing Title: Proposed Street Scenes
Date: 16/06/2025
Drawing no: 1351 - 200
Scale: 1:200 @ A3
Drawn: LC

revision: A
revision notes: A 18/11/2025 Amendments following design development and levels information.



DK-Architects
26 Old Haymarket
Liverpool
L1 6ER
0151 231 1209 T
mail@dk-architects.com E
www.dk-architects.com W