
0m 10m 20m 30m 40m

Drawing Scale 1:500 @ A1

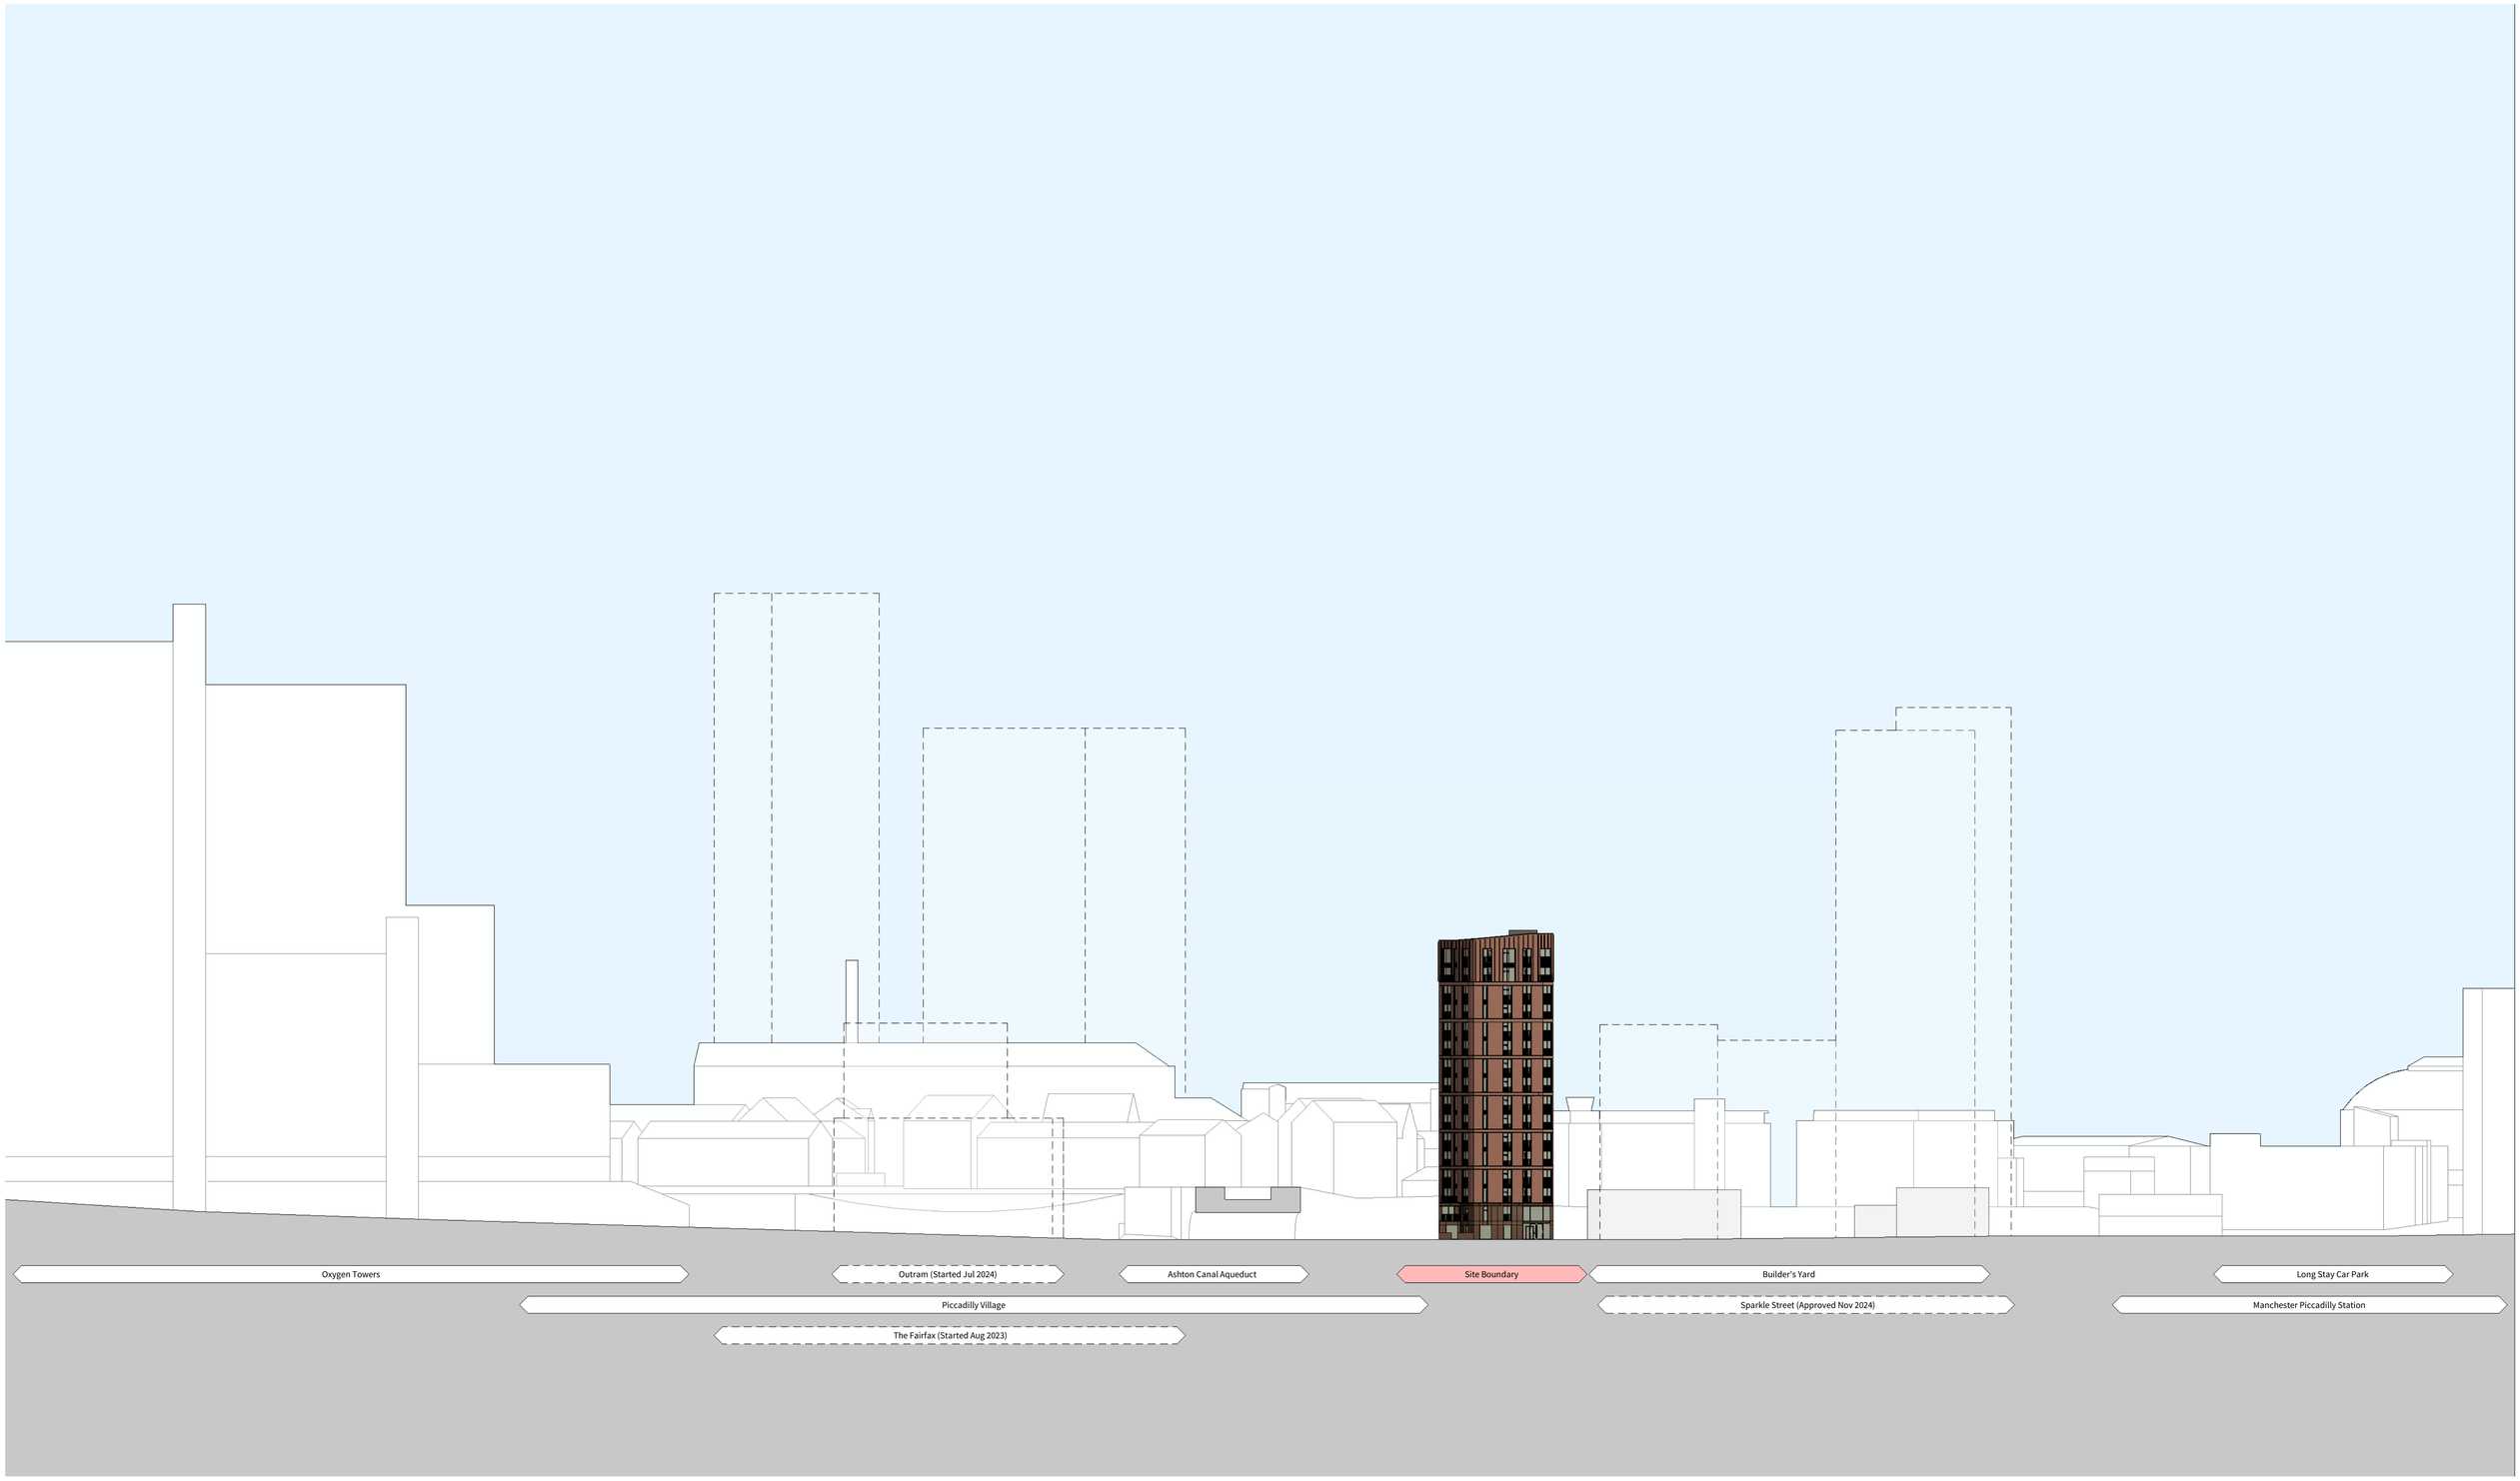

1 **Store Street Street Scene - Proposed**
1 : 500

Four Architects Limited (11613893)

This drawing is copyright.
Do not scale dimensions from drawings.
All dimensions must be checked on site by contractor or suitable qualified individual.
Contractor to report any discrepancies, errors or omissions prior to commencing work.

Notes:

Rev	Description	By	Checked	Date
P01	Final prelim version for confirmation before planning issue	CJ		20/11/2025

Project Title: **Store Street**		Status: **Planning**	
Location: **Manchester City Centre**		Scale: **1 : 500 @A1**	Date: **20/11/2025**
Drawing title: **Proposed Street Scene (Store St)**		Drawing Number: **25-008-FA-XX-XX-DR-A-04801**	Revision: **P01**

Four
Architects
113 Portland Street, Manchester, M1 6DW
T: 01614707969 E: info@fourarchitects.co.uk