Existing Site Layout 1:500

Relevant bins moved from blue point
to red point on day of collection
by Property Manager

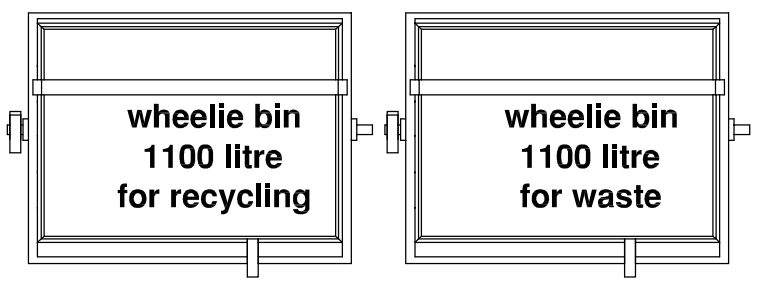

140 litre
for Food -Waste
1No

Not to Scale

Proposed Bins

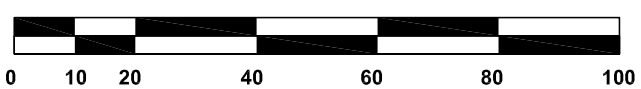

Scale 1:1250

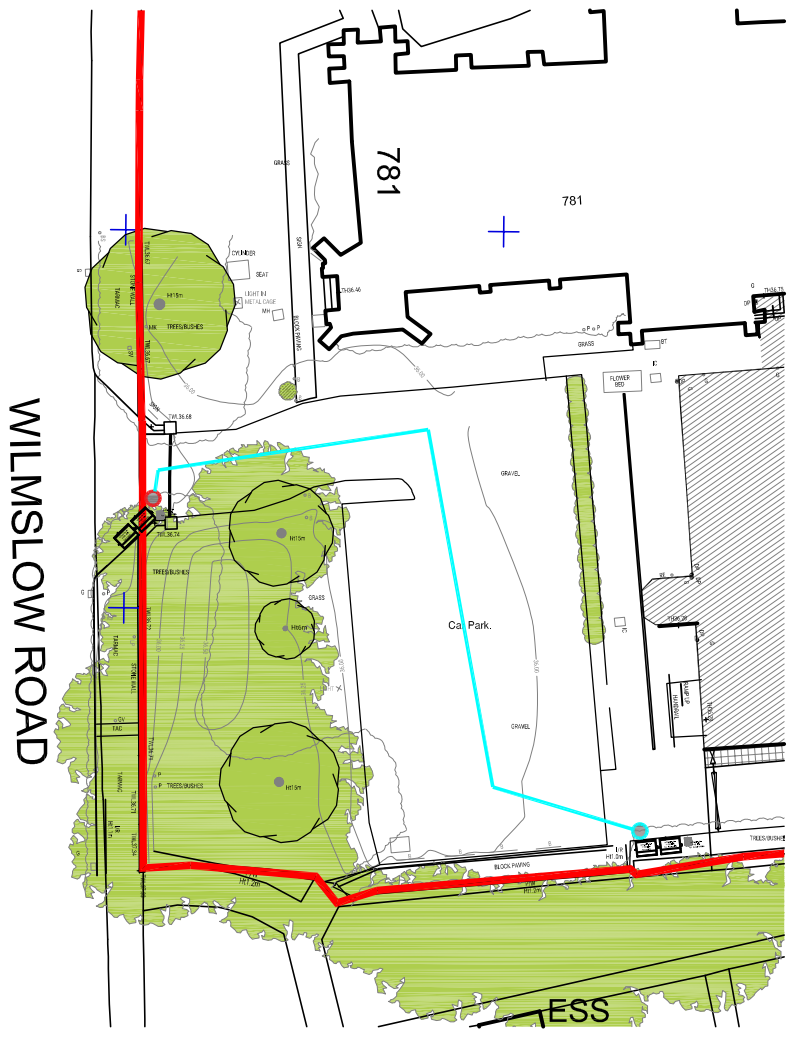

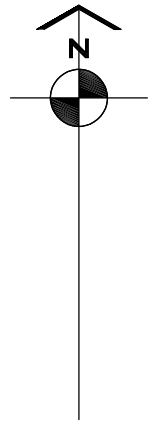

Scale 1:1500

Proposed Site Layout

Ordnance Survey, (c) Crown Copyright 2025. All rights reserved. Licence number 100022432

Key : Location Plan 1:1250

NOTES:

CONTRACTORS MUST VERIFY ALL DIMENSIONS ON SITE BEFORE COMMENCEMENT OF ANY WORK OR PREPARING MANUFACTURING DRAWINGS

DO NOT SCALE FROM THIS DRAWING

ANY DISCREPANCIES ON THIS DRAWING ARE TO BE NOTIFIED TO THE ARCHITECT IMMEDIATELY

HATTRELL LLP COPYRIGHT

REV	AMENDMENT	DATE	CHKD
A	Red Line amended	27/10/25	IS

HATTRELL LLP
Suite E KINGS COURT RAILWAY STREET ALTRINCHAM WA14 2RD
TELEPHONE 0161 820 4207
e-mail: design@hattrell.co.uk / www.hattrell.co.uk

CLIENT
Atmos International Ltd

PROJECT
St Paul's 781, Wilmslow Road
Didsbury
M20 2RW

DRAWING TITLE
Site Layout :
Refuse Strategy

SCALE	DRAWN BY	CHECKED	DATE
As noted @A3	IS	-	Dec 25

DRAWING No	REVISION
2526 / 02 / 11	-

PLANNING