
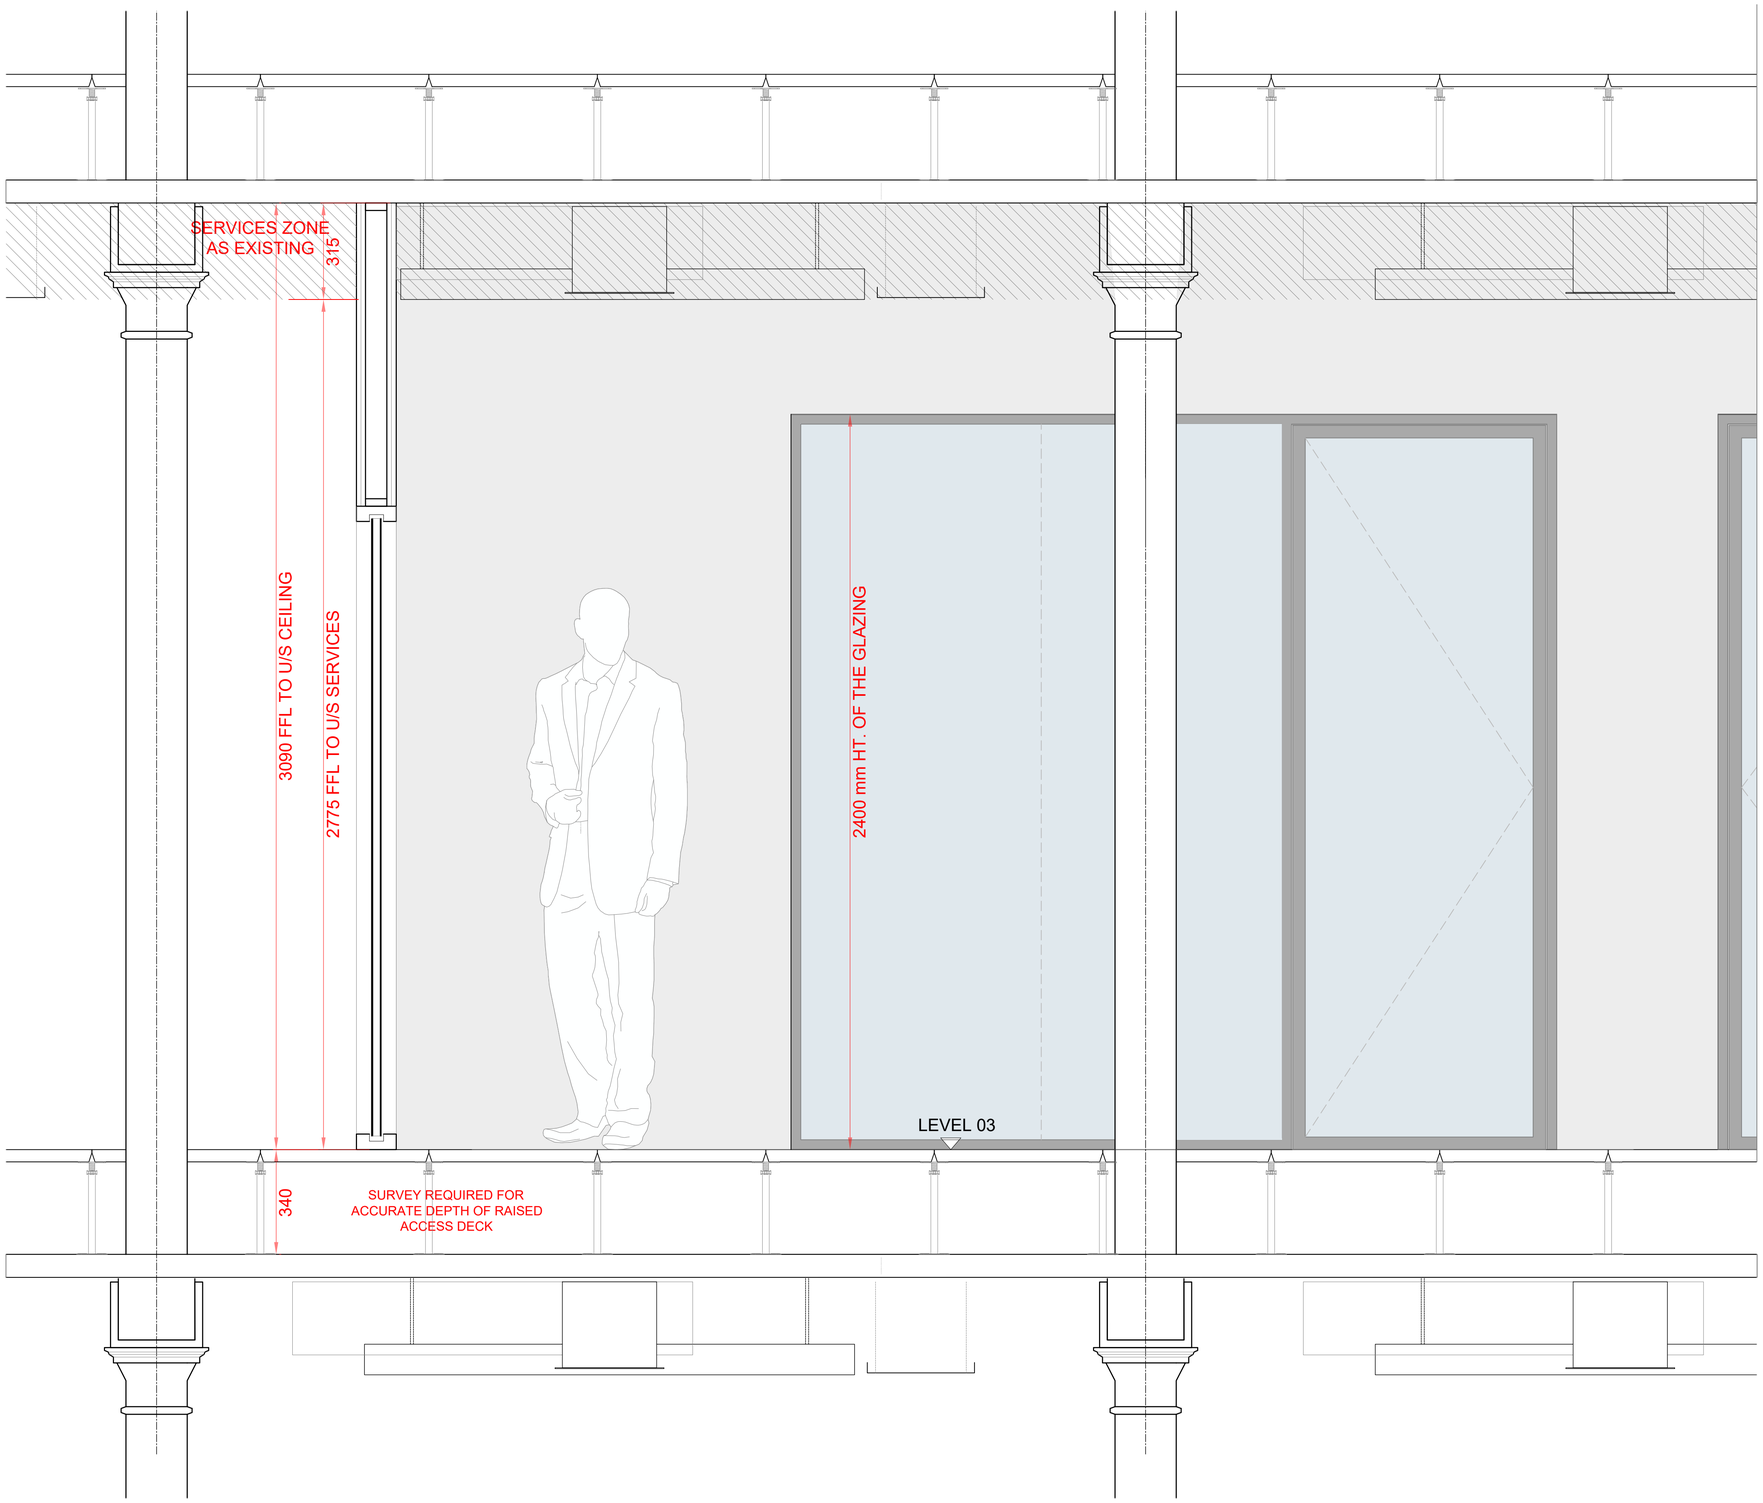


01 Proposed SECTION DD'

SCALE - 1:10 @ A1 THIRD FLOOR SECTION

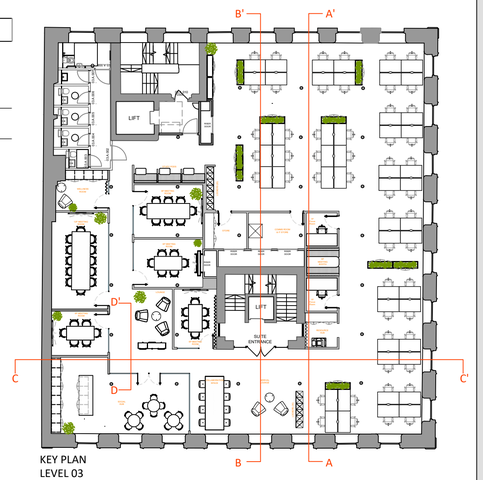

KEY PLAN
LEVEL 03

REV	DESCRIPTION	DATE
P02	GLAZING HT. INCREASED TO 2400 FROM FFL	08.12.25
P01	FIRST ISSUE	24.10.25

CubicWorks

CUBICWORKS LTD, A COMPANY REGISTERED IN ENGLAND & WALES, REGISTRATION NUMBER 12154582

PROJECT MANAGER:	DATE:
T.N.	24.10.25

DRAWING ADDRESS:

AMEX GBT
FREETRADE EXCHANGE, MANCHESTER

DRAWING TITLE:
PROPOSED SECTIONAL ELEVATION DD'

DRAWING NO:
XXXX–CW–GBT–03–DR–I-9004

PROJ. NO:	ORIGINATOR	SCALE:	REV:
XXXX	A.T.	1:10 @ A1	P02

SUITABILITY: