

Existing Location Plan

General Notes

No.	Revision/Issue	Date

Firm Name and Address

 Mason and Marlowe


Mason and Marlowe Ltd.
Project Managers and Quantity Surveyors

5 Picadilly Place
Manchester, M1 3BR

Project Name and Address

4 Northmoor Road, Manchester,
M12 4HP

Project	Sheet
Date 06/12/2025	A3
Scale 1/1250	

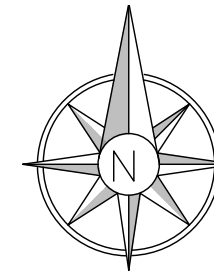

Existing Site Plan

General Notes

No.	Revision/Issue	Date

Firm Name and Address

 Mason and Marlowe



Mason and Marlowe Ltd.
Project Managers and Quantity Surveyors

5 Picadilly Place
Manchester, M1 3BR

Project Name and Address

4 Northmoor Road, Manchester,
M12 4HP

Project	Sheet A3
Date 06/12/2025	
Scale 1/500	

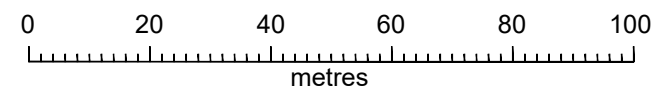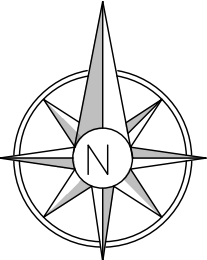


Proposed Location Plan

General Notes		
No.	Revision/Issue	Date

Firm Name and Address
 Mason and Marlowe
Mason and Marlowe Ltd. Project Managers and Quantity Surveyors
5 Picadilly Place Manchester, M1 3BR

Project Name and Address
4 Northmoor Road, Manchester, M12 4HP

Project	Sheet A3
Date 06/12/2025	
Scale 1/1250	

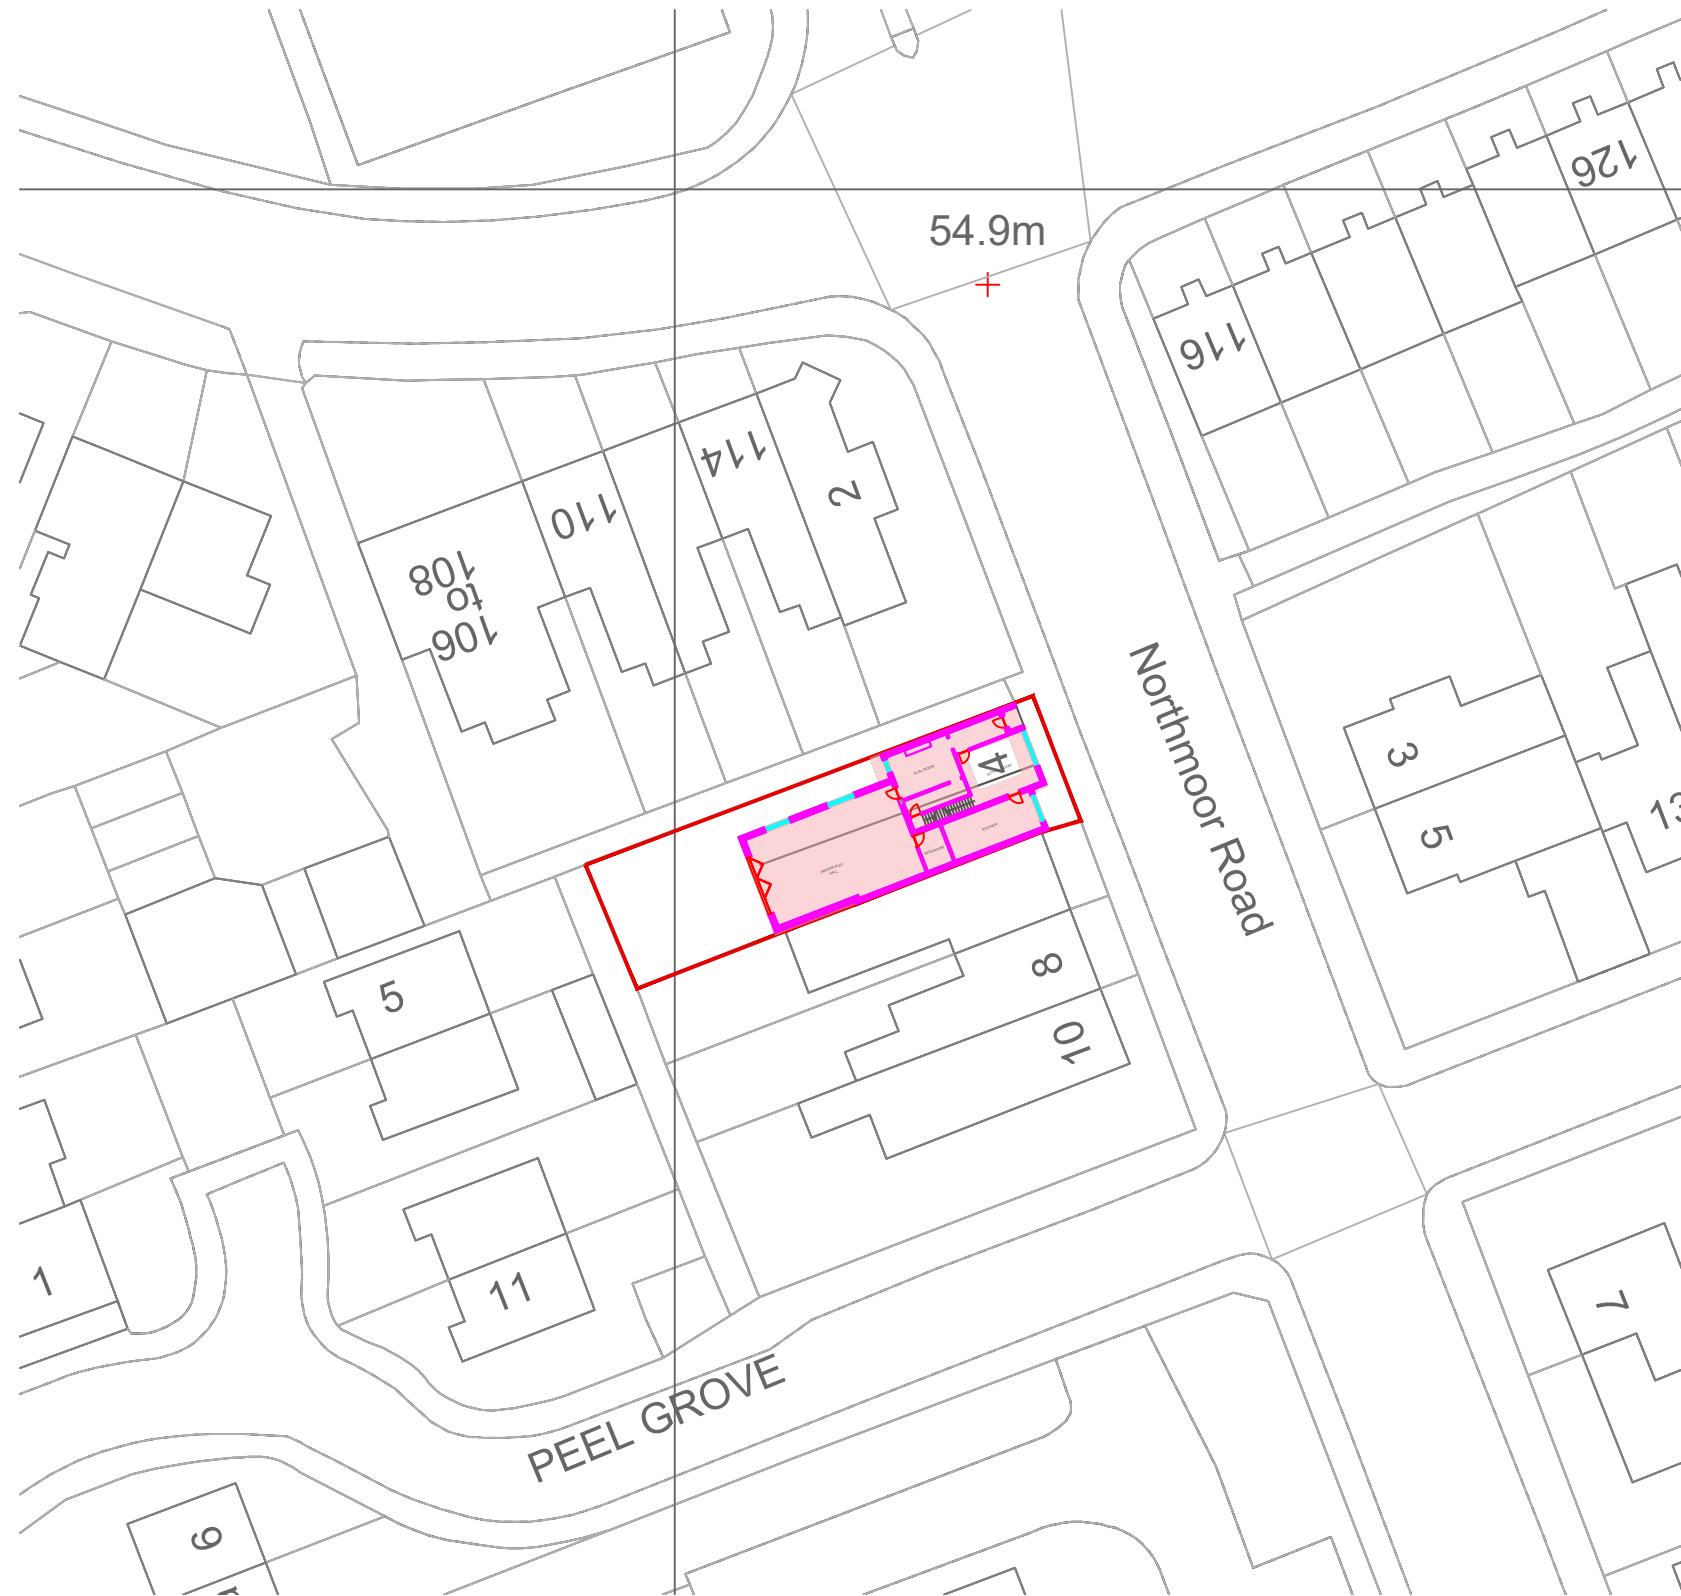


Proposed Site Plan

General Notes

No.	Revision/Issue	Date

Firm Name and Address

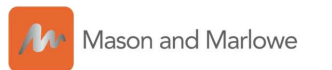

Mason and Marlowe Ltd.
Project Managers and Quantity Surveyors

5 Picadilly Place
Manchester, M1 3BR

Project Name and Address

4 Northmoor Road, Manchester,
M12 4HP


Project

Date
06/12/2025


Scale
1/500

Sheet


A3

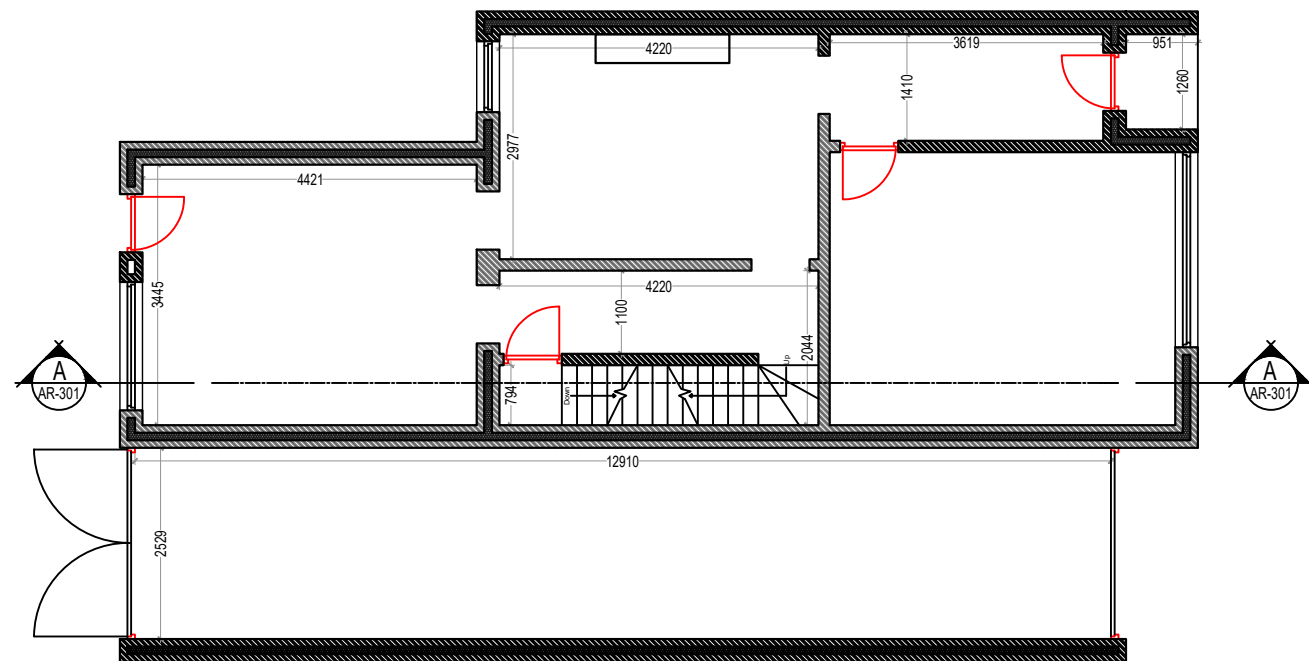


EXISTING GROUND FLOOR PLAN

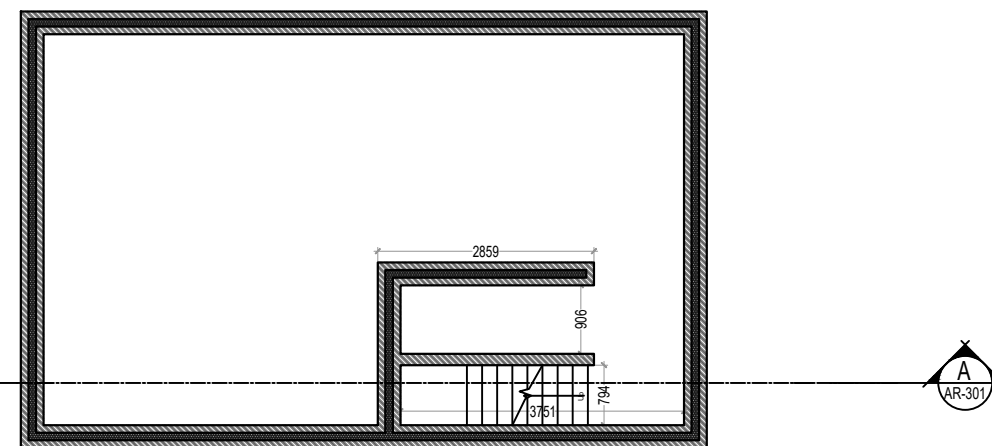


EXISTING BASEMENT FLOOR PLAN

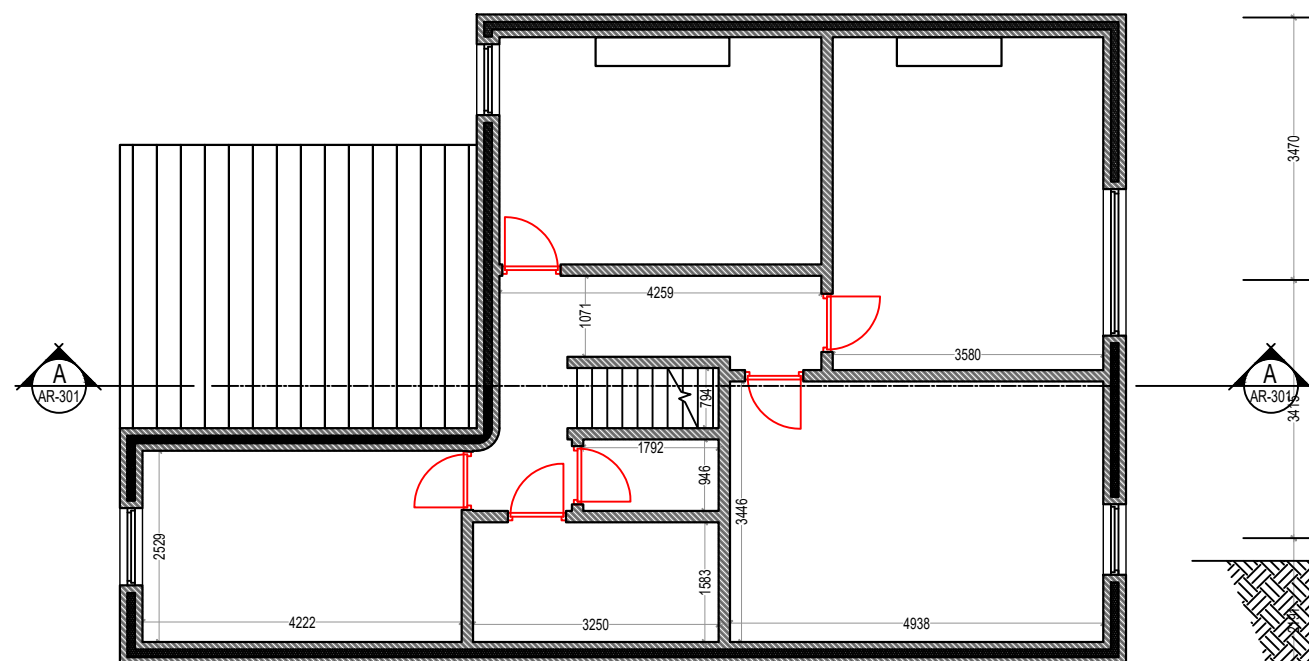

EXISTING FIRST FLOOR PLAN

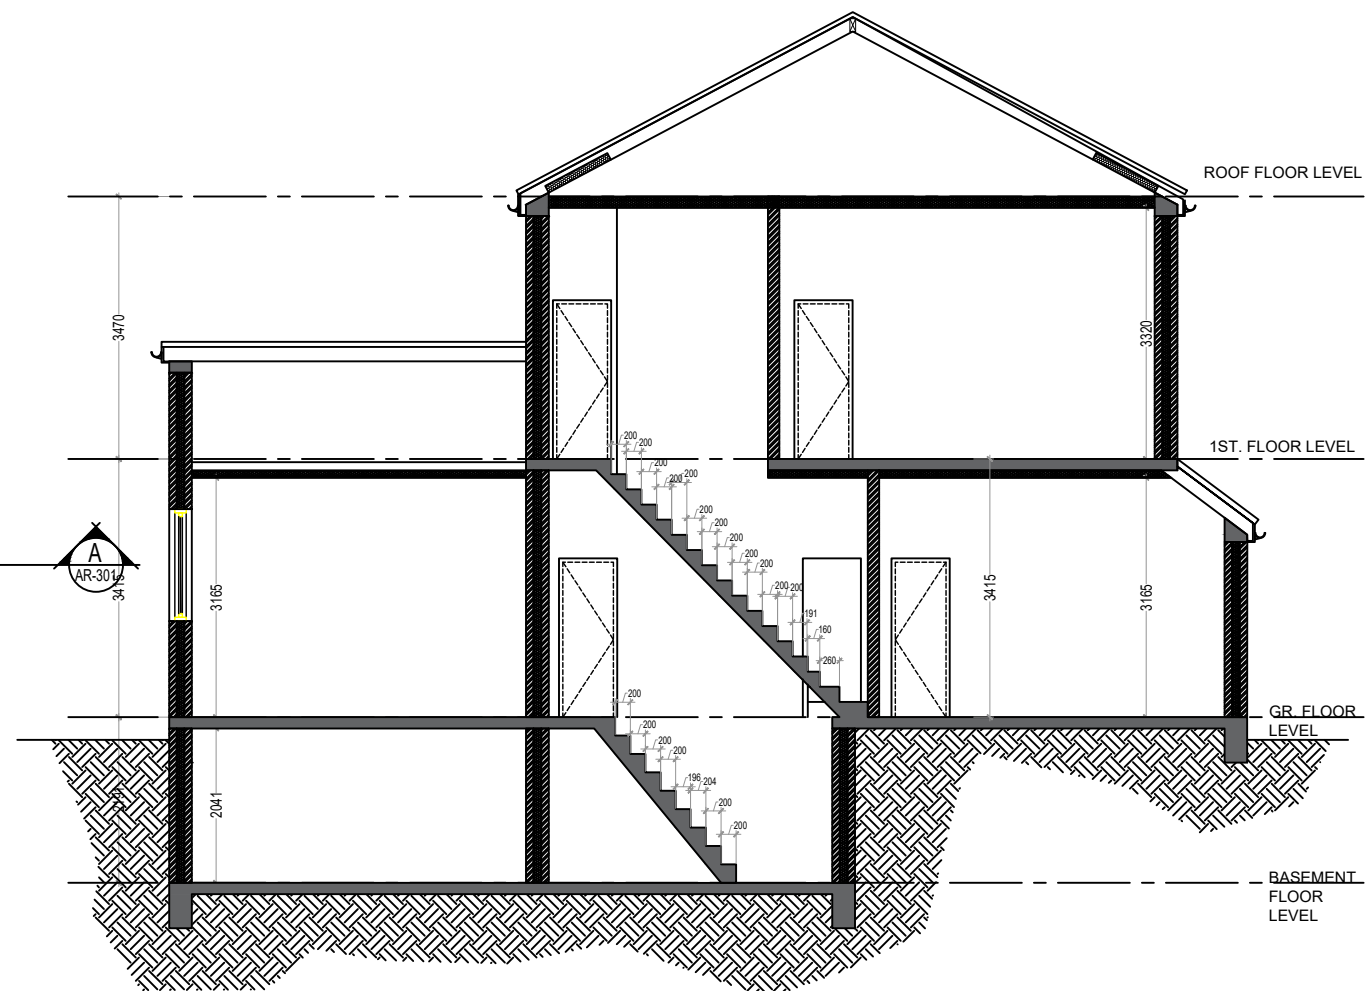


SECTION A-A'

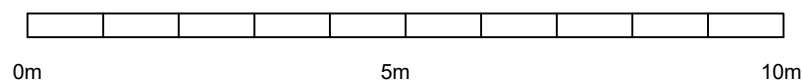

General Notes

No.	Revision/Issue	Date
-----	----------------	------

Firm Name and Address

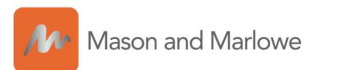


Mason and Marlowe Ltd.
Project Managers and Quantity Surveyors

5 Picadilly Place
Manchester, M1 3BR

Project Name and Address


4 Northmoor Road
Manchester,
M12 4HP

Project	Sheet
Date 06/12/2025	A3
Scale 1/100	

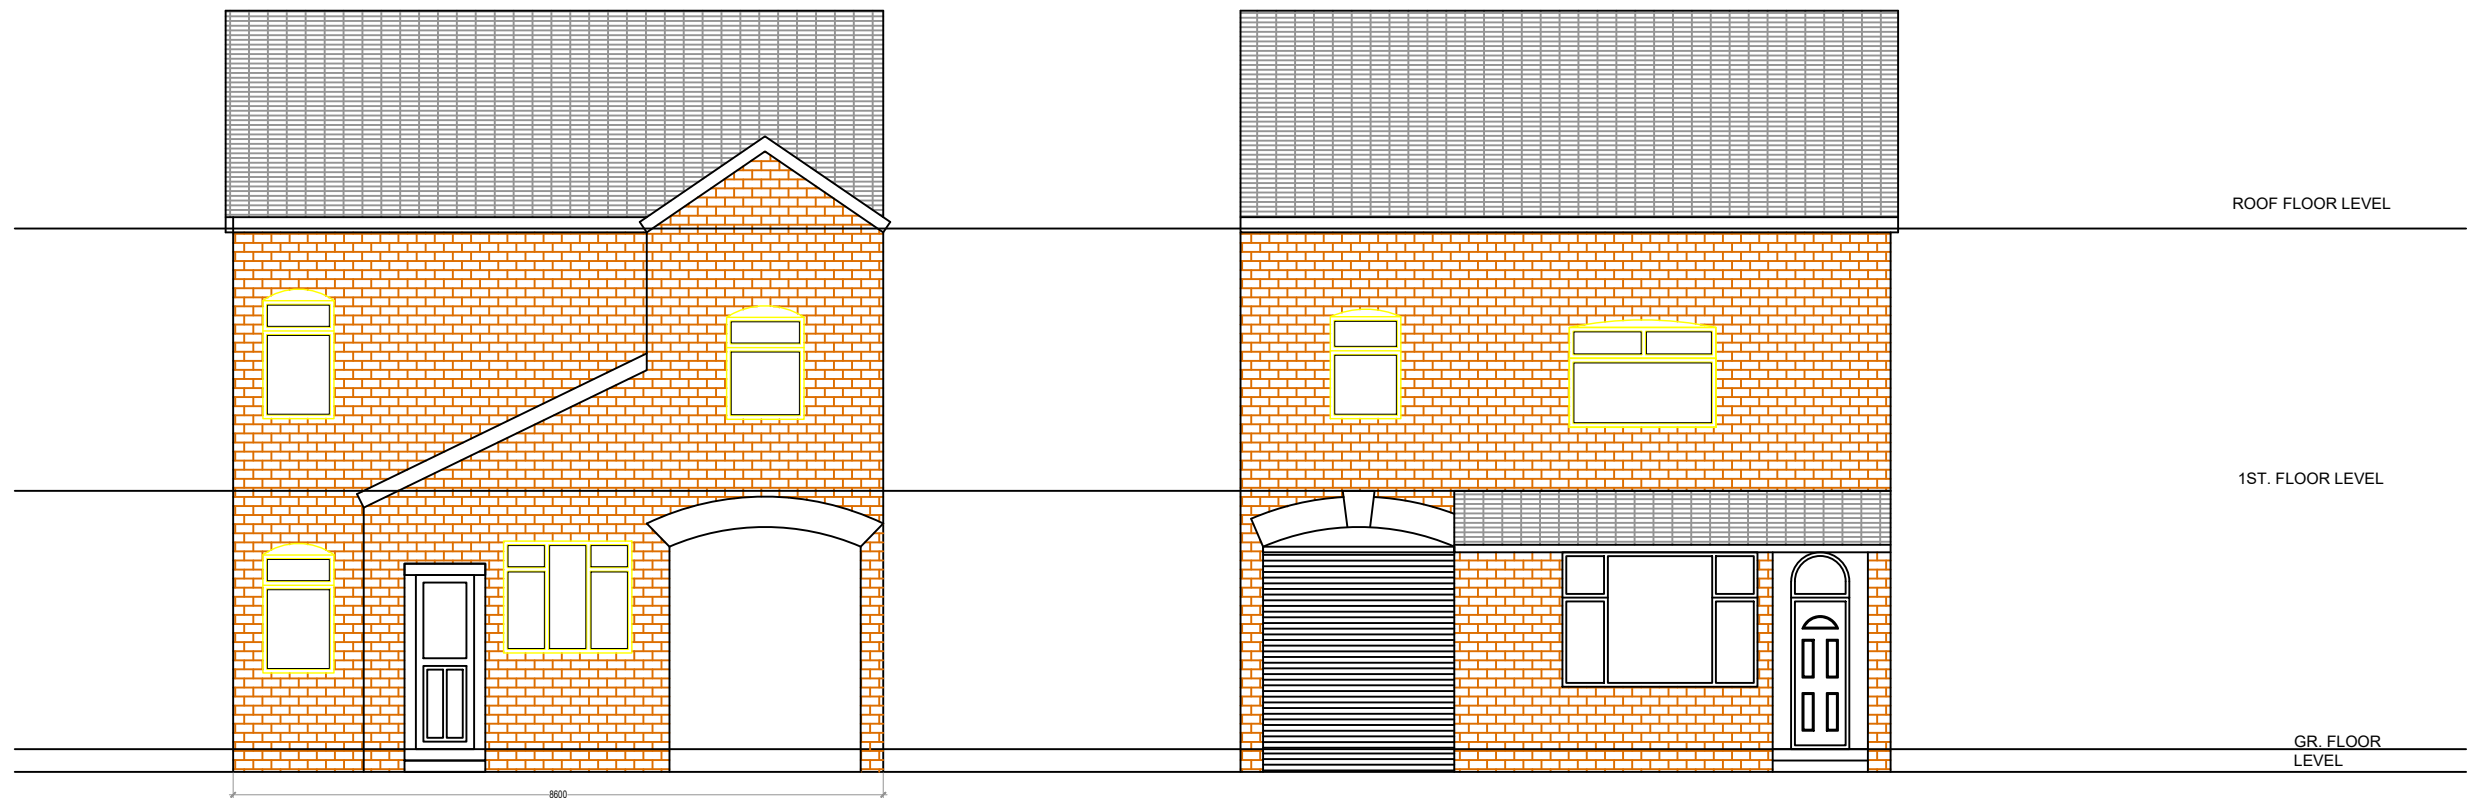

EXISTING REAR ELEVATION


EXISTING FRONT ELEVATION

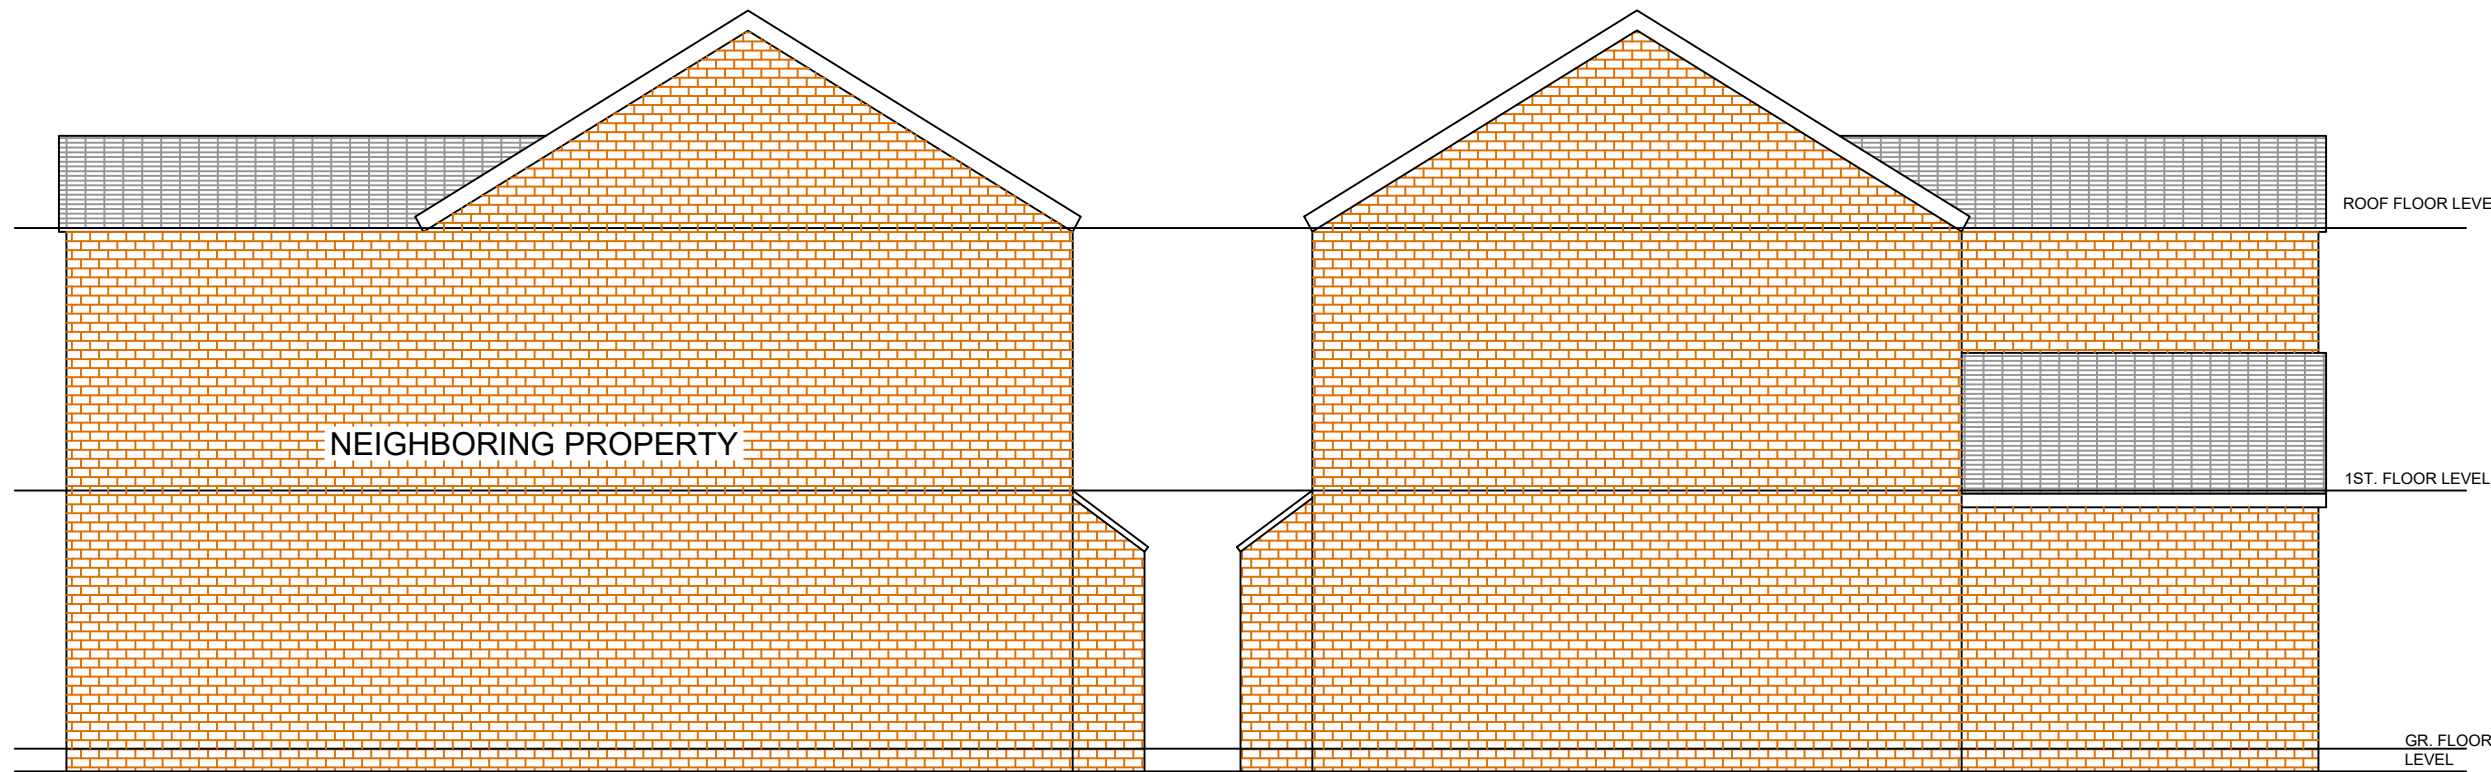

NEIGHBORING PROPERTY

EXISTING LEFT SIDE ELEVATION

EXISTING RIGHT SIDE ELEVATION

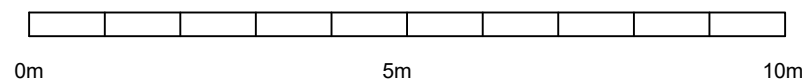

General Notes

No.	Revision/Issue	Date
-----	----------------	------

Firm Name and Address

 Mason and Marlowe


Mason and Marlowe Ltd.
Project Managers and Quantity Surveyors

5 Picadilly Place
Manchester, M1 3BR


Project Name and Address

4 Northmoor Road
Manchester,
M12 4HP


Project	Sheet
Date 06/12/2025	A3
Scale 1/100	

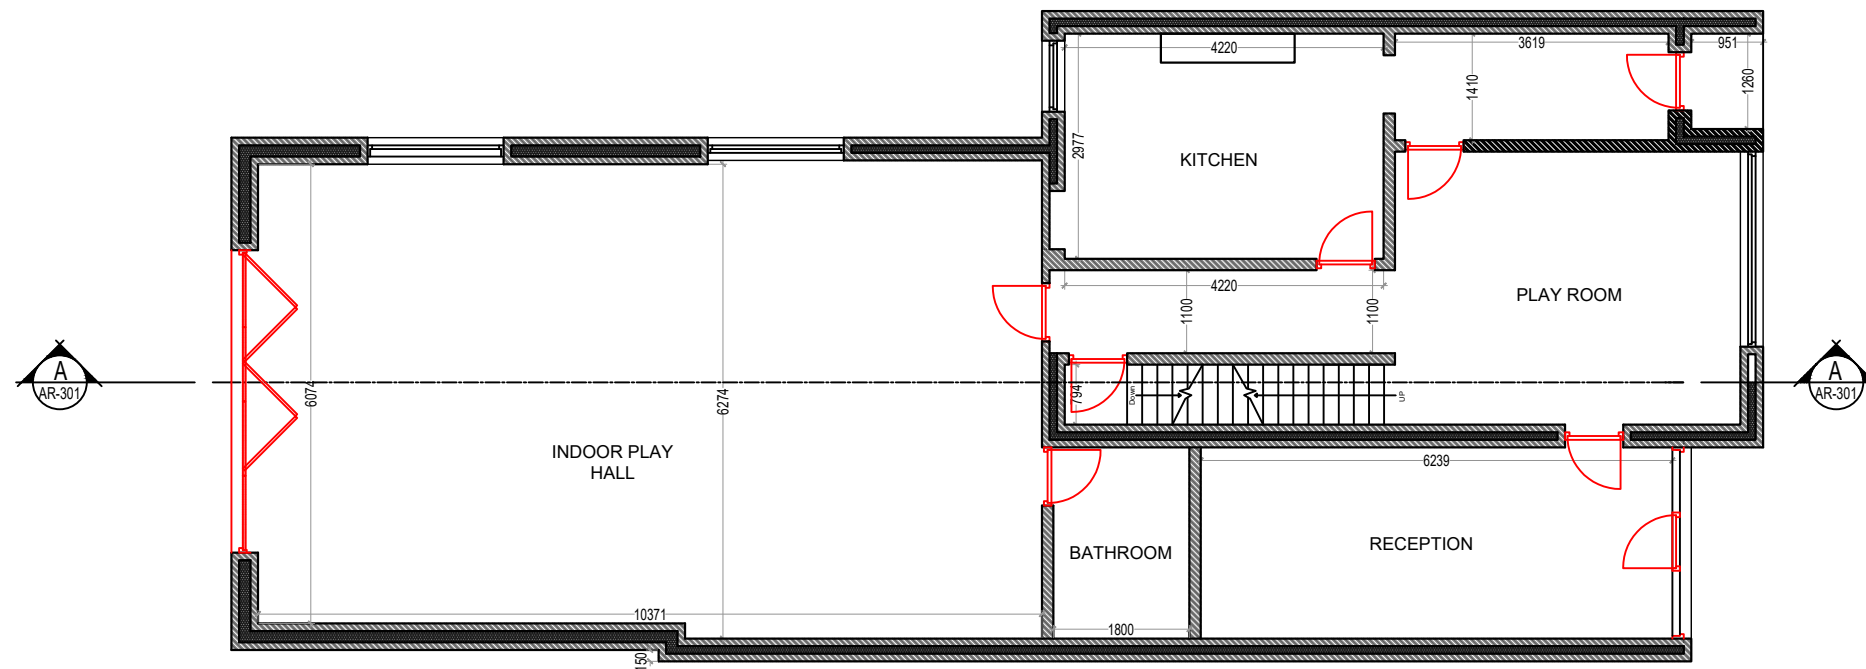


PROPOSED GROUND FLOOR PLAN

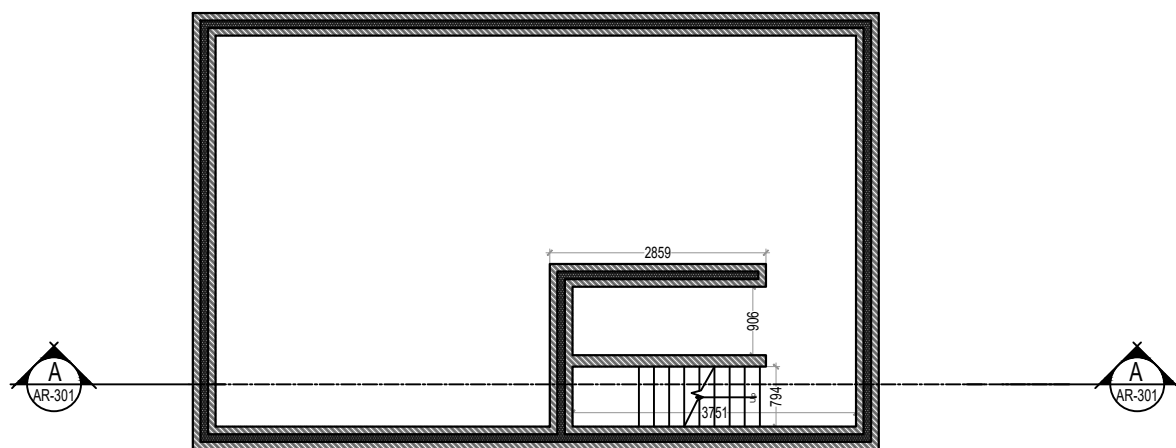

PROPOSED BASEMENT FLOOR PLAN

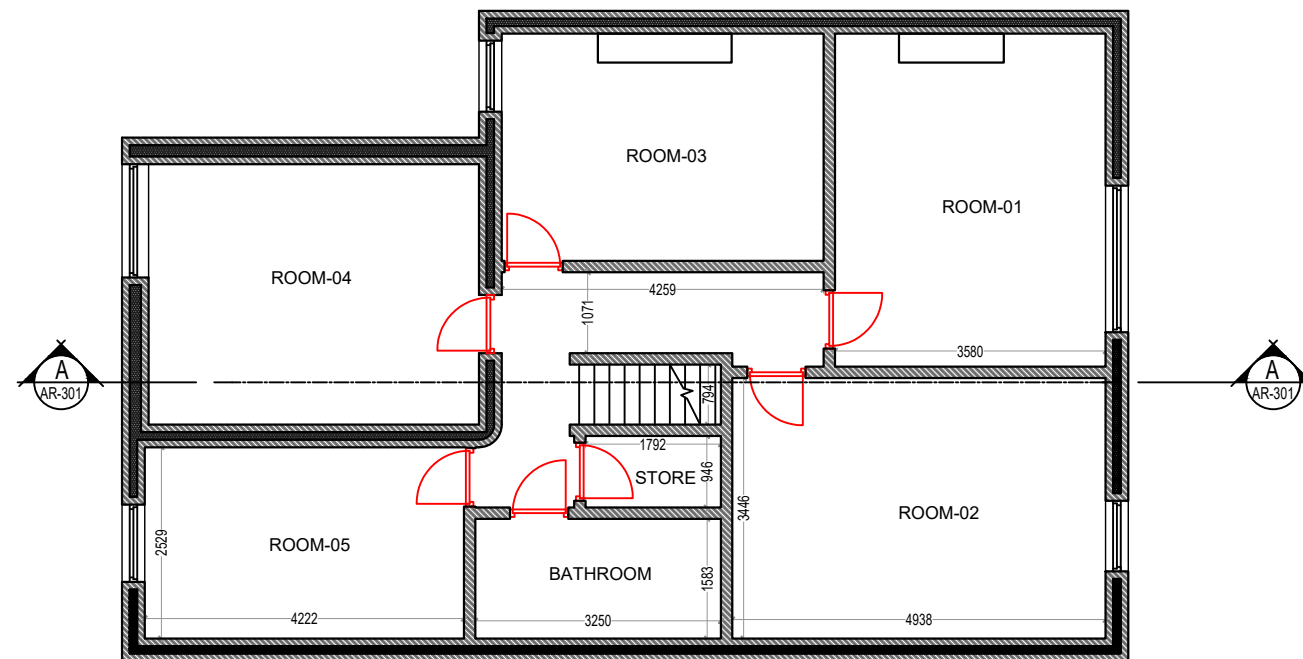


PROPOSED FIRST FLOOR PLAN

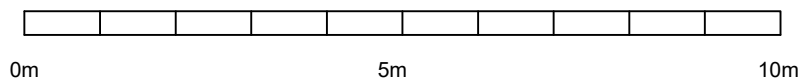

General Notes

No.	Revision/Issue	Date

Firm Name and Address

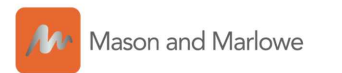

Mason and Marlowe Ltd.
Project Managers and Quantity Surveyors

5 Picadilly Place
Manchester, M1 3BR

Project Name and Address

4 Northmoor Road
Manchester,
M12 4HP




Project

Date
06/12/2025

Scale
1/100

Sheet


A3

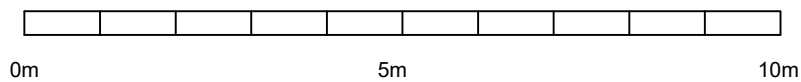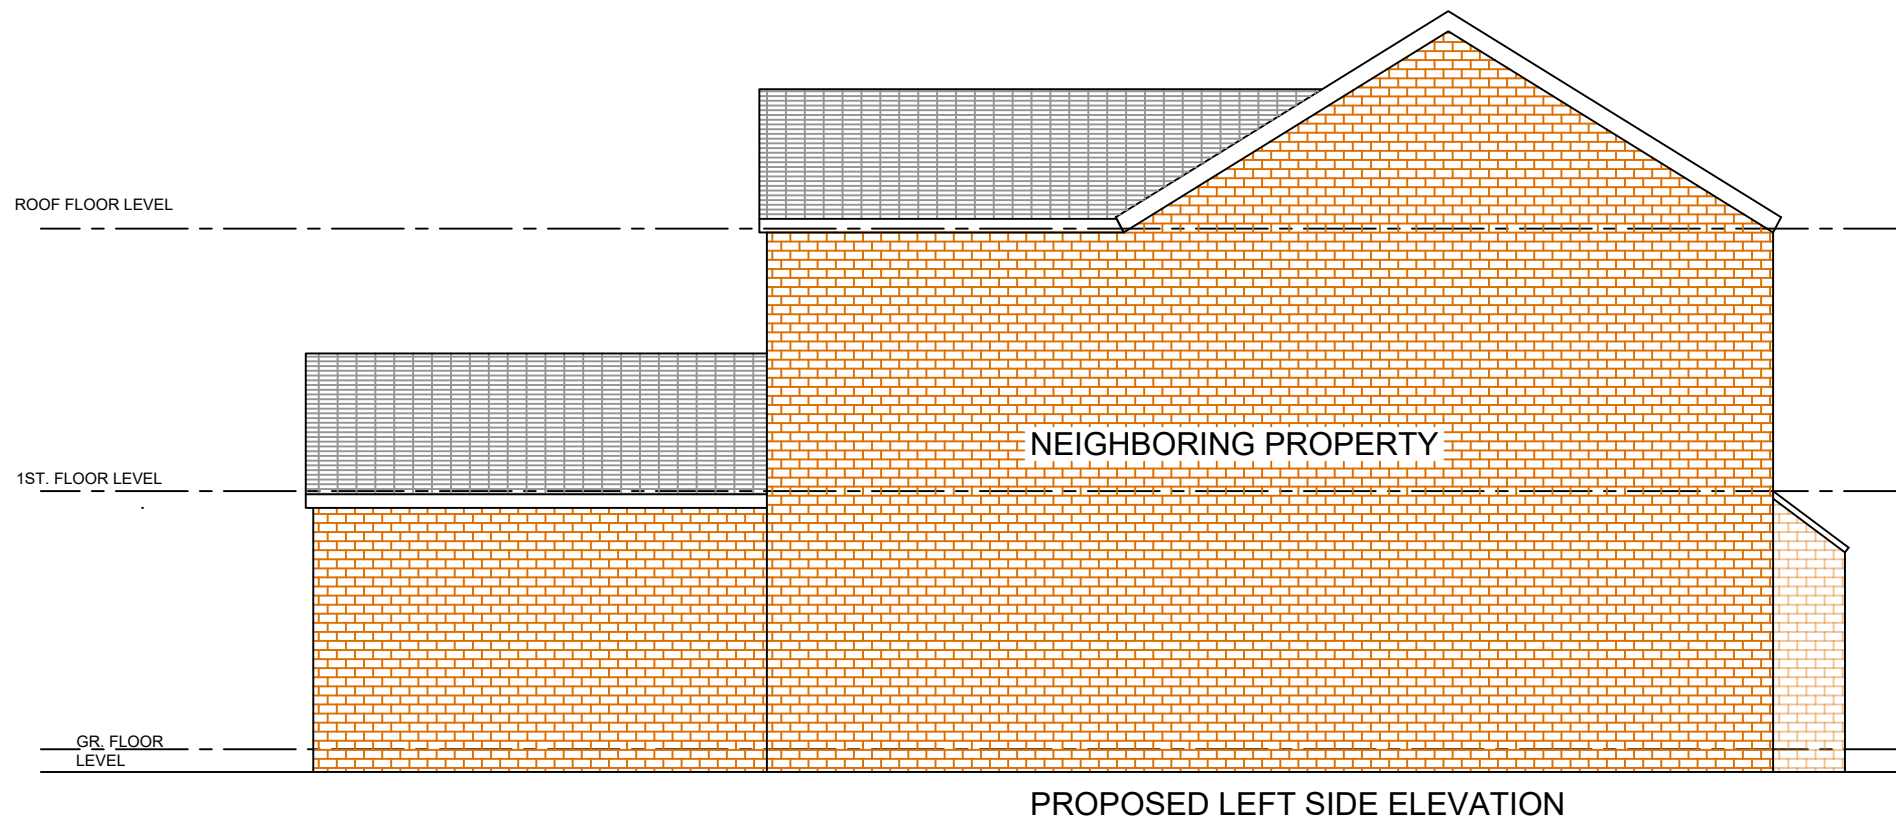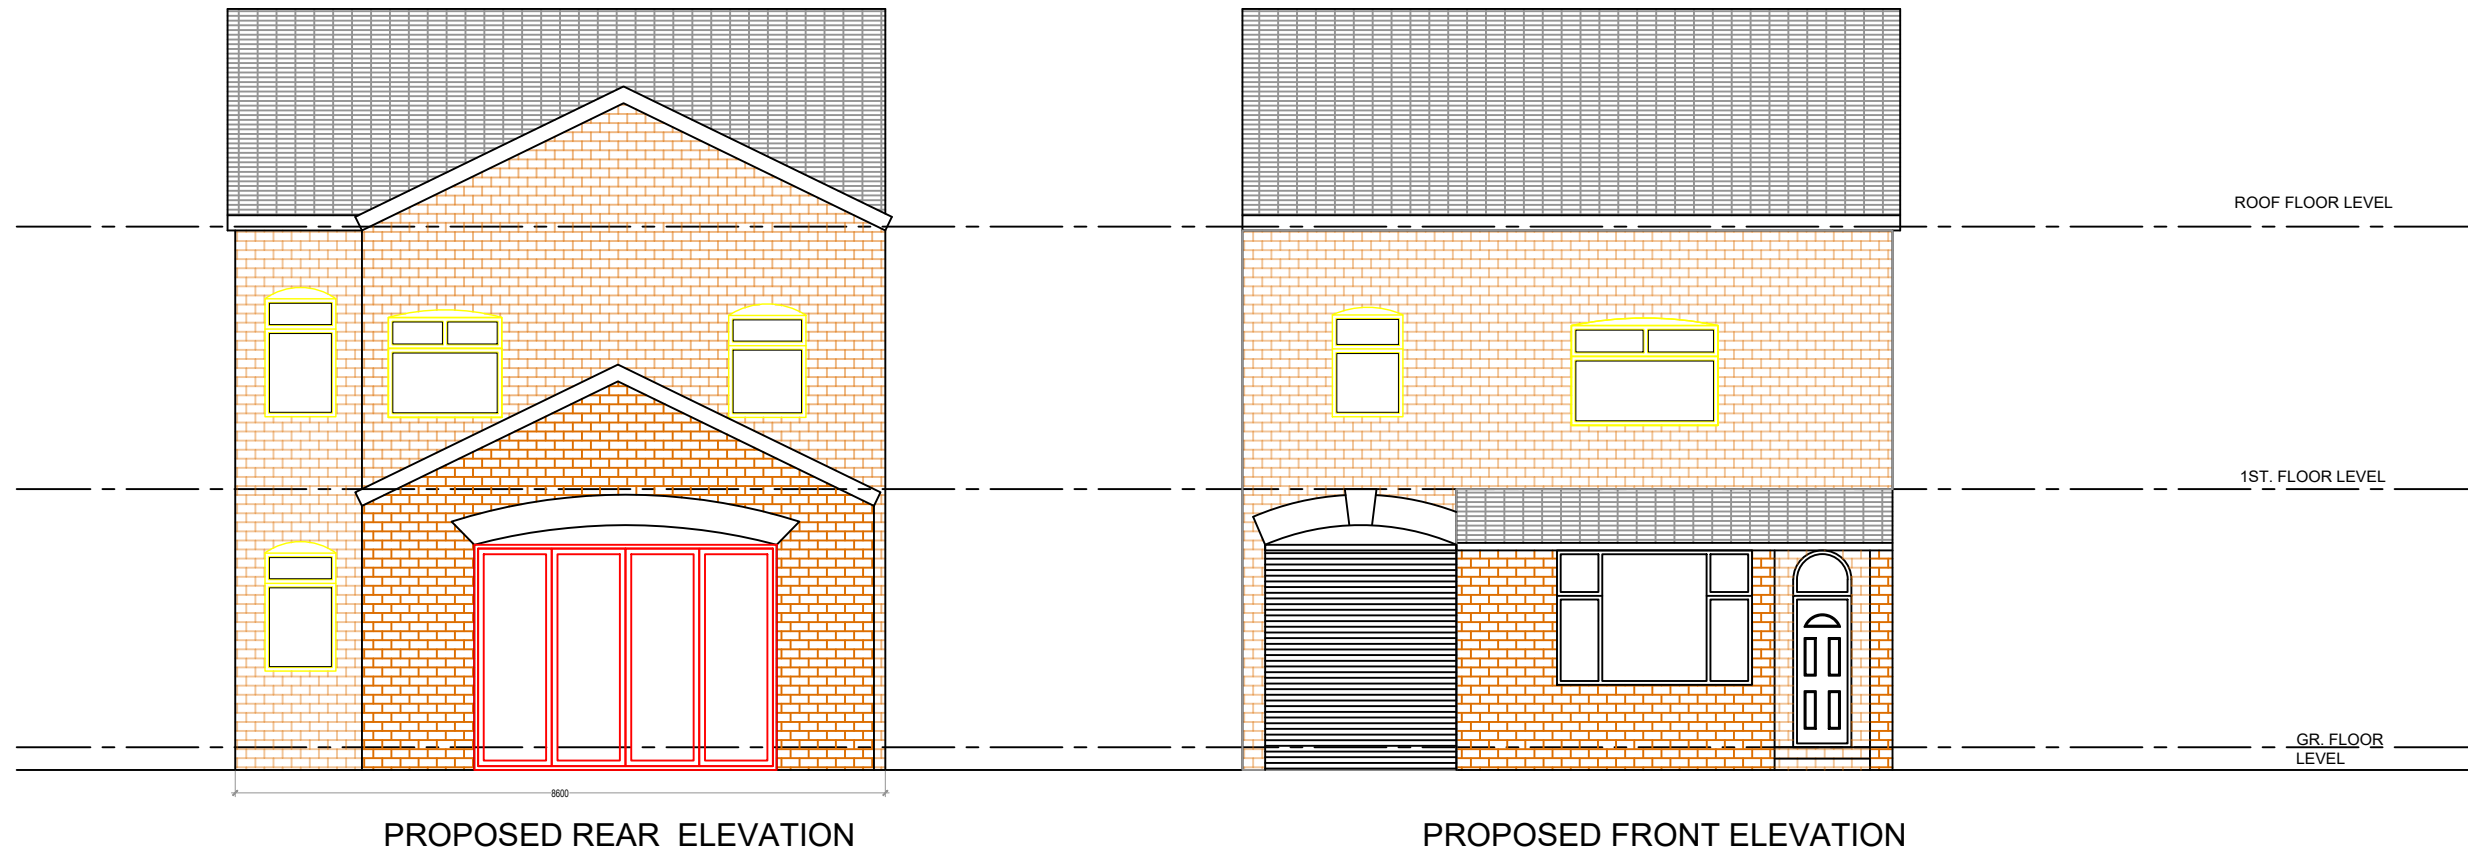

General Notes

No.	Revision/Issue	Date
-----	----------------	------

Firm Name and Address

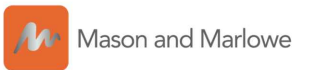

Mason and Marlowe Ltd.
Project Managers and Quantity Surveyors

5 Picadilly Place
Manchester, M1 3BR

Project Name and Address

4 Northmoor Road
Manchester,
M12 4HP

Project

Date
06/12/2025


Scale
1/100

Sheet

A3



PROPOSED RIGHT SIDE ELEVATION

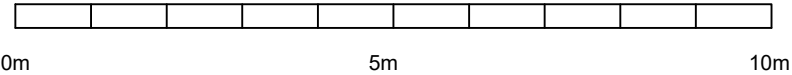

General Notes

No.	Revision/Issue	Date

Firm Name and Address

 Mason and Marlowe

Mason and Marlowe Ltd.
Project Managers and Quantity Surveyors

5 Picadilly Place
Manchester, M1 3BR

Project Name and Address

4 Northmoor Road,
Manchester, M12 4HP

Project	Sheet A3
Date 06/12/2025	
Scale 1/100	