




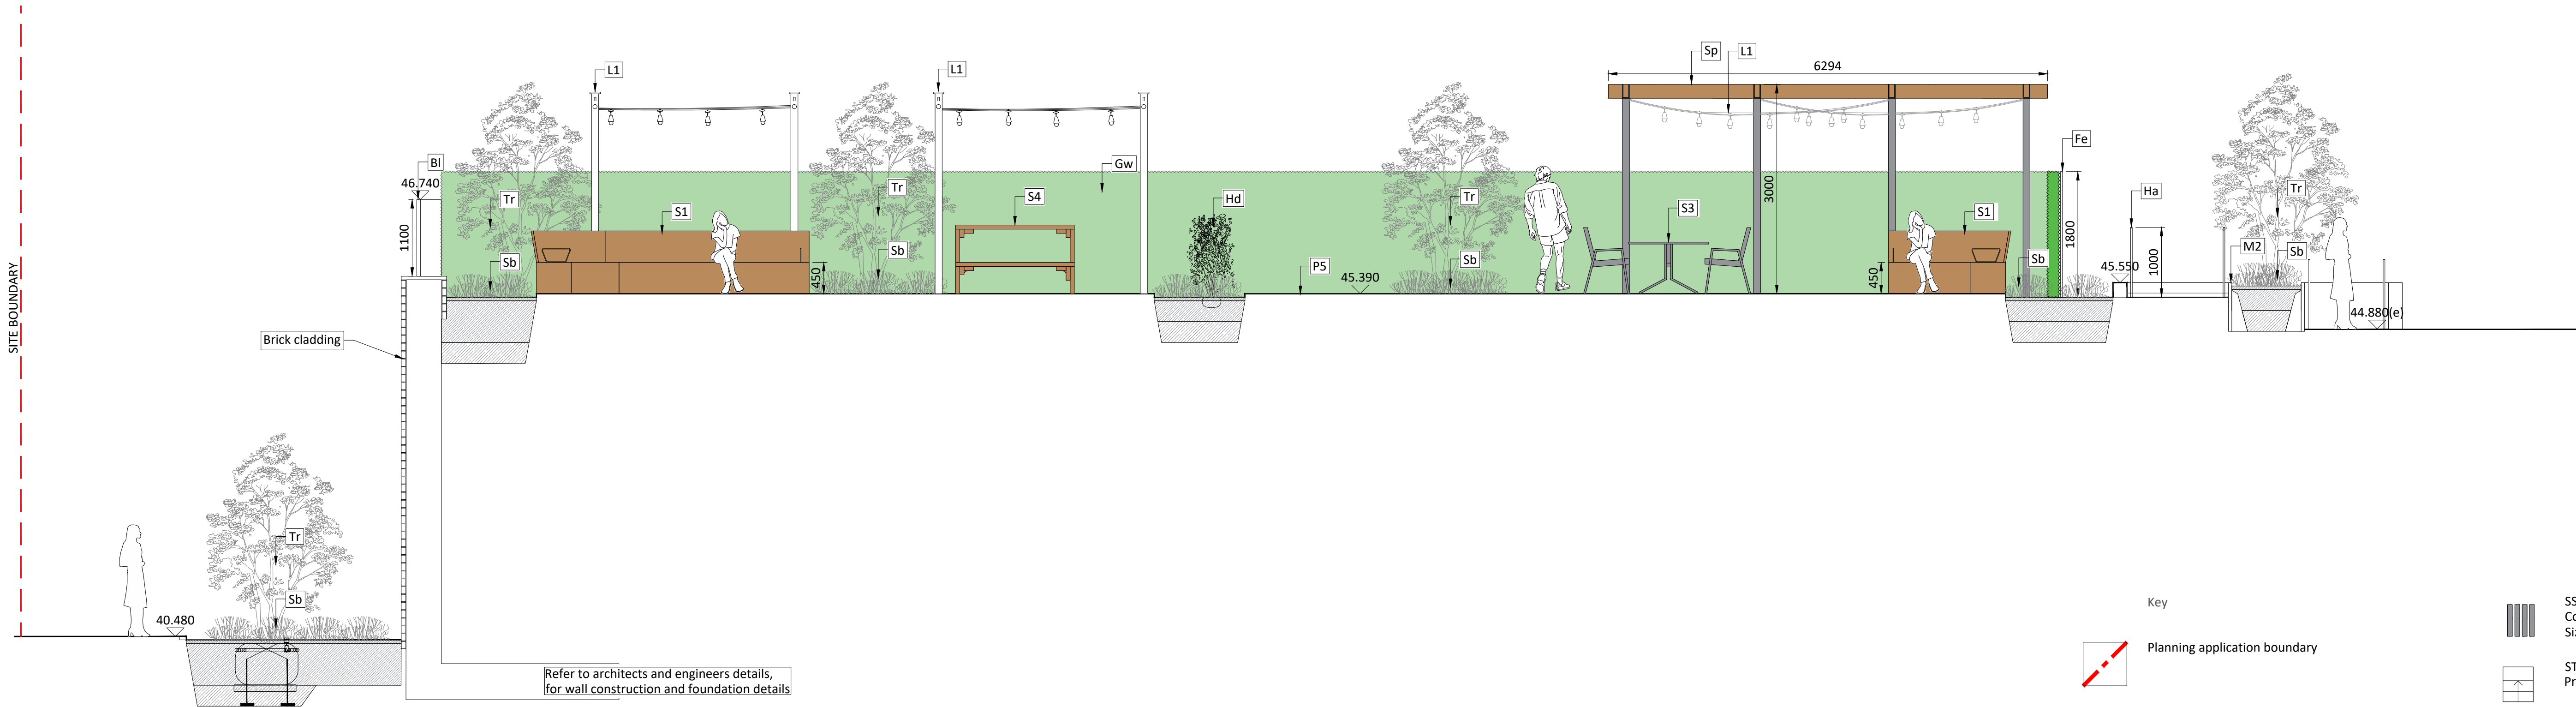


0007 Section 1
01 1:50

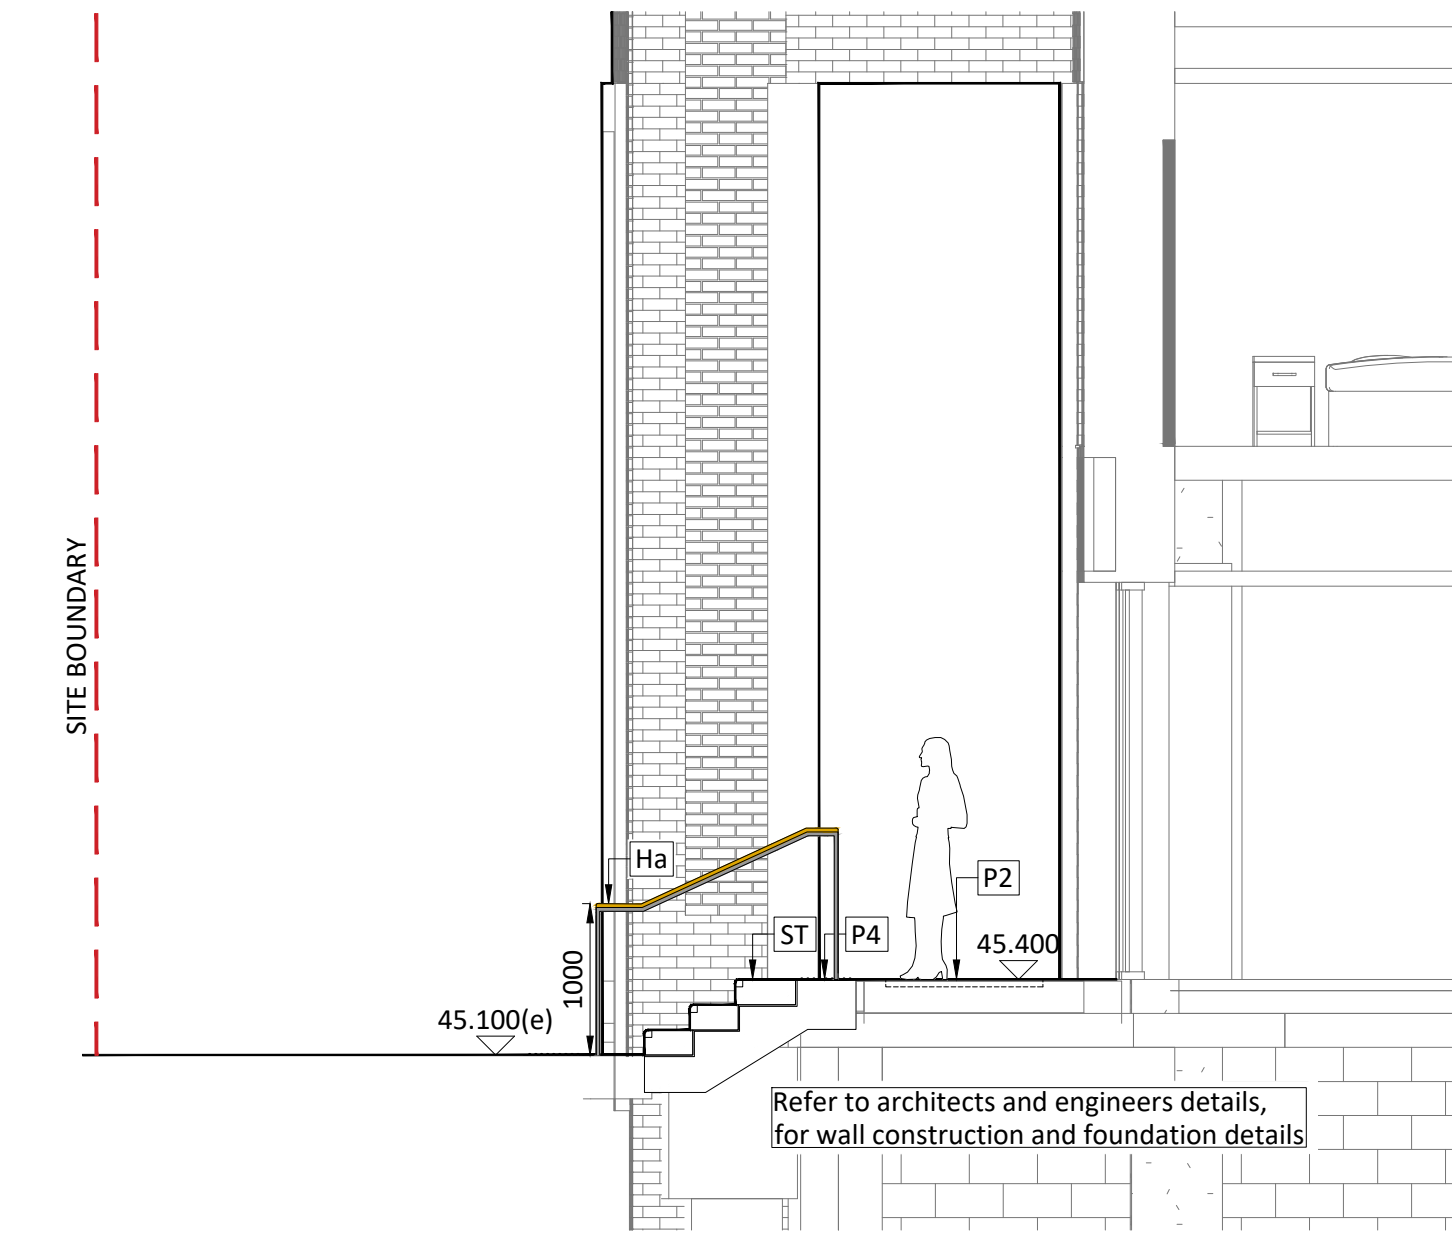


0007 Section 2
02 1:50

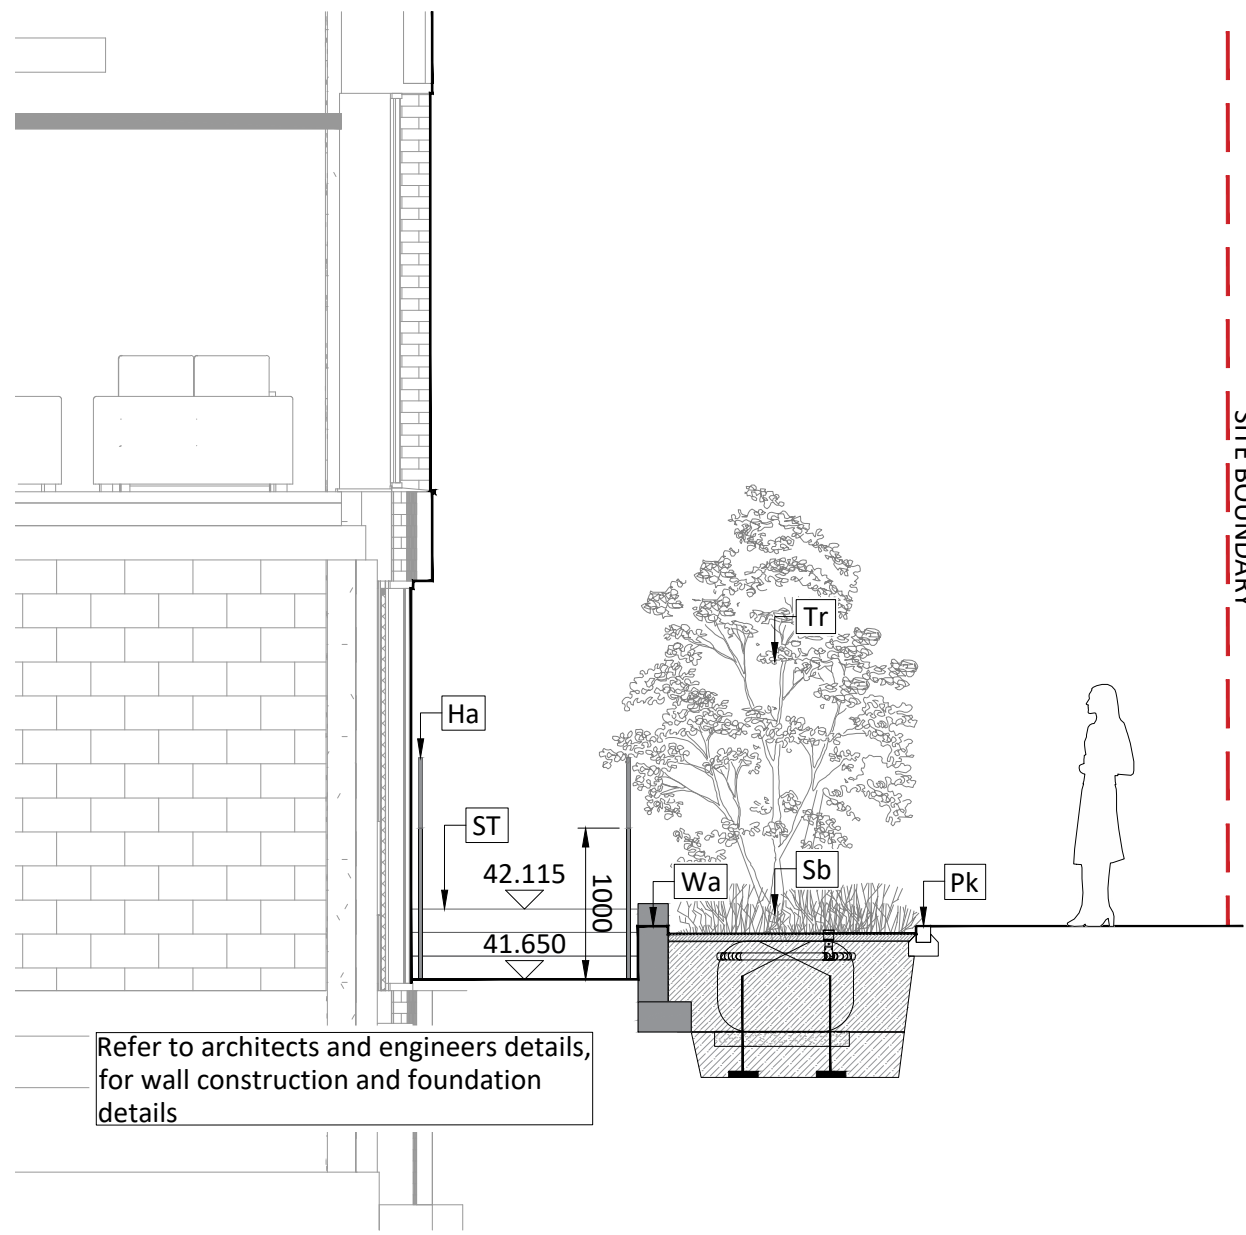

0007 Section 3
03 1:50

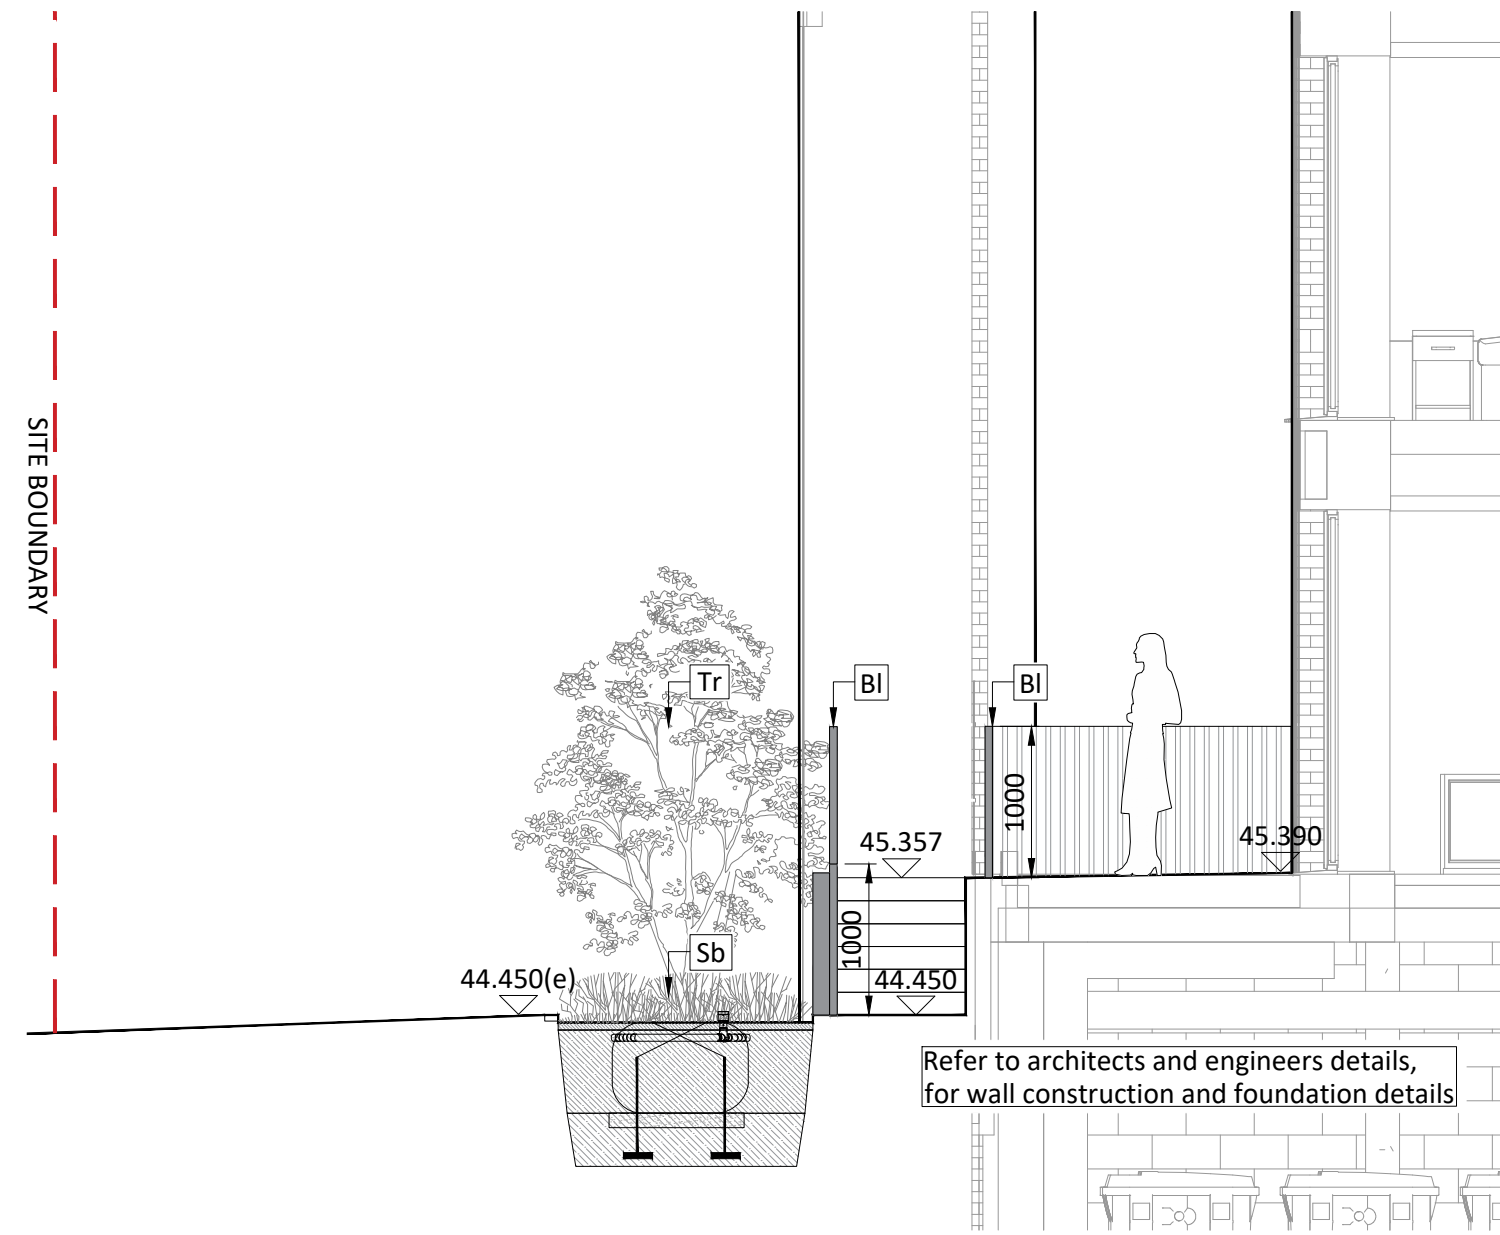


0007 Section 4
04 1:50

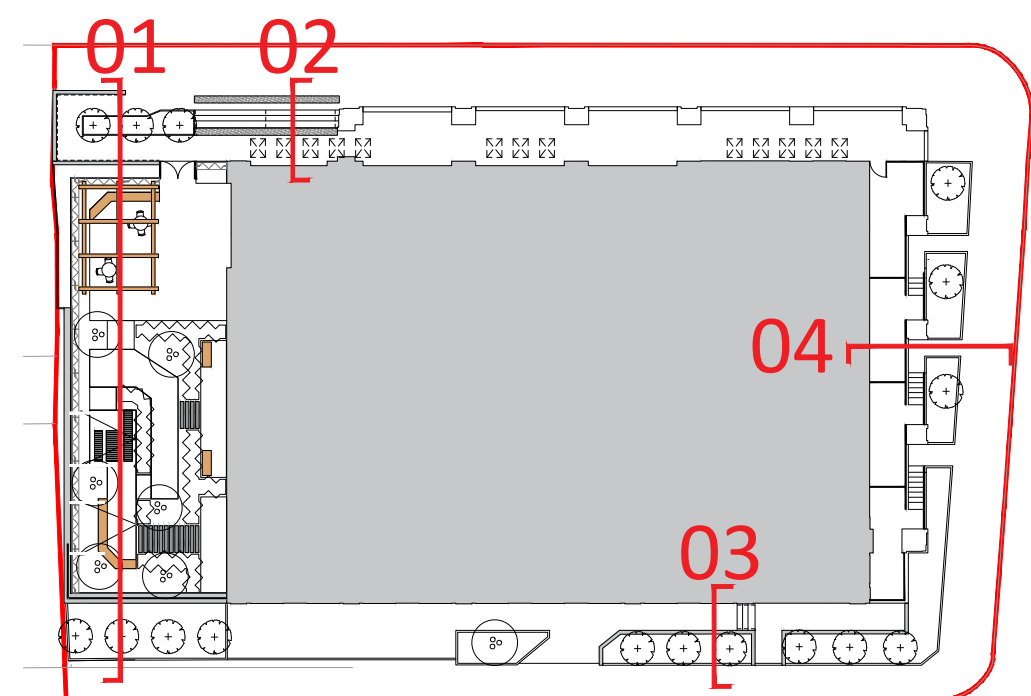

Location plan

- Notes**
1. All dimensions in mm, unless otherwise stated.
 2. Scaling from drawing if printed incorrectly may lead to errors.
 3. All information outside red line boundary shown for contextual purpose only.
 4. All hatch patterns are indicative only unless stated otherwise.
 5. This drawing is to be read in conjunction with the following ALL re-form landscape architecture AND all relevant documentation from the design team
 6. Levels information on this drawing illustrates the design intent. The contractor is to check and verify all levels and dimensions against site survey information.
 7. Any discrepancies in the design information are to be brought to the attention of re-form landscape architecture, in writing, prior to commencement of construction works.
 8. All proprietary products shall be installed in strict accordance with manufacturers written instructions.
 9. Refer to other consultants' drawings and specifications for the following design information:
 - Foundation details
 - Base course and/or sub bases design & specification
 - Waterproofing of any element
 - Levels & Drainage design and infrastructure
 - Lighting and ducting
 - Existing & proposed utilities
 10. Plant quantities are to suit site areas in accordance with scheduled plant densities.
 11. Any proposed plant substitution shall be agreed with the landscape architect prior to ordering.

- Key**
- SS Courtyard stepping stones
Colour: Grey
Size: 800(w)x400(l)x50(d) mm
 - ST Proposed steps
Pre-cast concrete step unit
 - Ha Handrails
To match architectural details
 - Bl Balustrade
To match architectural details
Size: 1100mm (h)
 - Fire breakout panel
details to be developed during stage 4
 - +1.100 Proposed levels
 - Sb Proposed shrub planting
Refer to drawing 1259-RFM-XX-00-DR-L-0008 Softworks plan
 - Tr Proposed tree in soft landscape
Refer to drawing 1259-RFM-XX-00-DR-L-0008 Softworks plan
 - Hd Proposed hedge
Refer to drawing 1259-RFM-XX-00-DR-L-0008 Softworks plan
 - Gw Proposed green wall
Refer to drawing 1259-RFM-XX-00-DR-L-0008 Softworks plan

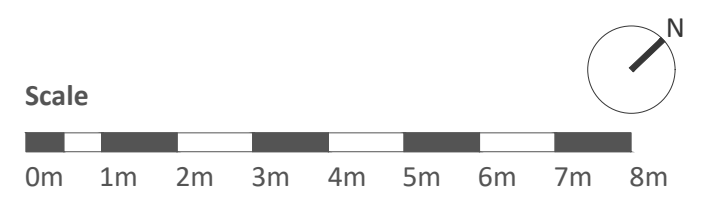

10.10.25 for information	VC	TD	JM	P01
Date	Drawn	Checked	Approved	Revision
	by	by	by	by

re-form
landscape architecture

W: re-formlandscape.com
E: info@re-formlandscape.com
T: Edinburgh +44 (0)131 354 1876
Leeds +44 (0)113 245 4695
Manchester +44 (0)161 397 4953

Project
Lord Street, Manchester
RF25-1259

Client
Linear Living
Document title
SITE SECTIONS

Paper size
A1
Status
FOR REVIEW AND COMMENT
Drawing number
1259-RFM-XX-00-DR-L-0007
Scale
1:50
Revision
S3
P01

© re-form landscape architecture