
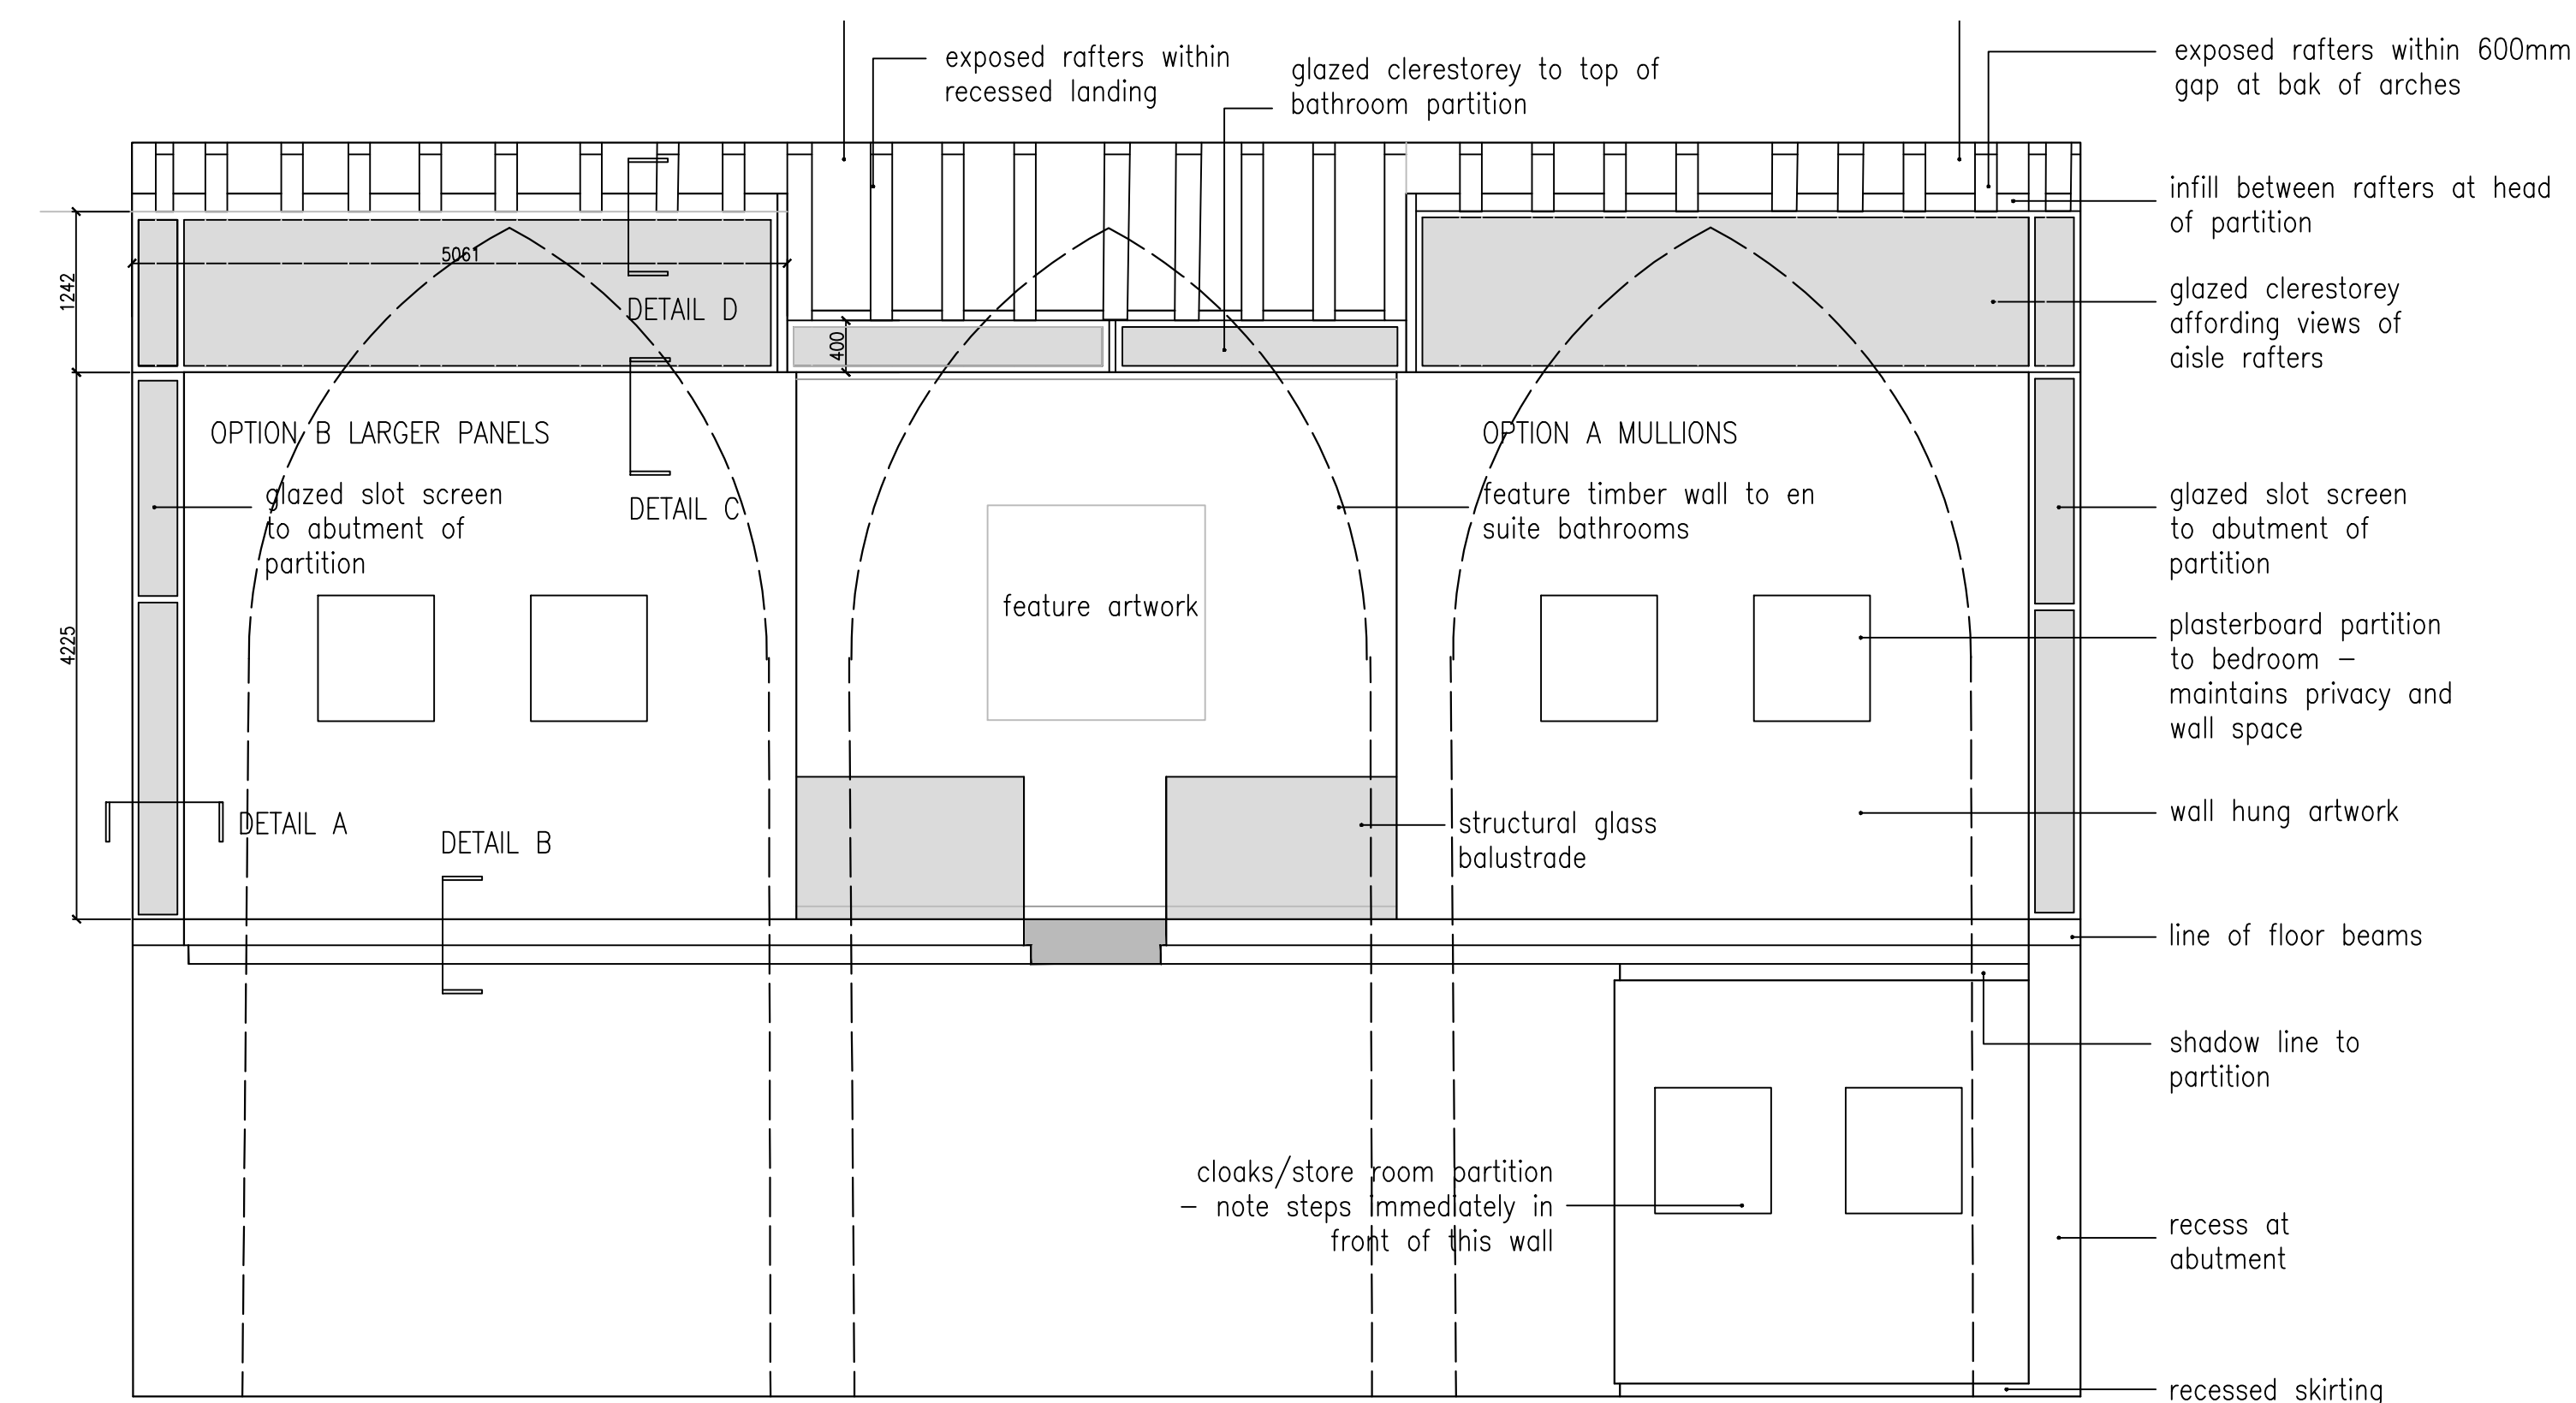
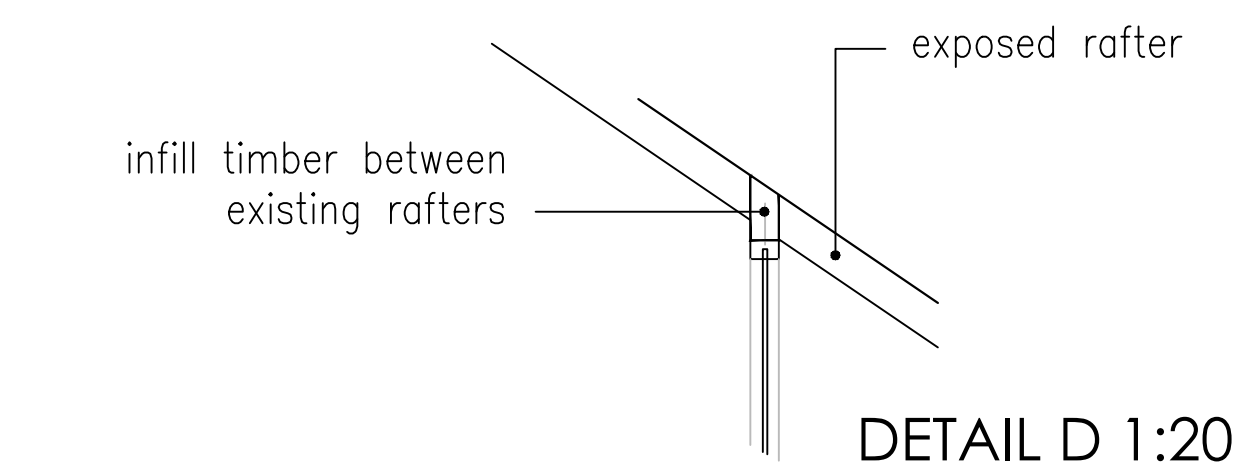
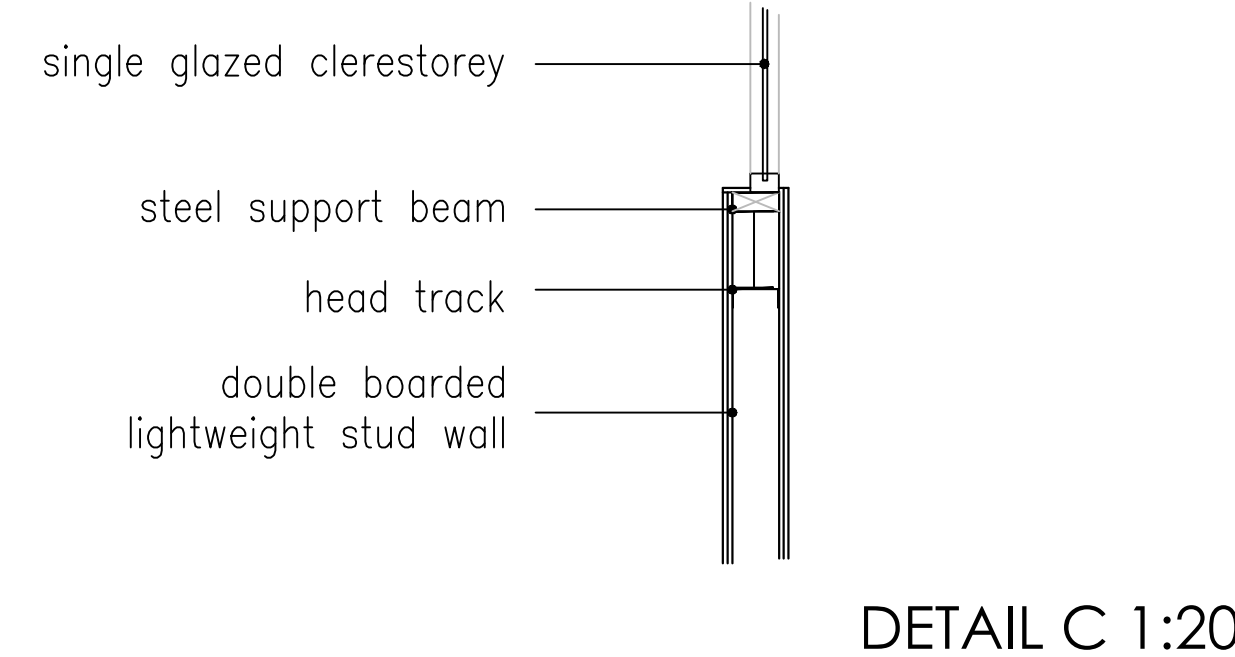
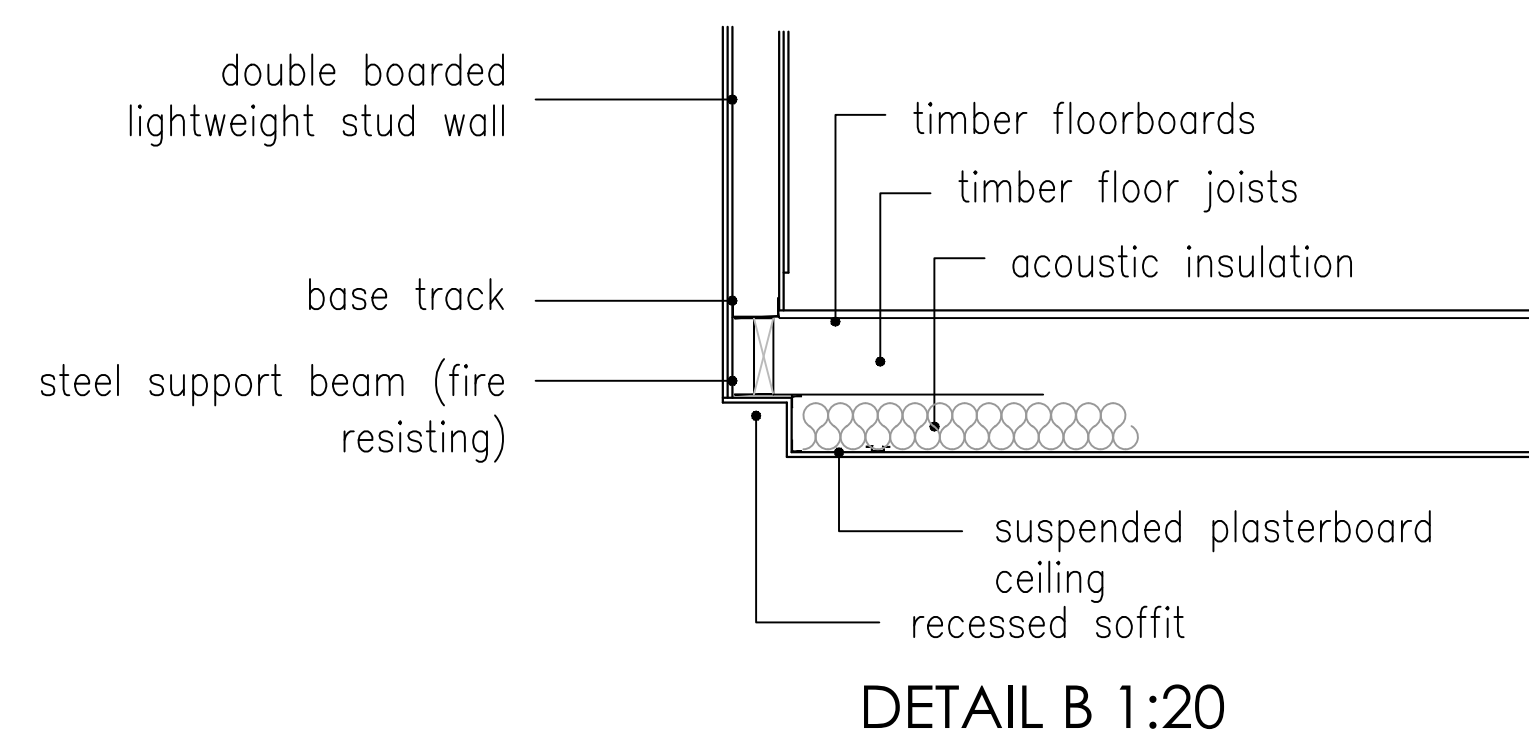
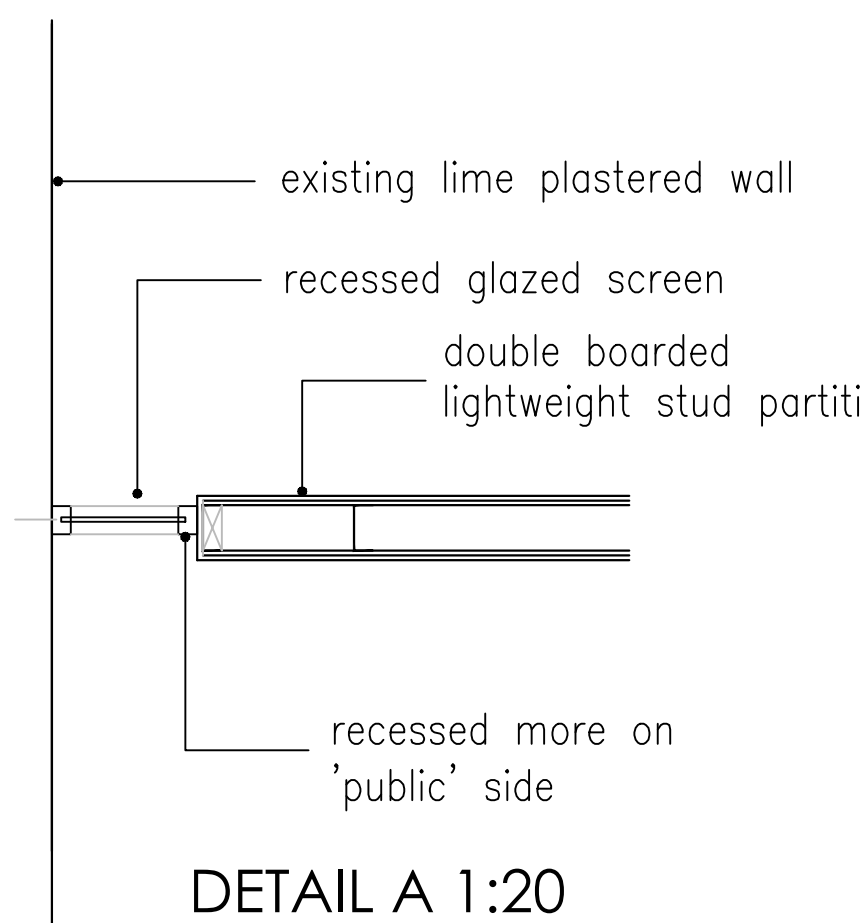
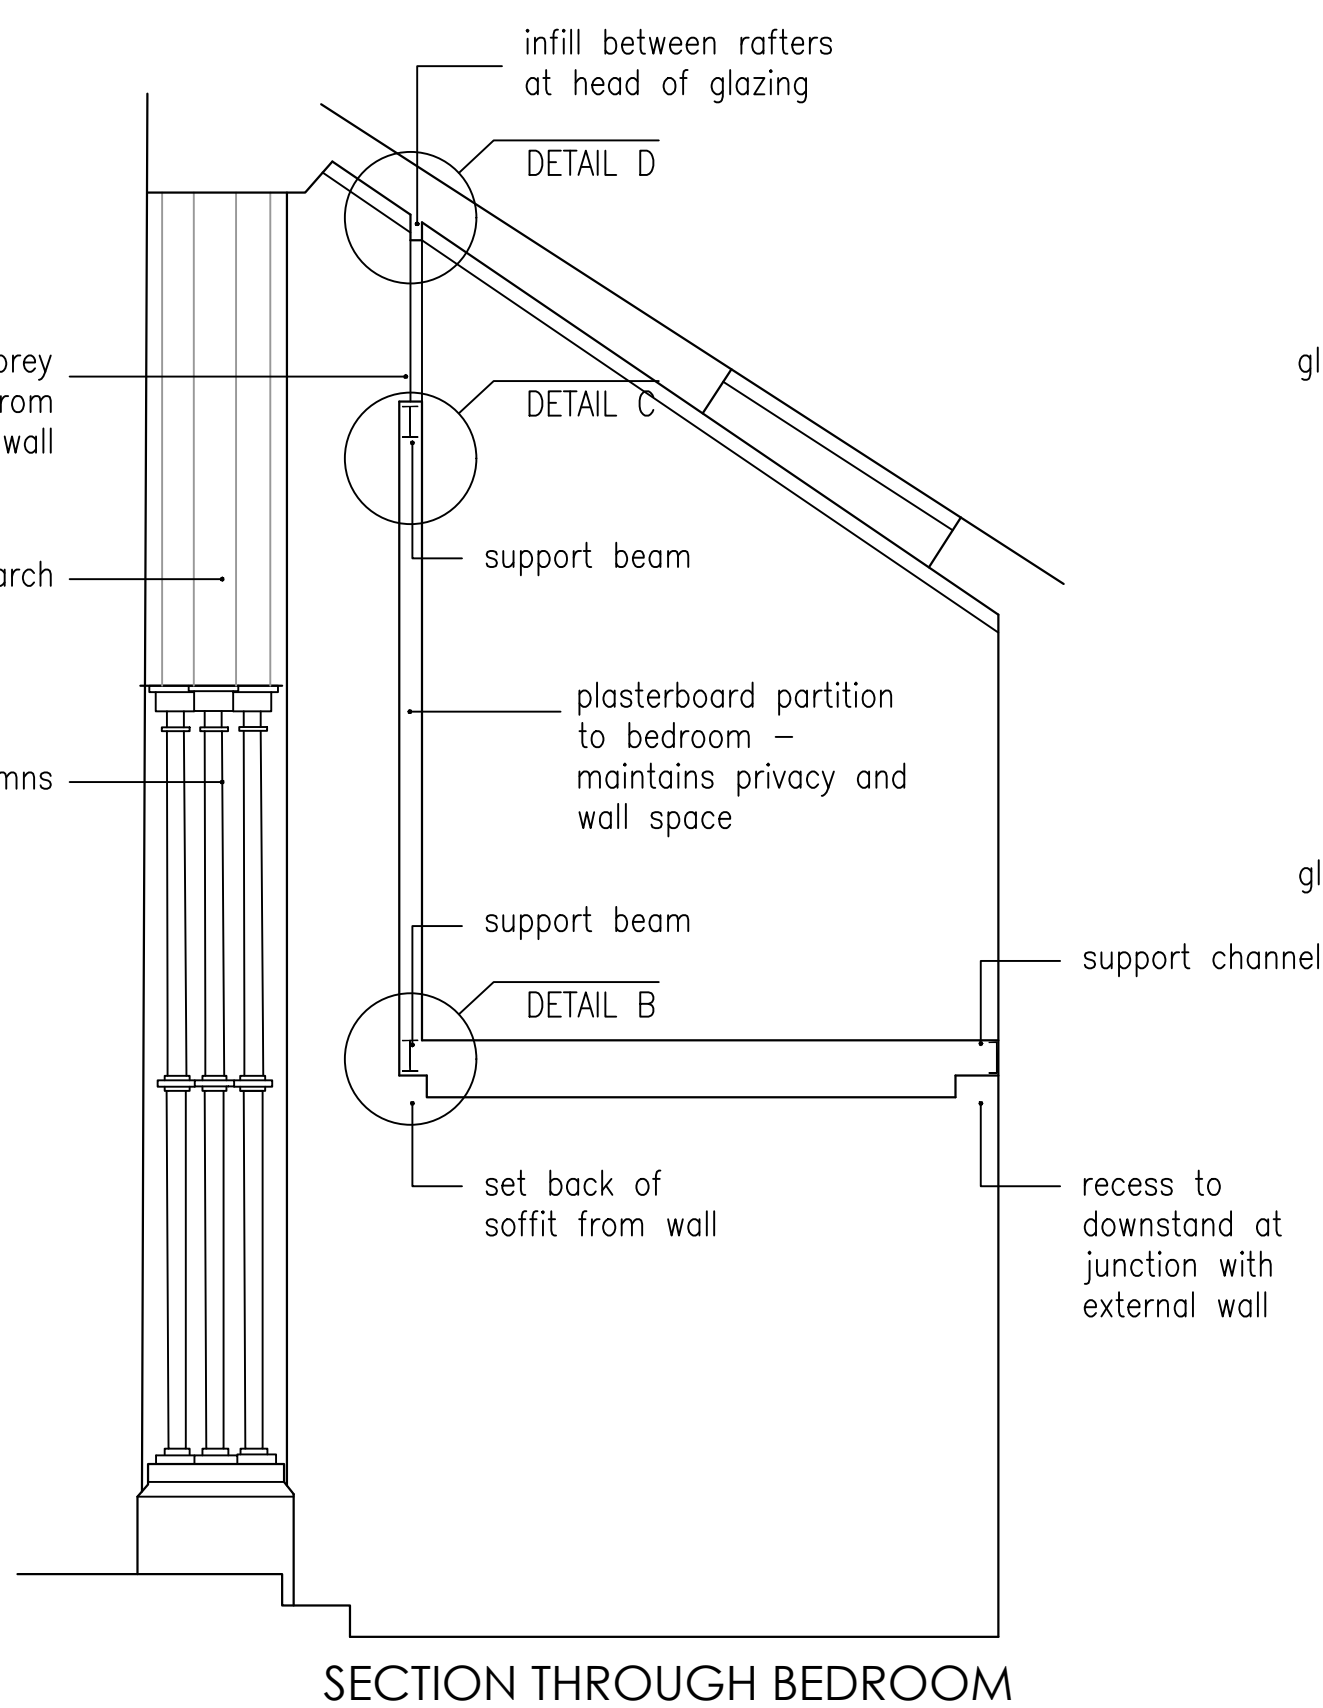
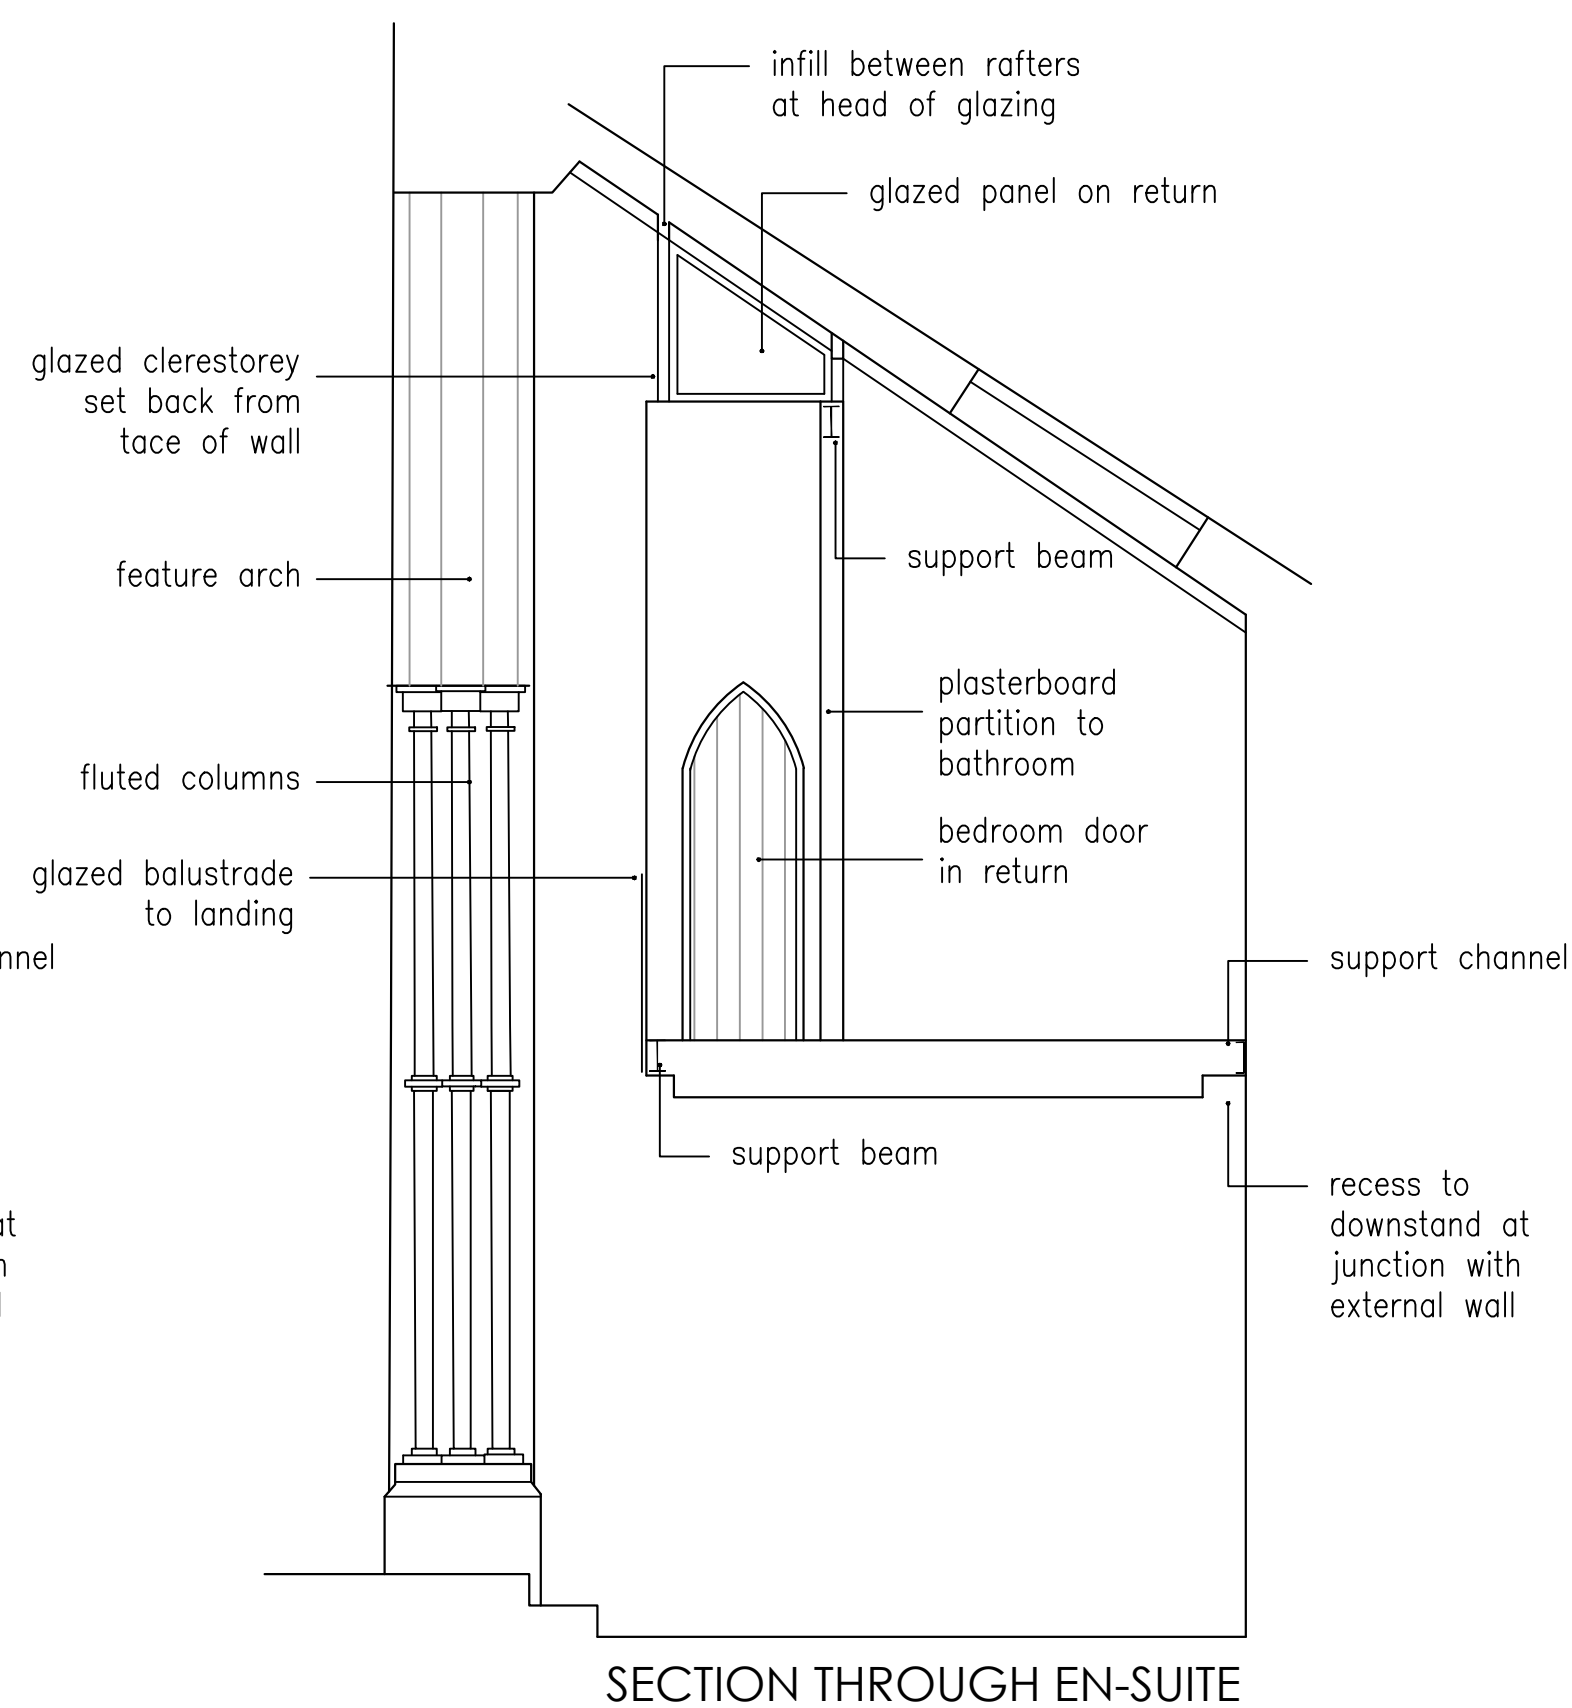


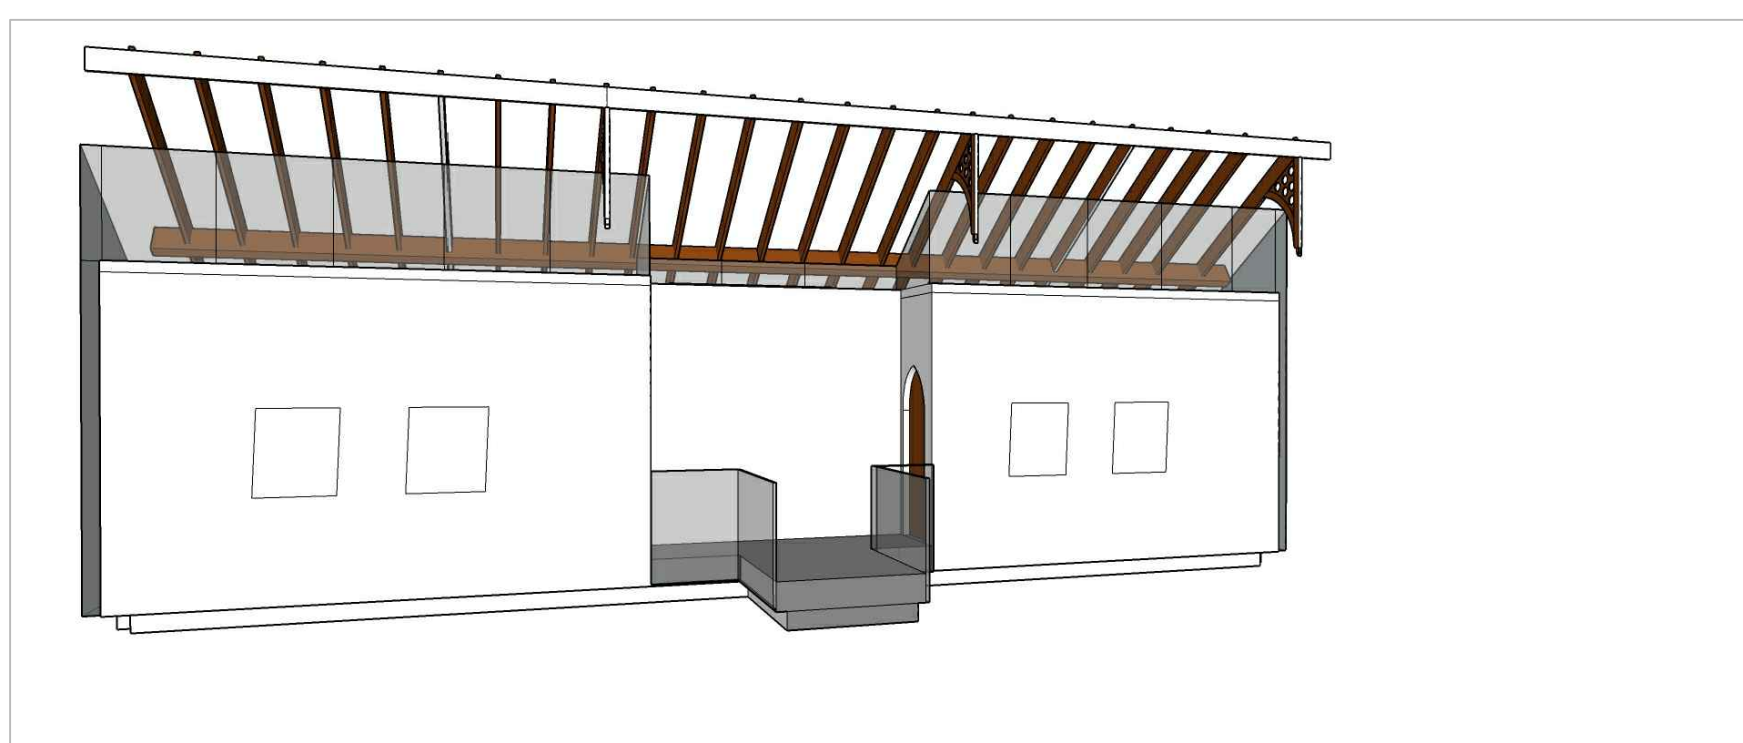

A IMAGES ADDED		11.02.26
revisions		
partition details st marys chapel hulme		
date: december 2022	scale 1:50 @a1	
status: preliminary	dwg. d433/D20 rev A	
DO NOT SCALE - IF DIMENSIONS ARE NOT GIVEN PLEASE ASK		
architectural designworks limited		
designworks	BUILDINGS	SPACES
PLACES		
studio one 17 biggin gardens heywood OL10 2WF t: 0161 332 1943 e: architects@archdesignworks.co.uk		