




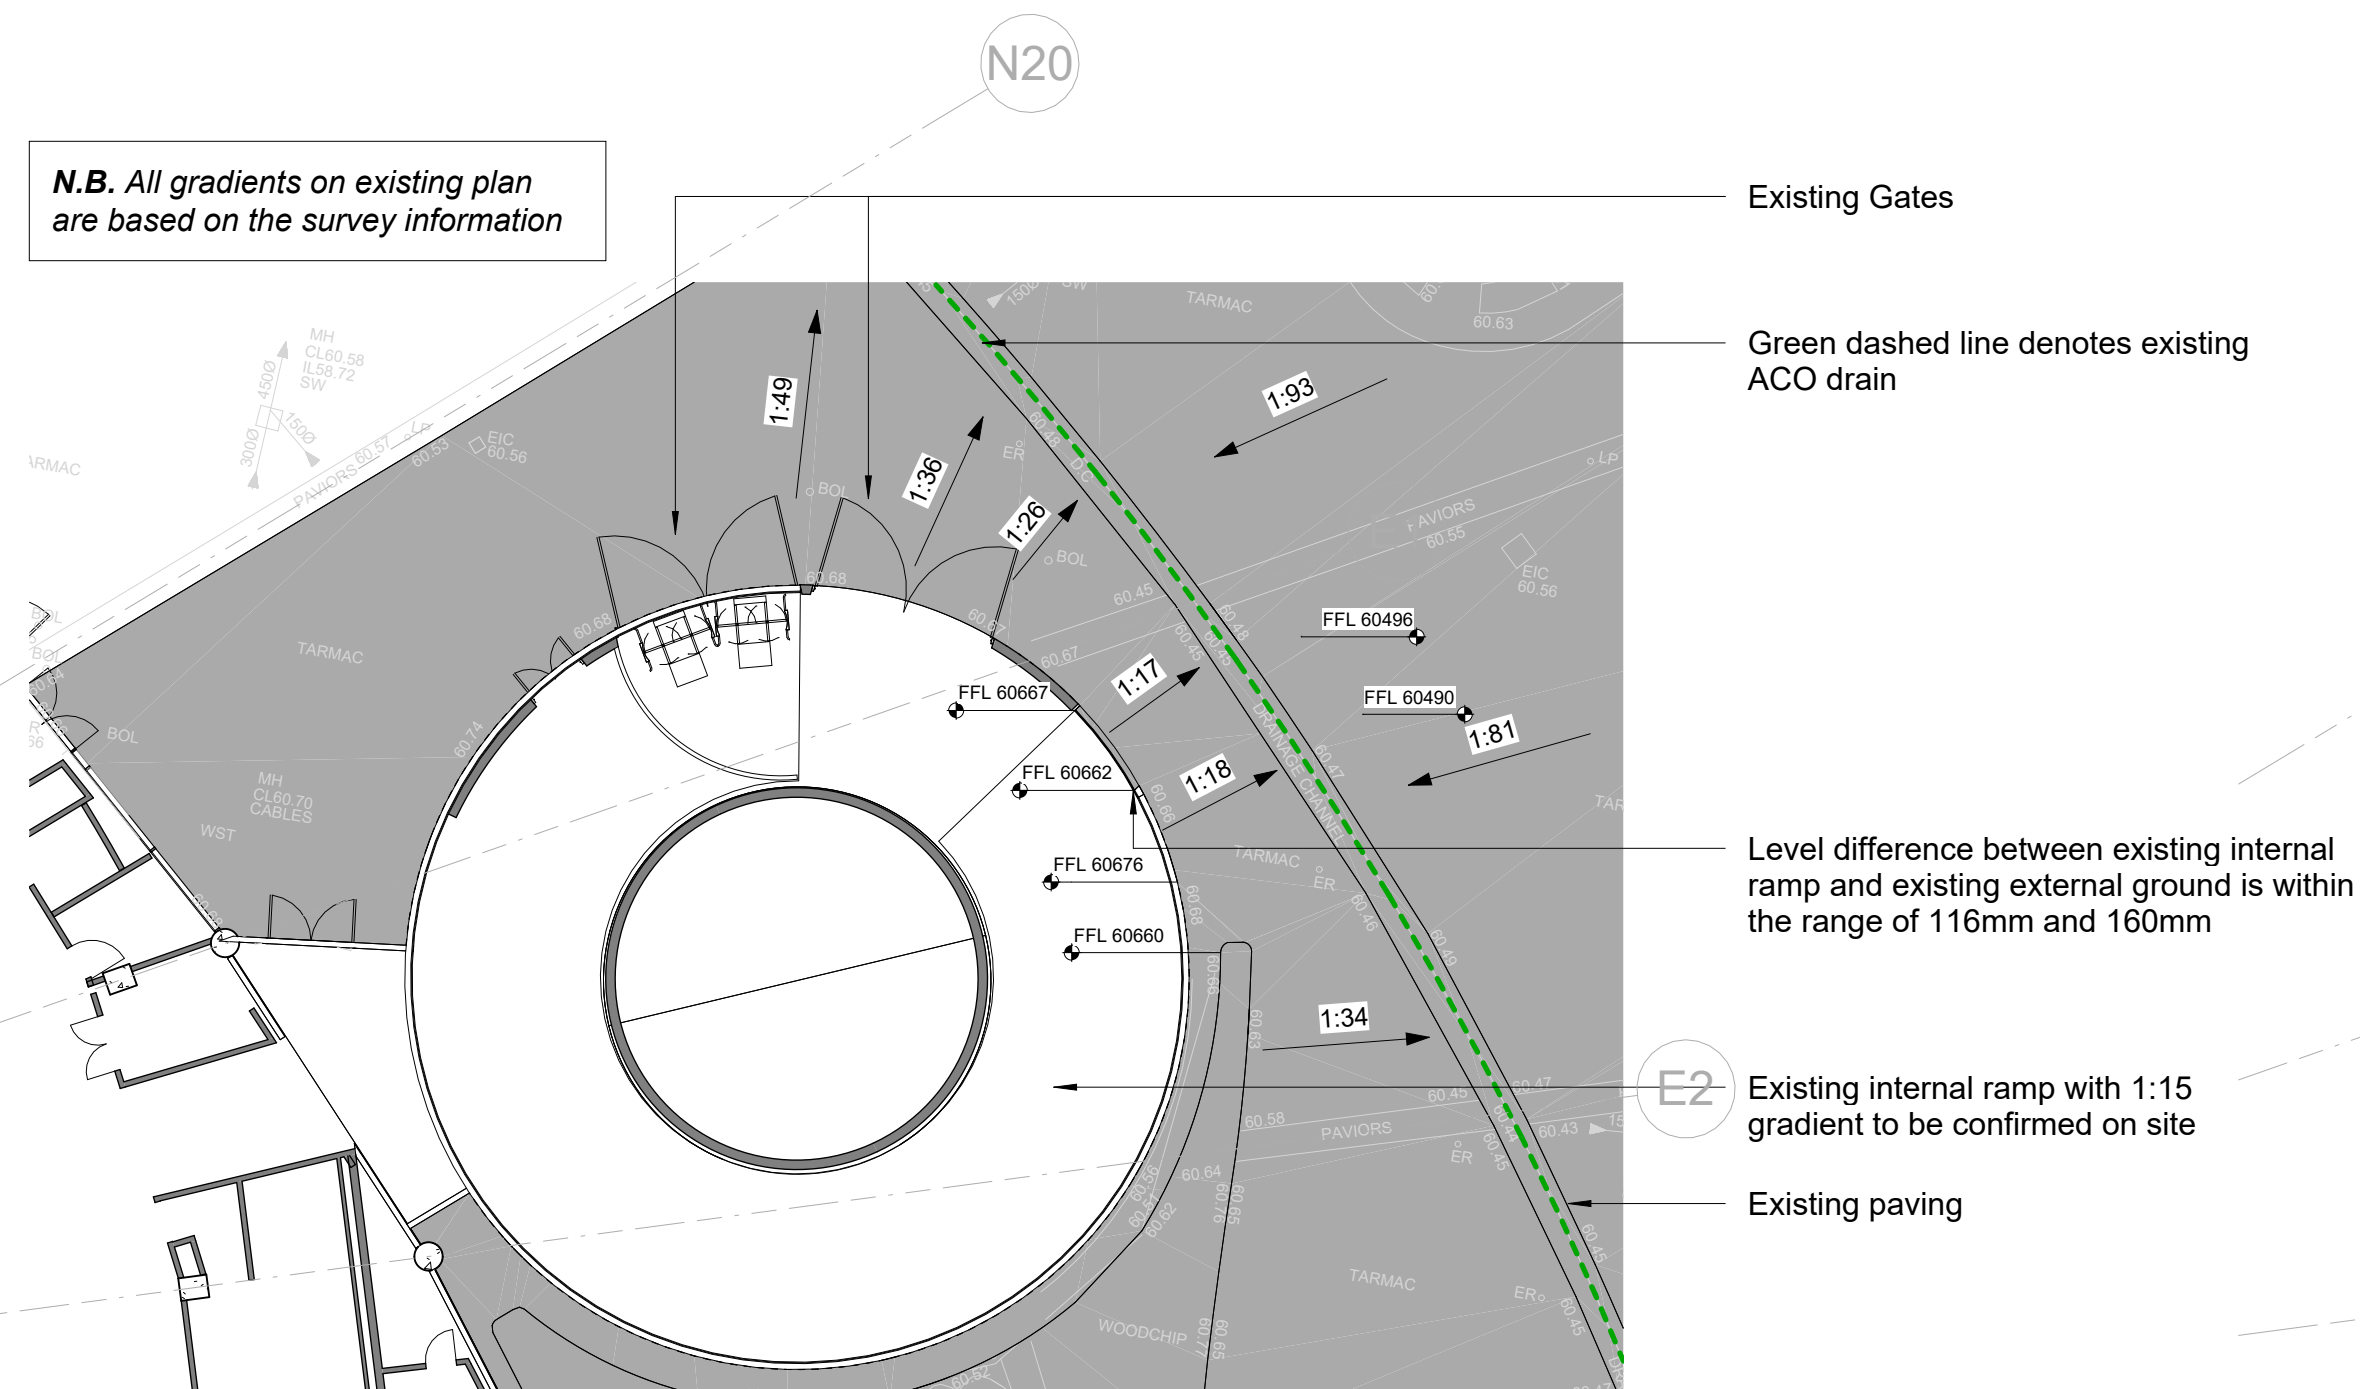


1 EXISTING PLAN - TURRET C
1 : 200

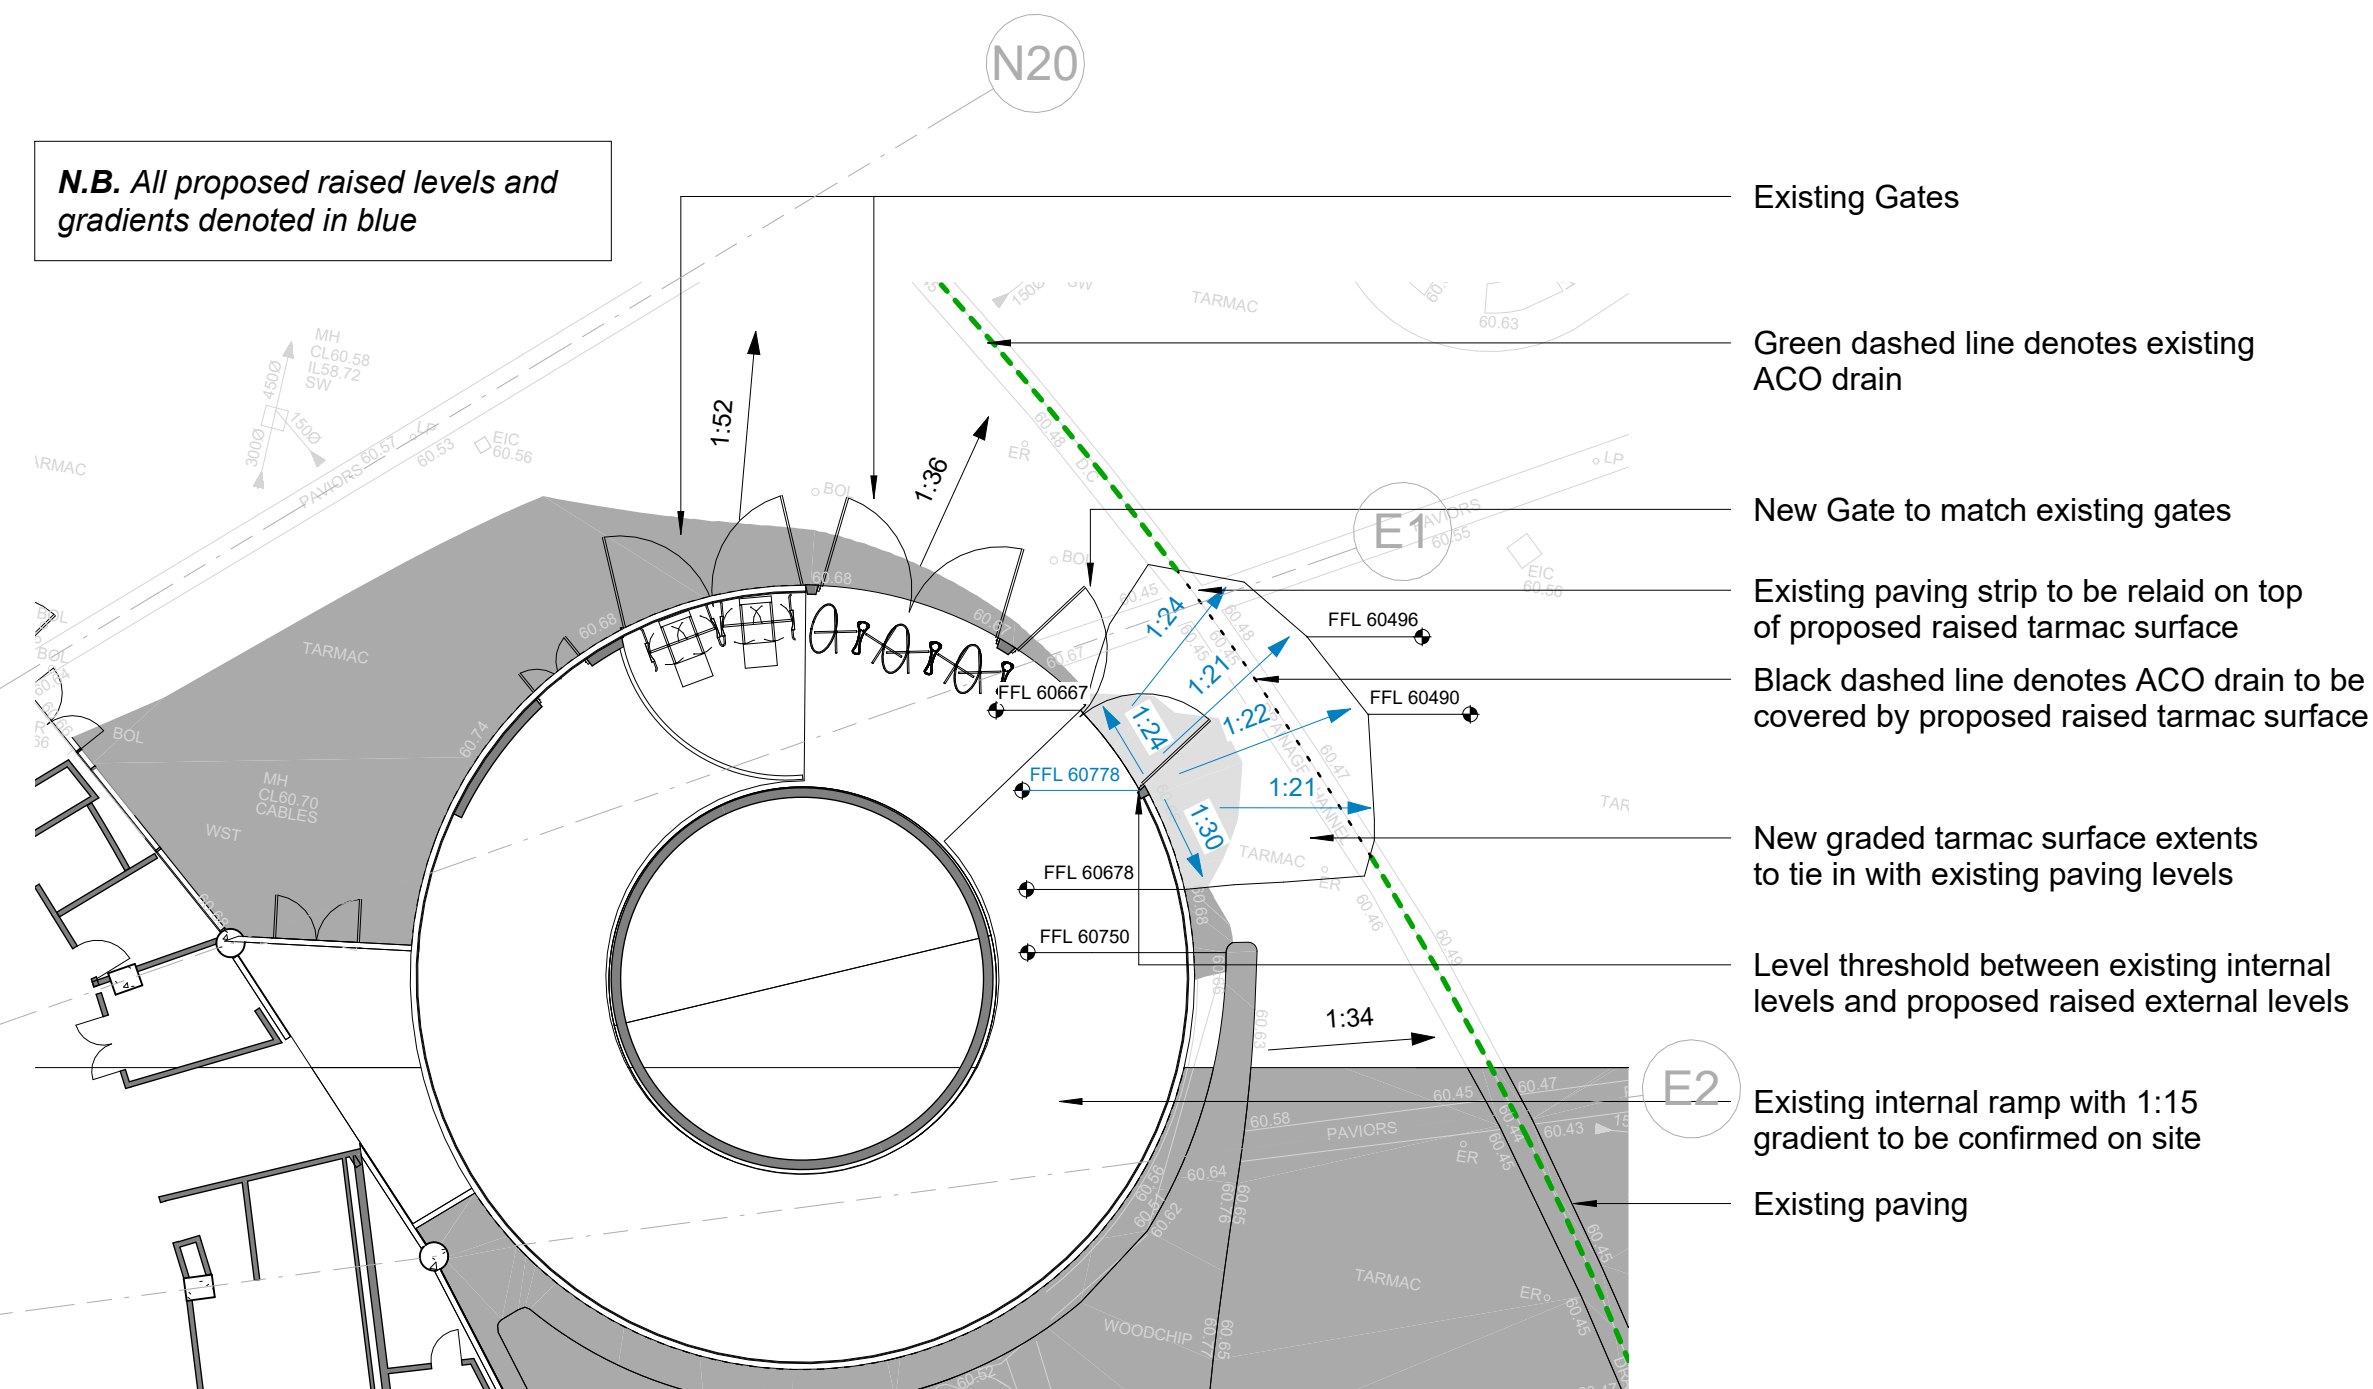

2 PROPOSED PLAN - TURRET C
1 : 200

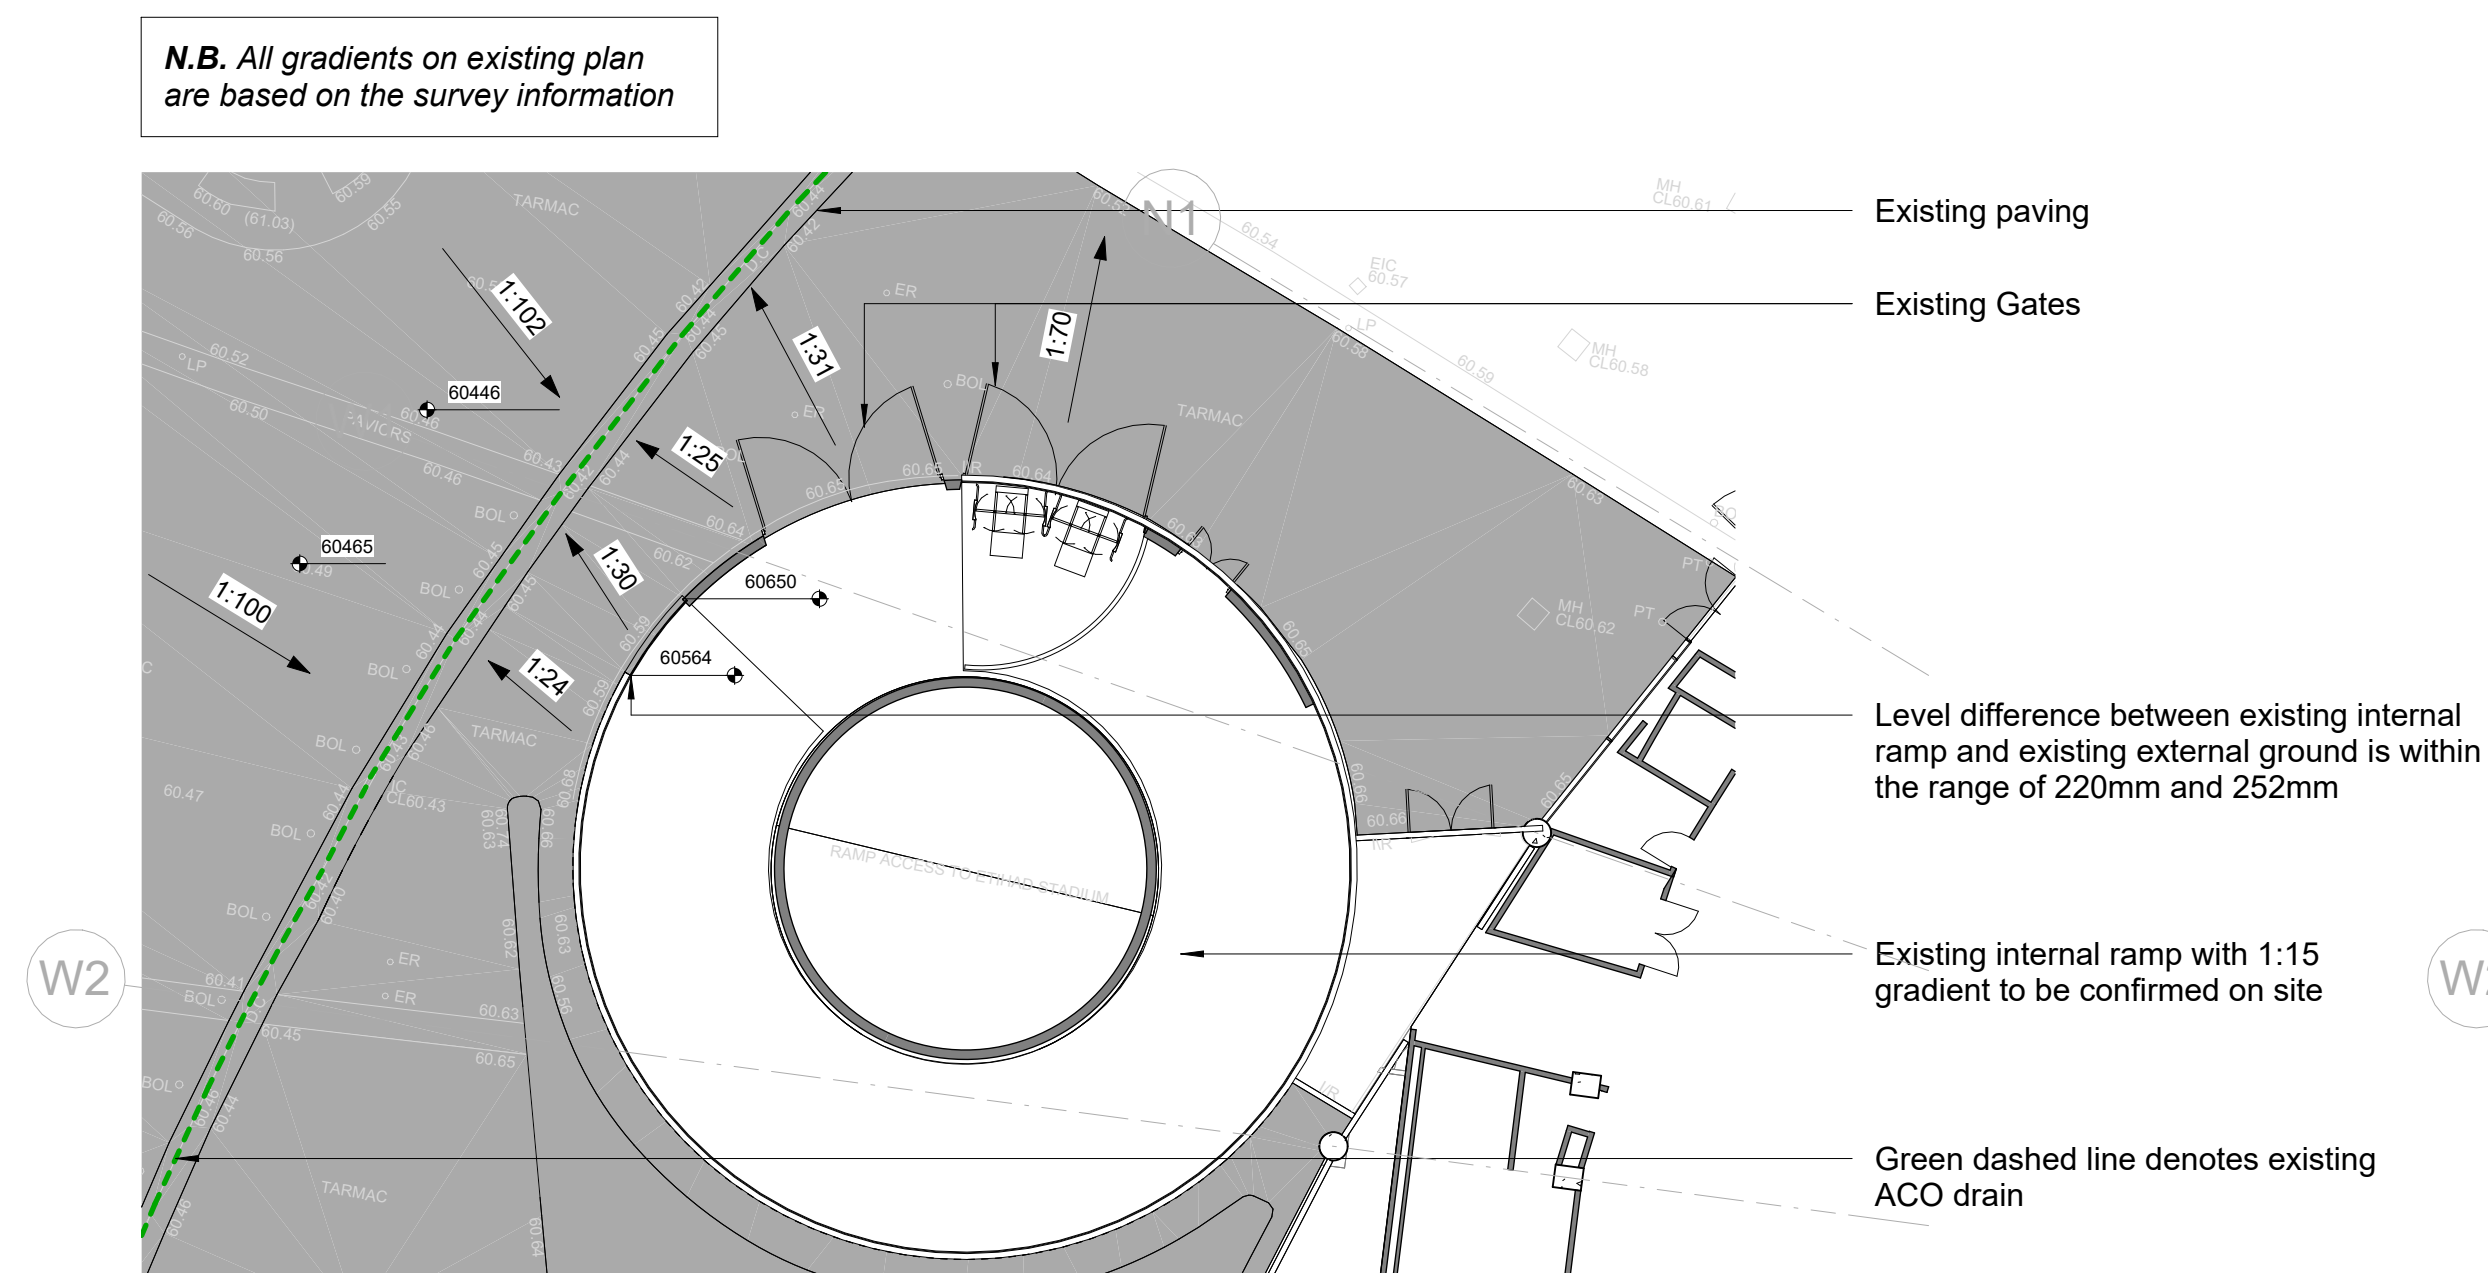


3 EXISTING PLAN - TURRET X
1:200

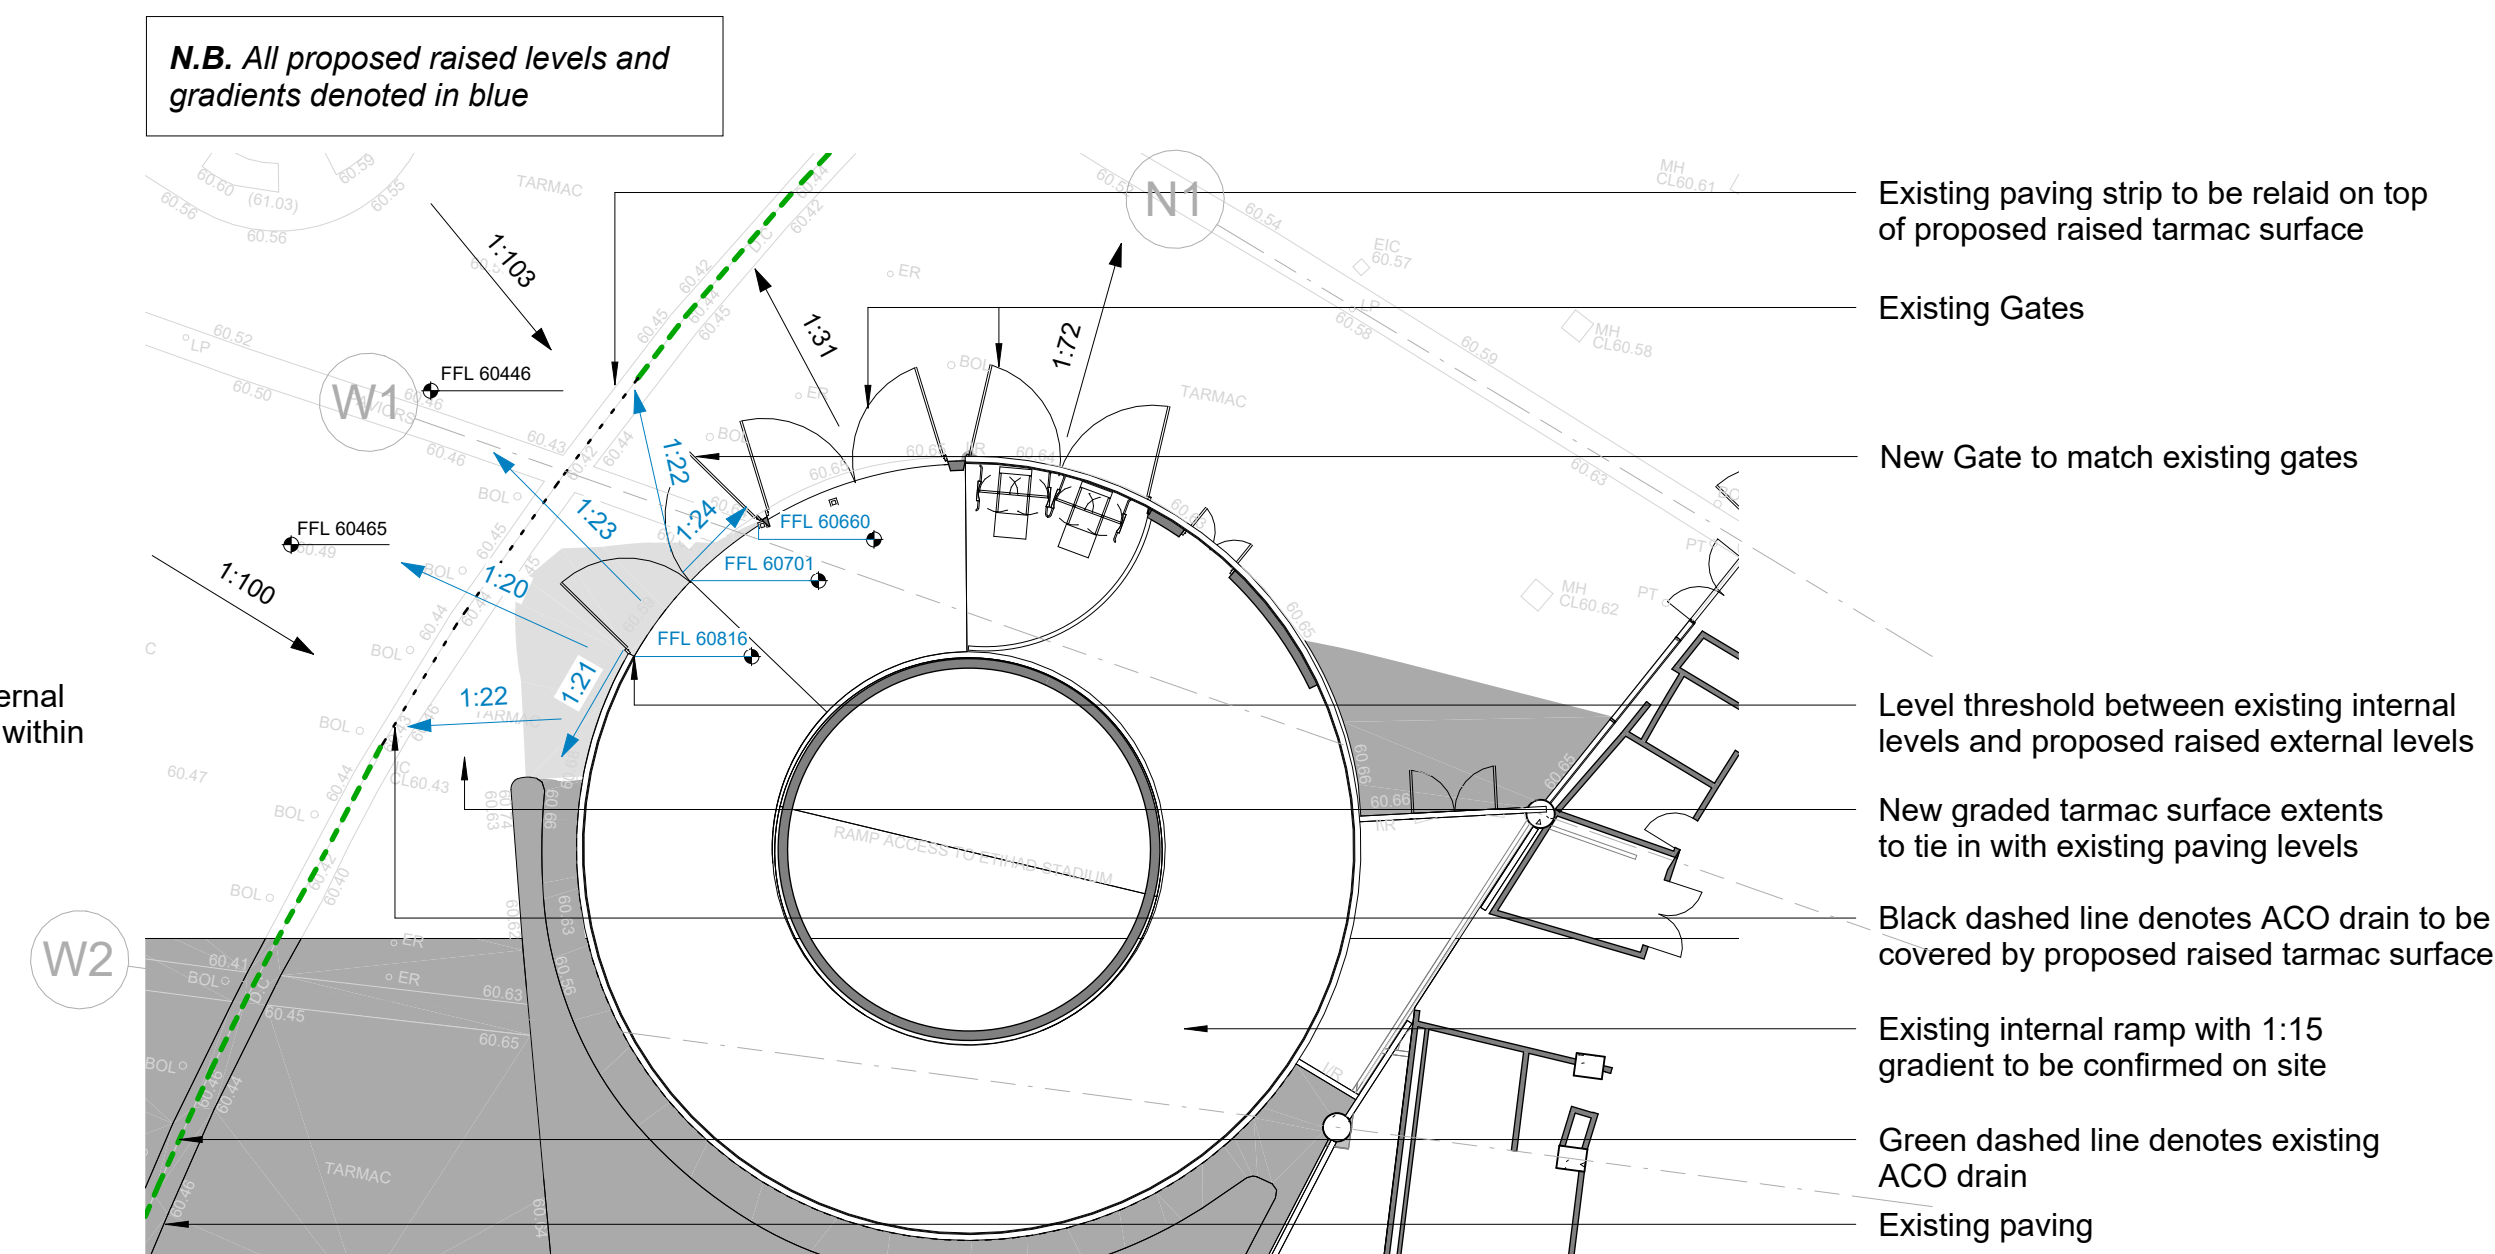

4 PROPOSED PLAN - TURRET X
1:200

[illegible]

KEY PLAN

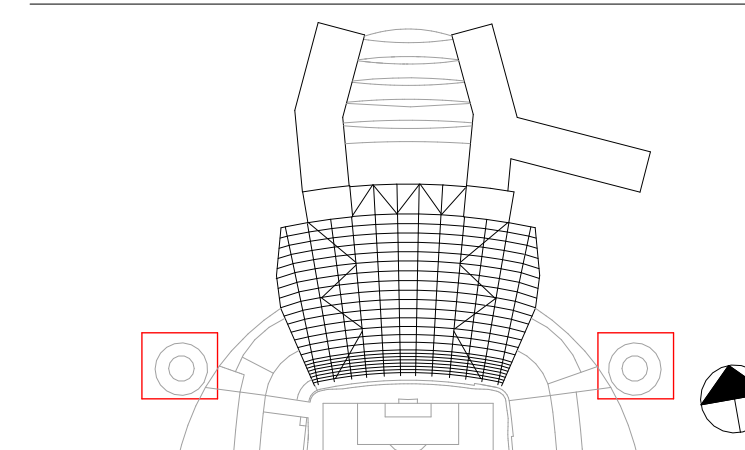

NOTES:

1. ALL EXISTING DIMENSIONS TO BE MEASURED ON SITE.
2. ALL GRADIENTS ON EXISTING PLAN ARE BASED ON THE SURVEY INFORMATION.

CLIENT



© COPYRIGHT. ALL RIGHTS RESERVE

THIS WORK IS COPYRIGHT AND CANNOT BE REPRODUCED OR COPIED IN ANY FORM OR BY ANY OTHER MEANS (GRAPHIC, ELECTRONIC OR MECHANICAL INCLUDING PHOTOCOPIING) WITHOUT THE WRITTEN PERMISSION OF POPULOUS ANY LICENSE, EXPRESS OR IMPLIED, TO USE THIS DOCUMENT FOR ANY PURPOSE WHATSOEVER IS RESTRICTED TO THE TERMS OF THE AGREEMENT OR IMPLIED AGREEMENT BETWEEN POPULOUS AND THE INSTRUCTING PARTY.

USE FIGURED DIMENSIONS IN PREFERENCE TO SCALED. CHECK ALL DIMENSIONS ON SITE BEFORE FABRICATION OR SETTING OUT

ARCHITECT

POPULOUS®

14 BLADES COURT | DEODAR ROAD | LONDON | SW15 2NU | UNITED KINGDOM
TELEPHONE +44 (0)20 8874 7666 FACSIMILE +44 (0)20 8874 7470
ALL PRODUCTION & INTELLECTUAL PROPERTY RIGHTS RESERVED © POPULOUS 2009

PROJECT NAME

MCFC - NORTH EXPANSION

DRAWING TITLE

SIW - TURRET ACCESS GRADING LANDSCAPE

STATUS		RIBA STAGE			PROJECT NO.		
A5		5			4348		
DATE			SCALE			SIZE	
03/08/23			1 : 200			A1	
DRAWN		CHECKED		APPROVED			
SA		JW		MT			
PROJECT	ORIGIN	ZONE	LEVEL	TYPE	ROLE	DRAWING	REV
NSE-POP-ZZ-ZZ-DP- L - 000621							CO