

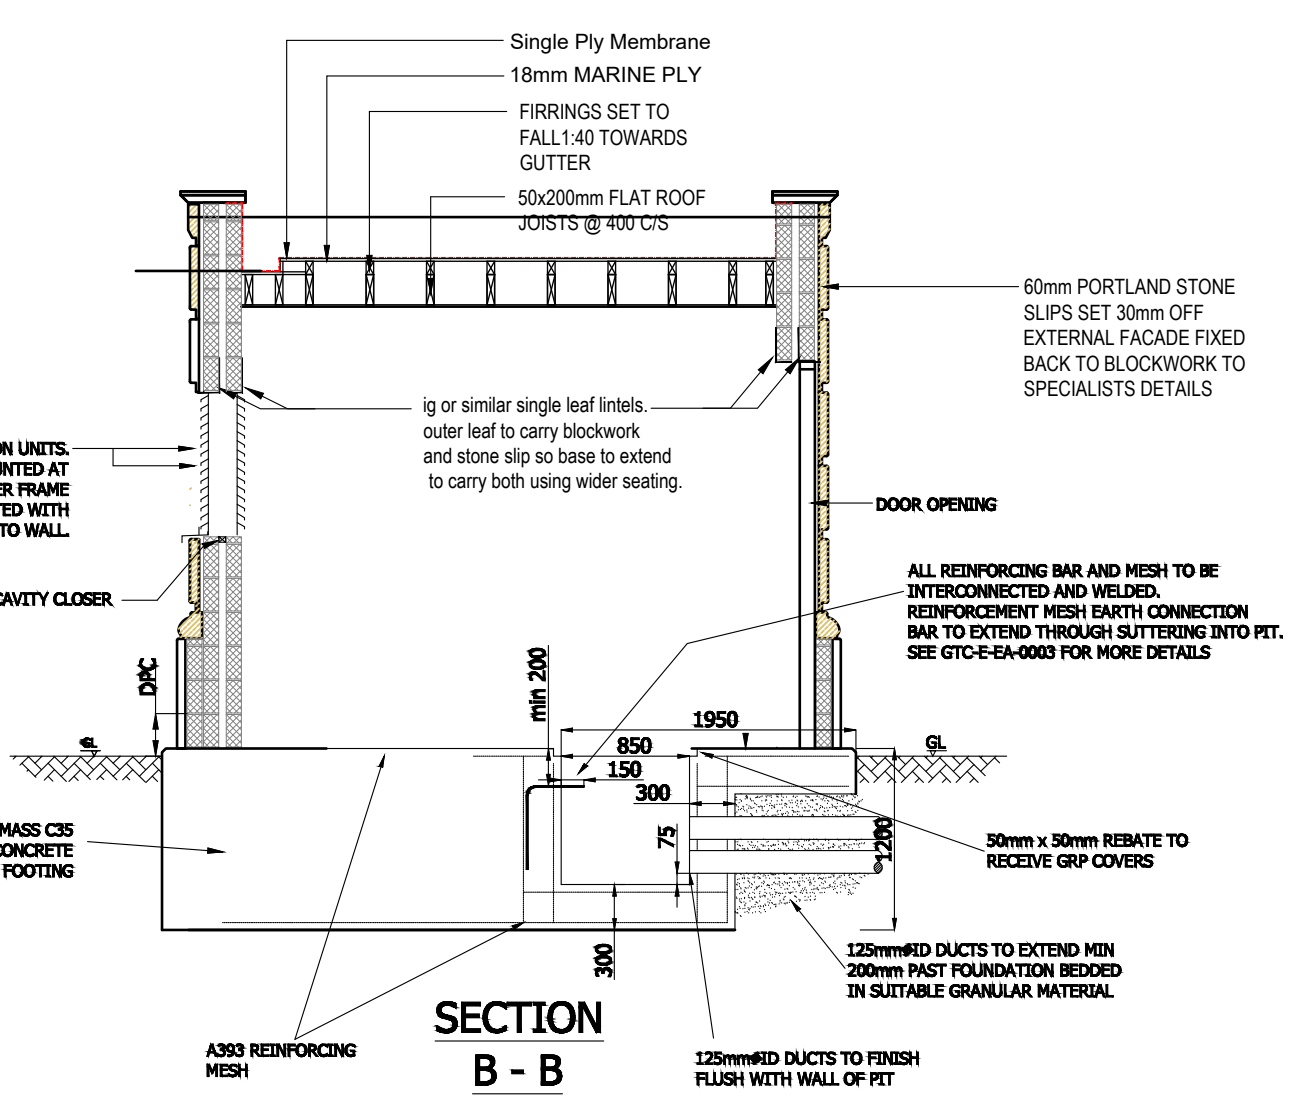
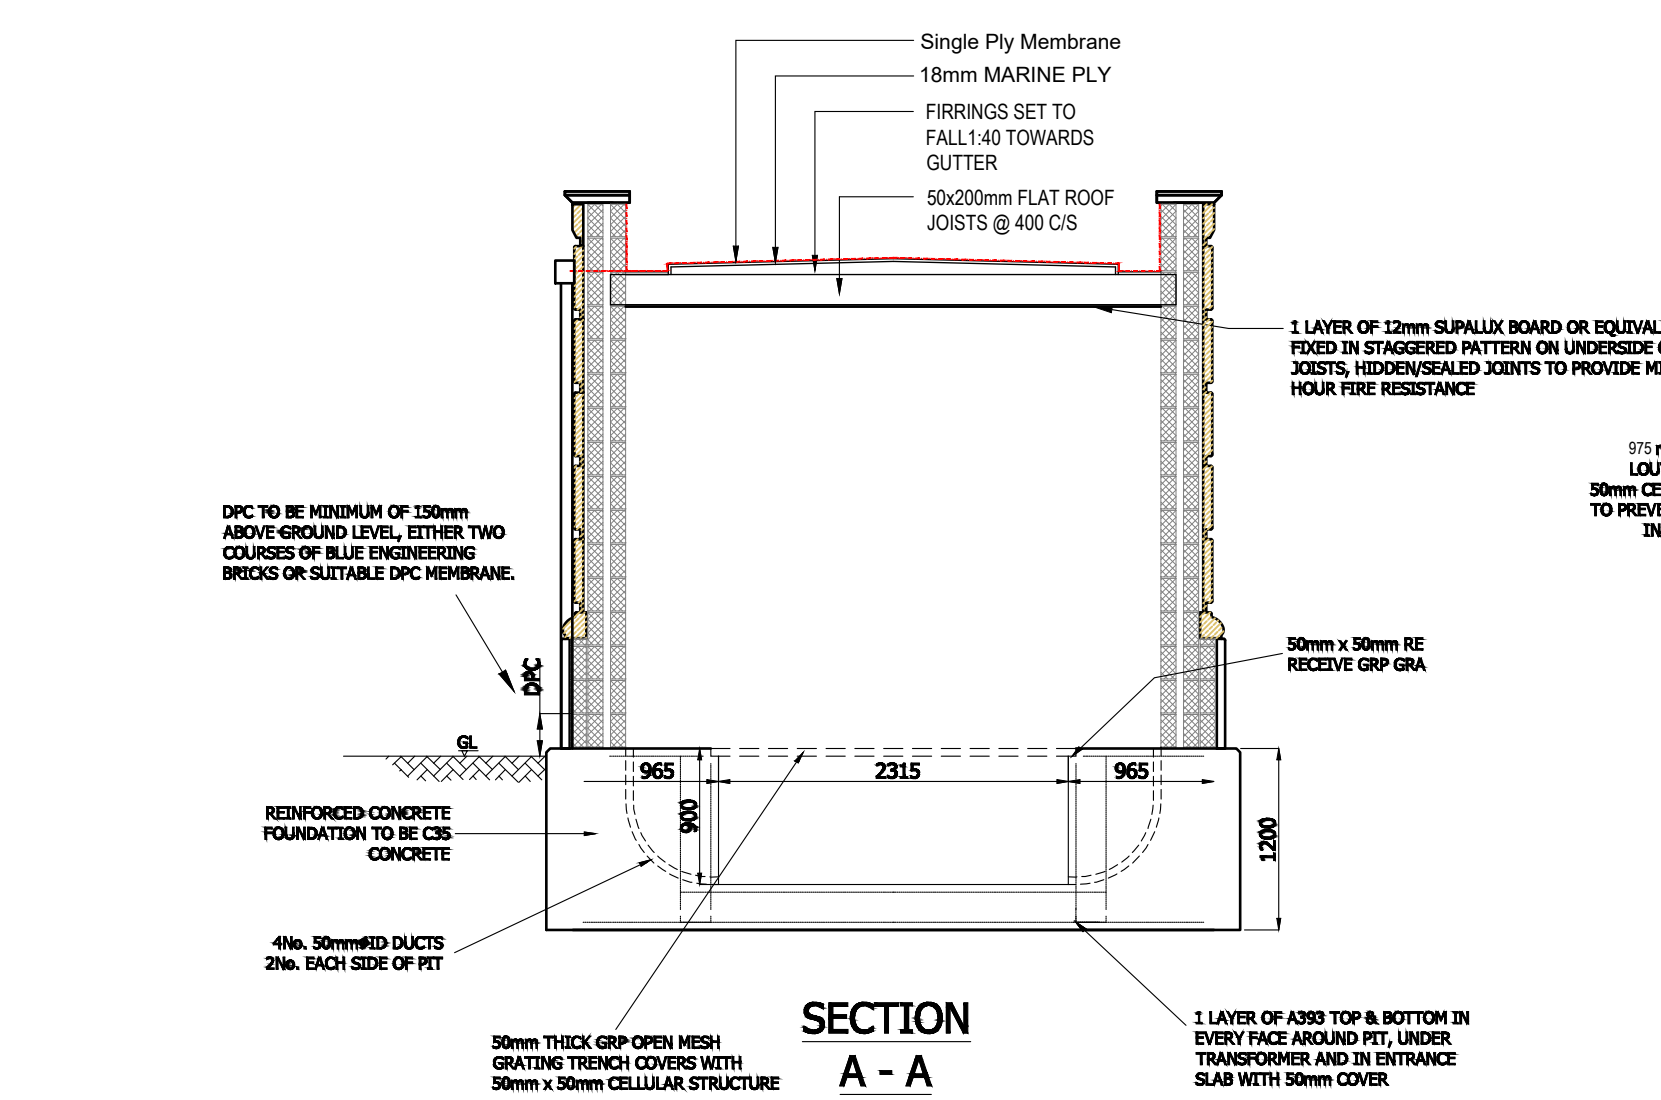
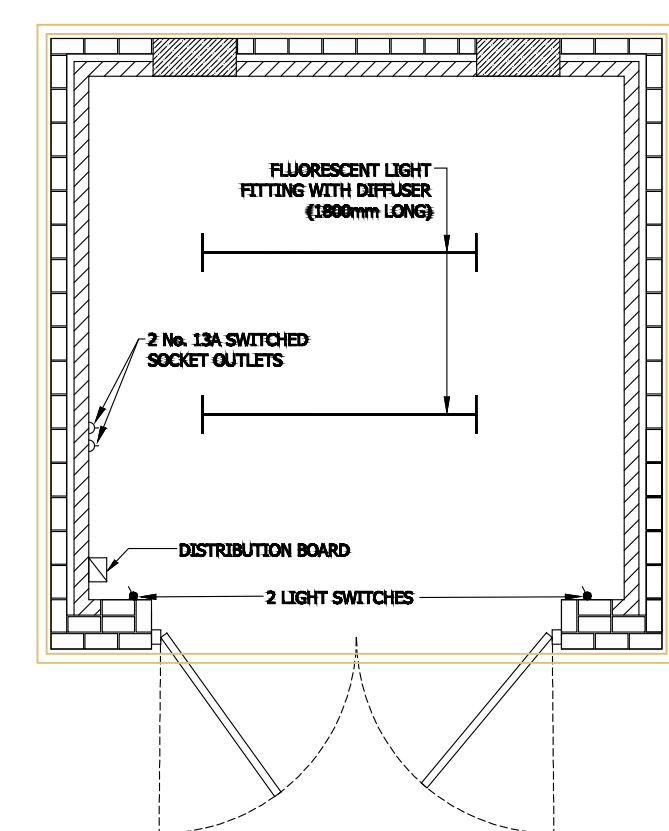
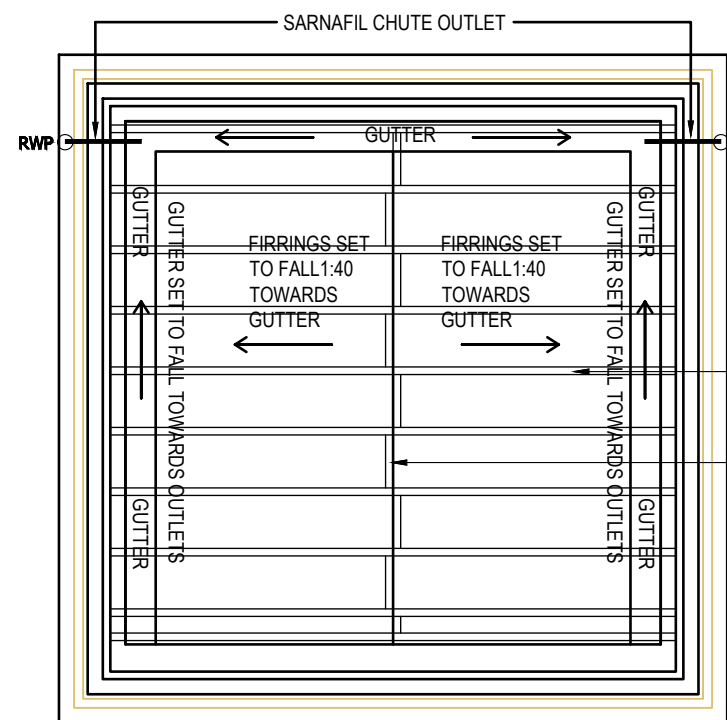


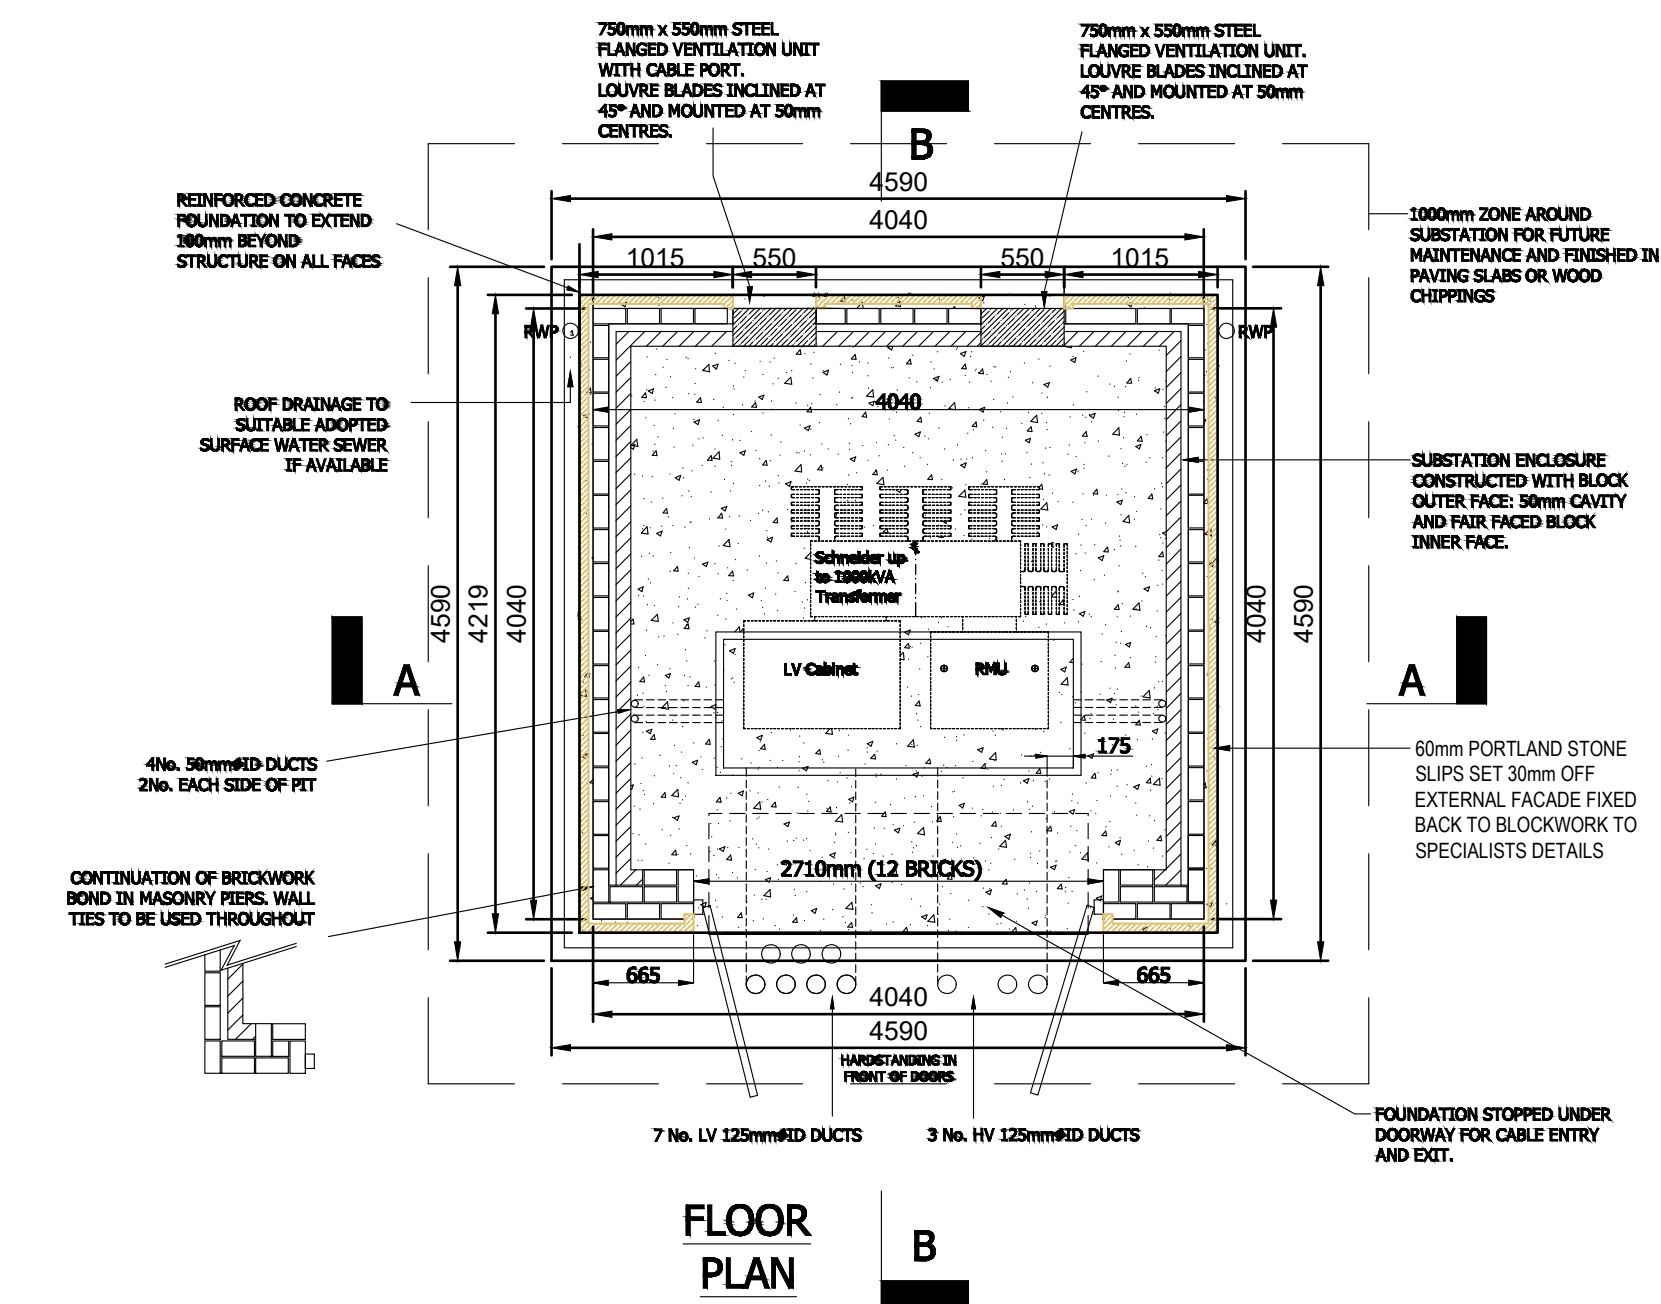

NOTES

ALL DIMENSIONS TO BE CHECKED ON SITE PRIOR TO ANY MANUFACTURING OR FABRICATION AND ANY ANOMALIES TO BE BROUGHT TO THE ATTENTION OF THE ARCHITECT.

MATERIAL PALETTE

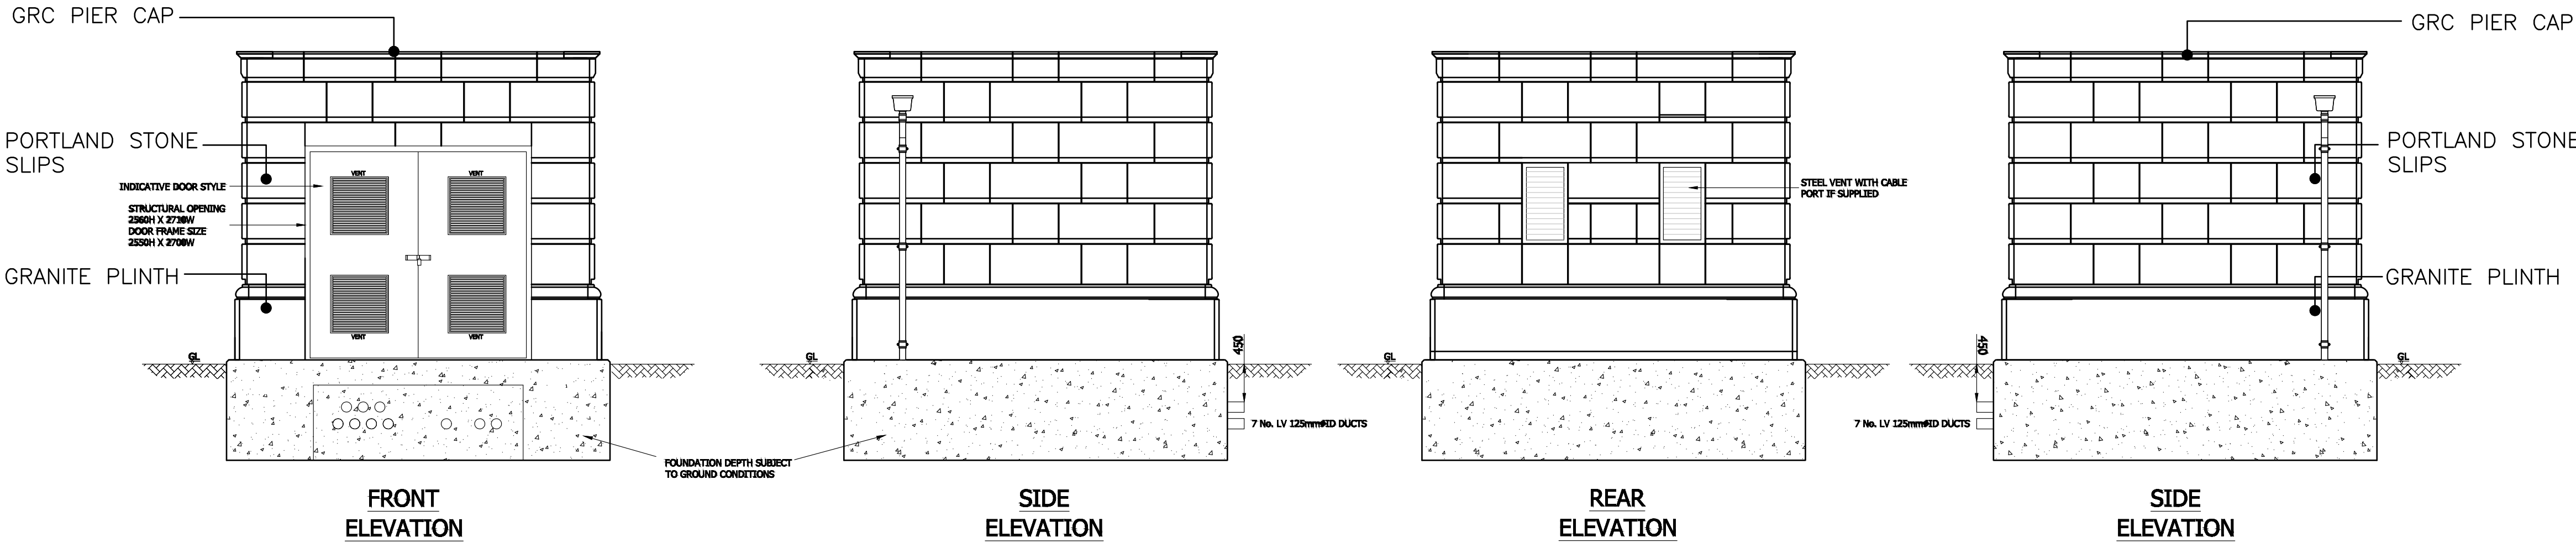

STEEL DOORS - RAL 7016

H	DRAWING UPDATED	SM	27.02.2023
F	DRAWING UPDATED	SM	27.01.2023
E	DRAWING UPDATED	SM	05.10.2022
D	DRAWING UPDATED	SM	21.09.2022
C	DRAWING UPDATED	SM	09.09.2022
B	MATERIALS ADDED	SM	23.08.2022
A	FIRST ISSUE	SM	22.06.2022

REV	AMENDMENTS	BY	DATE
PROJECT	PROPOSED RESIDENTIAL DEVELOPMENT BARCLAY HOUSE WHITWORTH STREET WEST		
CLIENT	MR KA FAN		
DRAWING TITLE	PROPOSED SUBSTATION DRAWING		
DRAWN	S MCKIERNAN	DATE	22.06.2022
CHECKED		SCALE	1/50 (A1)
APPROVED			



JOB No.	DRG No.	REVISION
12982	M22	H

PLANNING ISSUE

SUBJECT TO LOCAL AUTHORITY APPROVAL

