


SCALE: 1 : 100

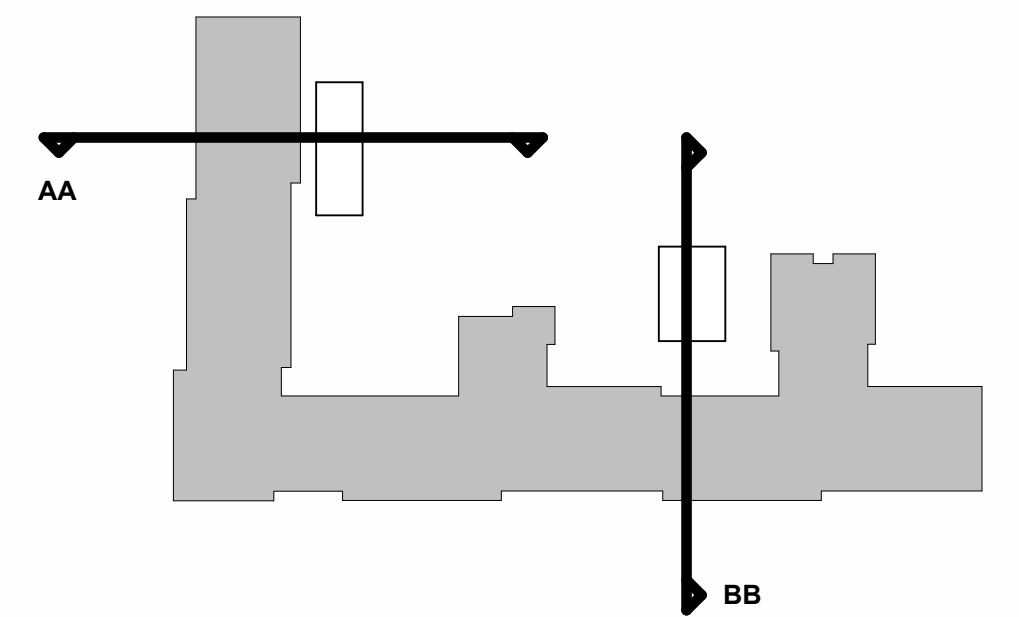

Section Key Plan



SCALE: 1 : 100

Constructors must only work to figured dimensions which are to be checked on site. Do not scale from hard copy drawings.

[illegible][illegible]

Percy House, 8th Floor Percy Street,
Newcastle NE1 4PW
England, UK
norrr.com

Project SPINNAKER ESTATES		Drawing Title GA SECTIONS AA
Project Ropemaker Court		
Drawn RL	Date 13/03/2026	Sheet Status S4 - FOR APPROVAL
Checked JF	Date 13/03/2026	Project No. RZ3025-0074
Scale As indicated @ A1		Drawing No. RMCT-NOR-XX-ZZ-DR-A-00201
		Rev. P02