



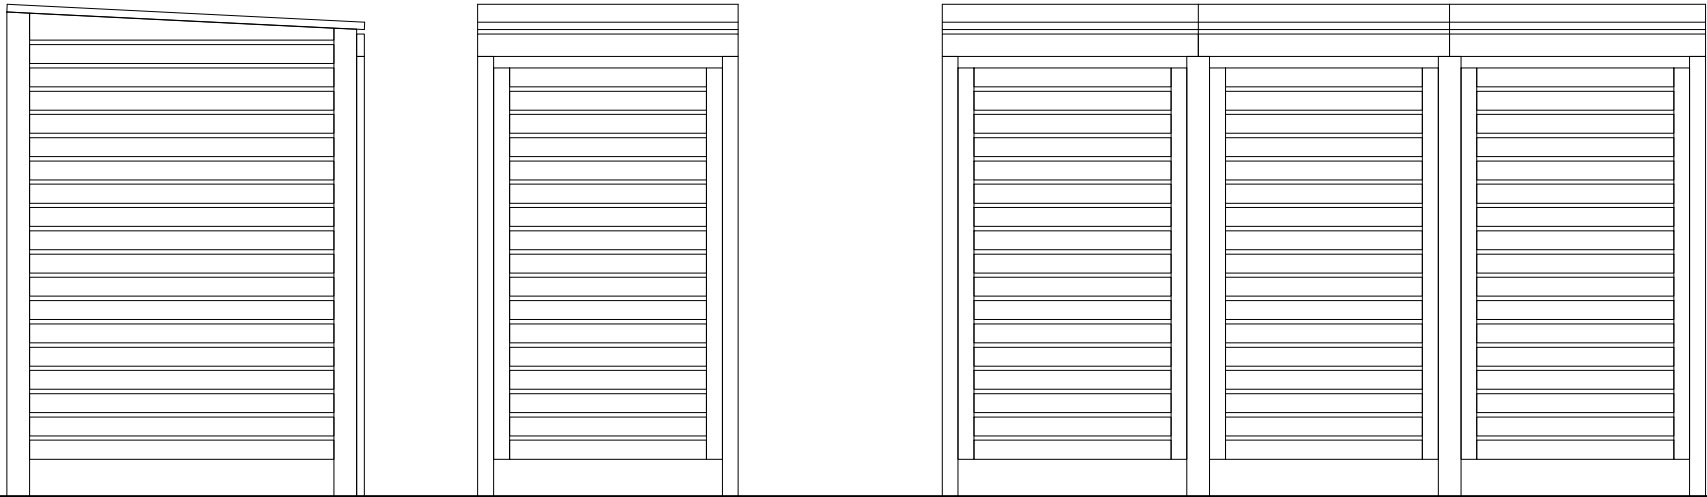

Refuse Store Specification enclosed  
within supporting Condition  
Statement and available at:  
<https://www.summergardenbuildings.co.uk/products/garden-sheds/wheelie-bin-store-33008151.html>

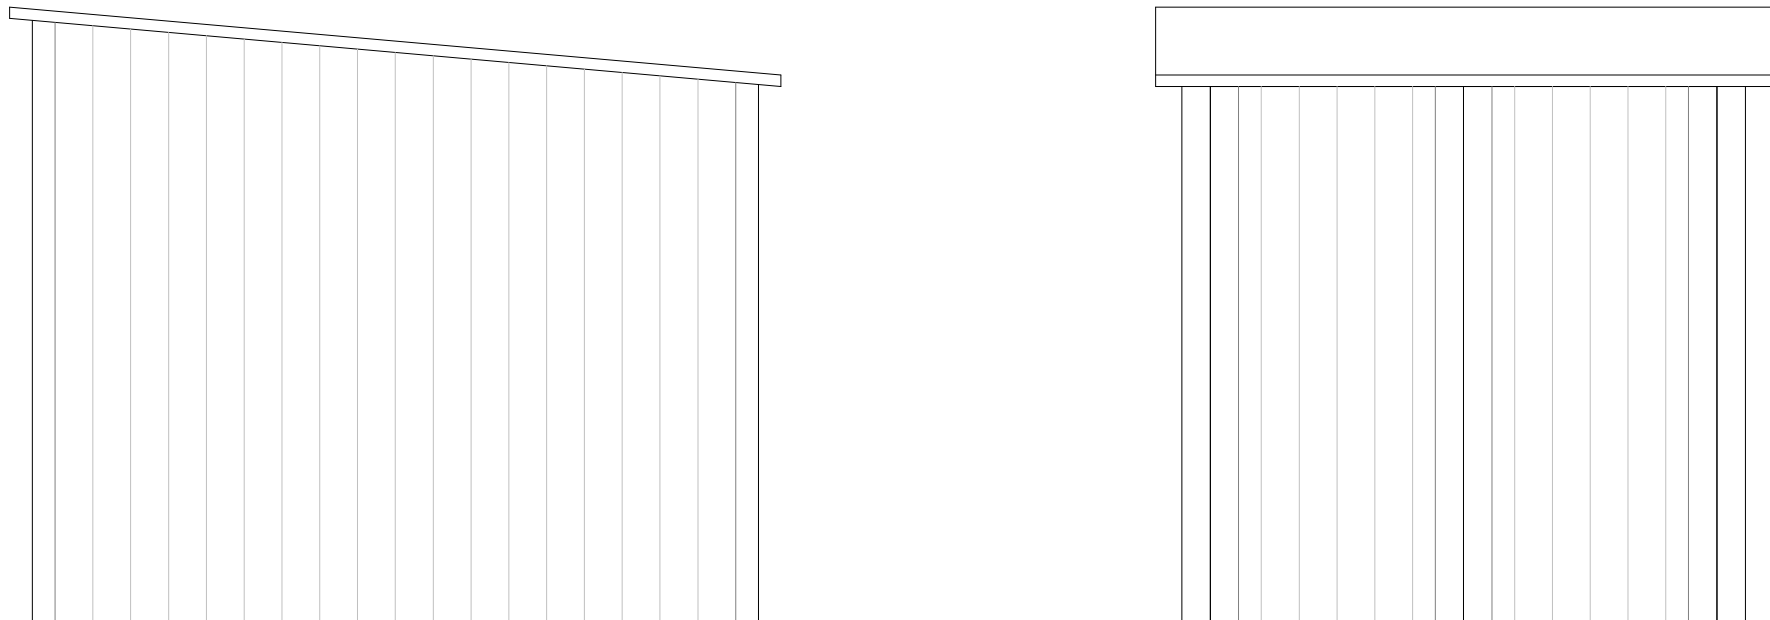

Bike Store Specification enclosed  
within supporting Condition Statement  
and available at:  
<https://www.summergardenbuildings.co.uk/products/garden-sheds/metal-bike-store-shed-30008426.html>

|               |  |   |                        |         |         |      |   |   |   |   |               |  |
|---------------|--|---|------------------------|---------|---------|------|---|---|---|---|---------------|--|
|               |  | <table><tr><td>REVISION / DESCRIPTION</td><td>DRAWN</td><td>CHECKED</td><td>DATE</td></tr><tr><td>-</td><td>-</td><td>-</td><td>-</td></tr></table> | REVISION / DESCRIPTION | DRAWN   | CHECKED | DATE | - | - | - | - | PROJECT TITLE |  |
|               |  | REVISION / DESCRIPTION   | DRAWN                  | CHECKED | DATE    |      |   |   |   |   |               |  |
|               |  | -   | -                      | -       | -       |      |   |   |   |   |               |  |
|               |  | PROJECT NUMBER   |                        |         |         |      |   |   |   |   |               |  |
| DRAWING TITLE |  | SCALE<br>1:20 @A2   |                        |         |         |      |   |   |   |   |               |  |
|               |  | DATE   |                        |         |         |      |   |   |   |   |               |  |
| DRAWING No.   |  | REVISION   |                        |         |         |      |   |   |   |   |               |  |