



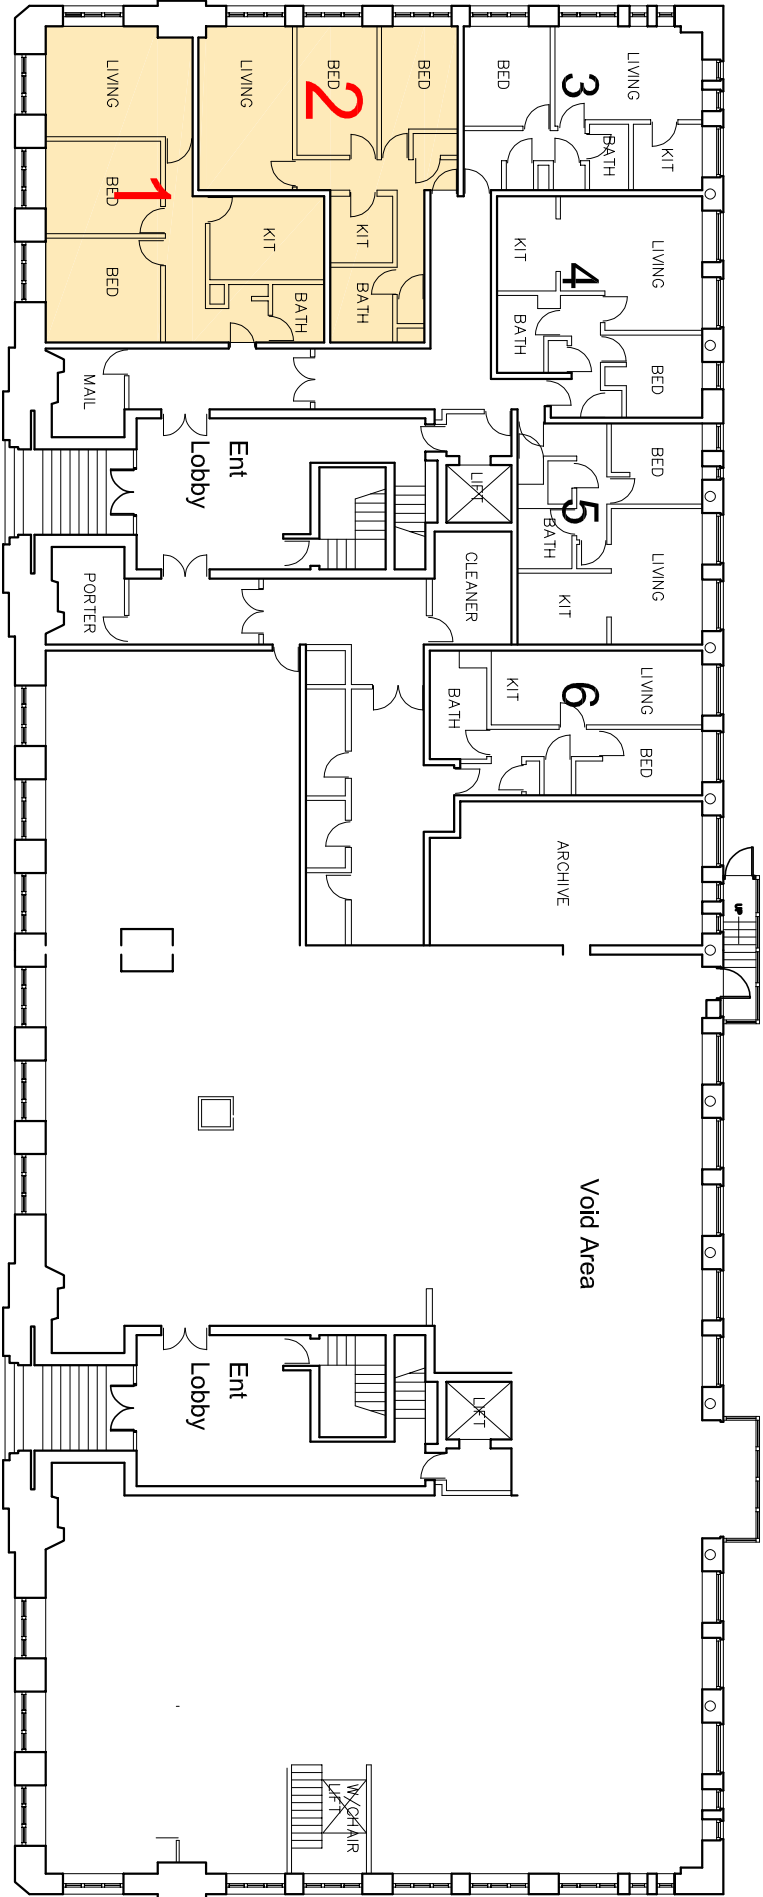

GROUND FLOOR

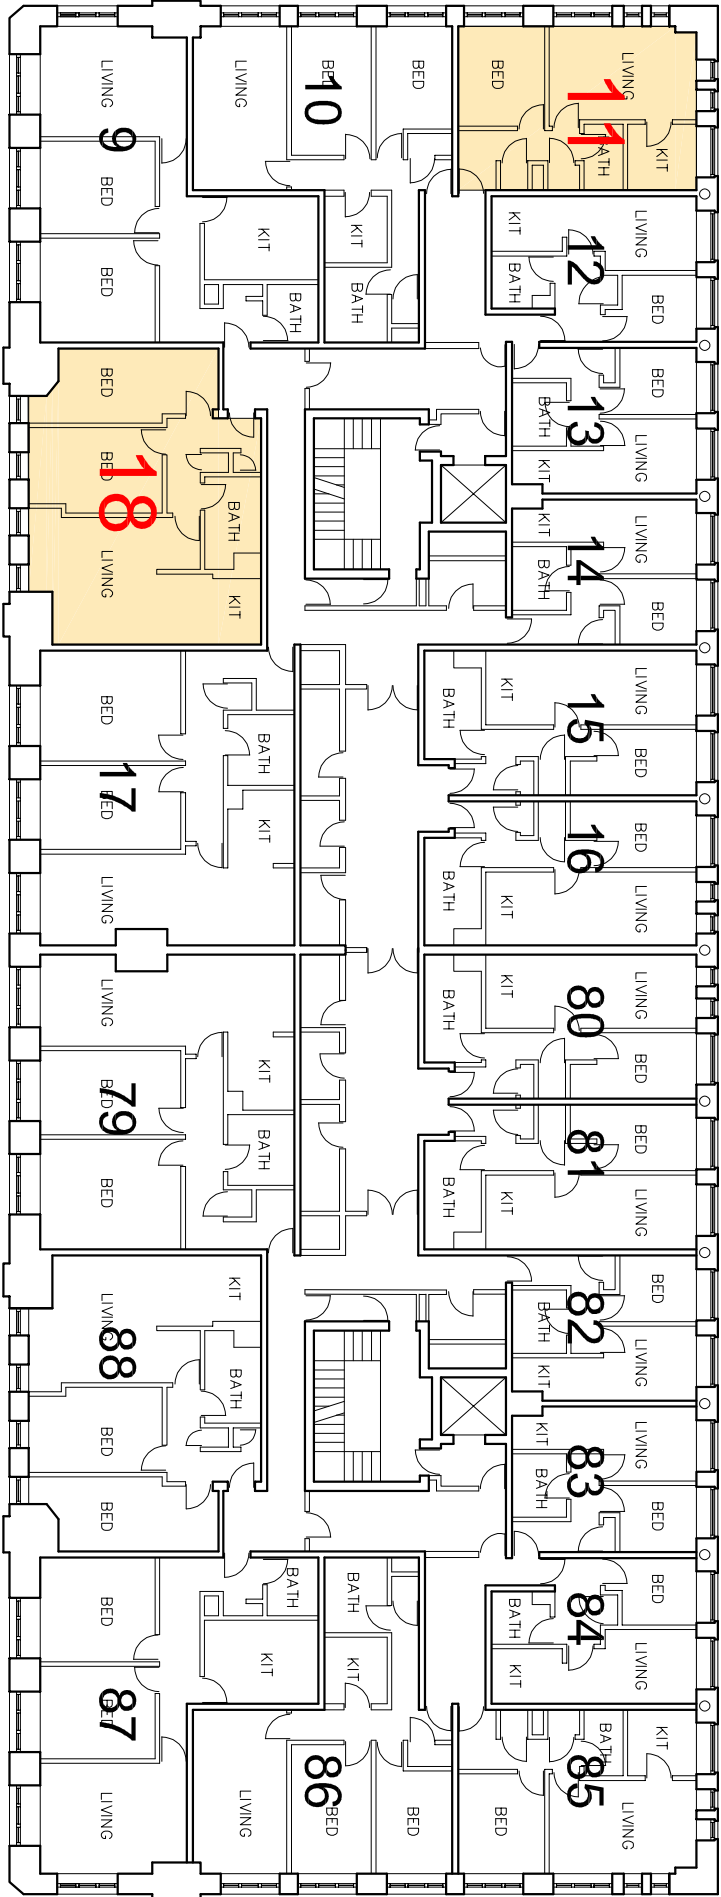

1st FLOOR

NOTES

A3

PLANS DRAWN FROM RECORD DRAWINGS
NOT FROM SURVEY
DO NOT SCALE

rev	date	by	description
-----	------	----	-------------

contract
NEW SECONDARY GLAZING
INDIA HOUSE
WHITWORTH STREET
MANCHESTER

client

THE GUINNESS PARTNERSHIP

dwg no.	7604/ 01	rev.	date
scales	1/ 250 @ A3	drawn	checked
		RW	

subject
GROUND AND FIRST FLOOR
EXISTING PLANS

Warburton
a s s o c i a t e s
Chartered Architects



The Old Police Station, 62 Chapel Street, MANCHESTER M3 7AA
Tel: 0161 833 9345 Fax: 0161 831 7584 mail@warburtonassociates.com