
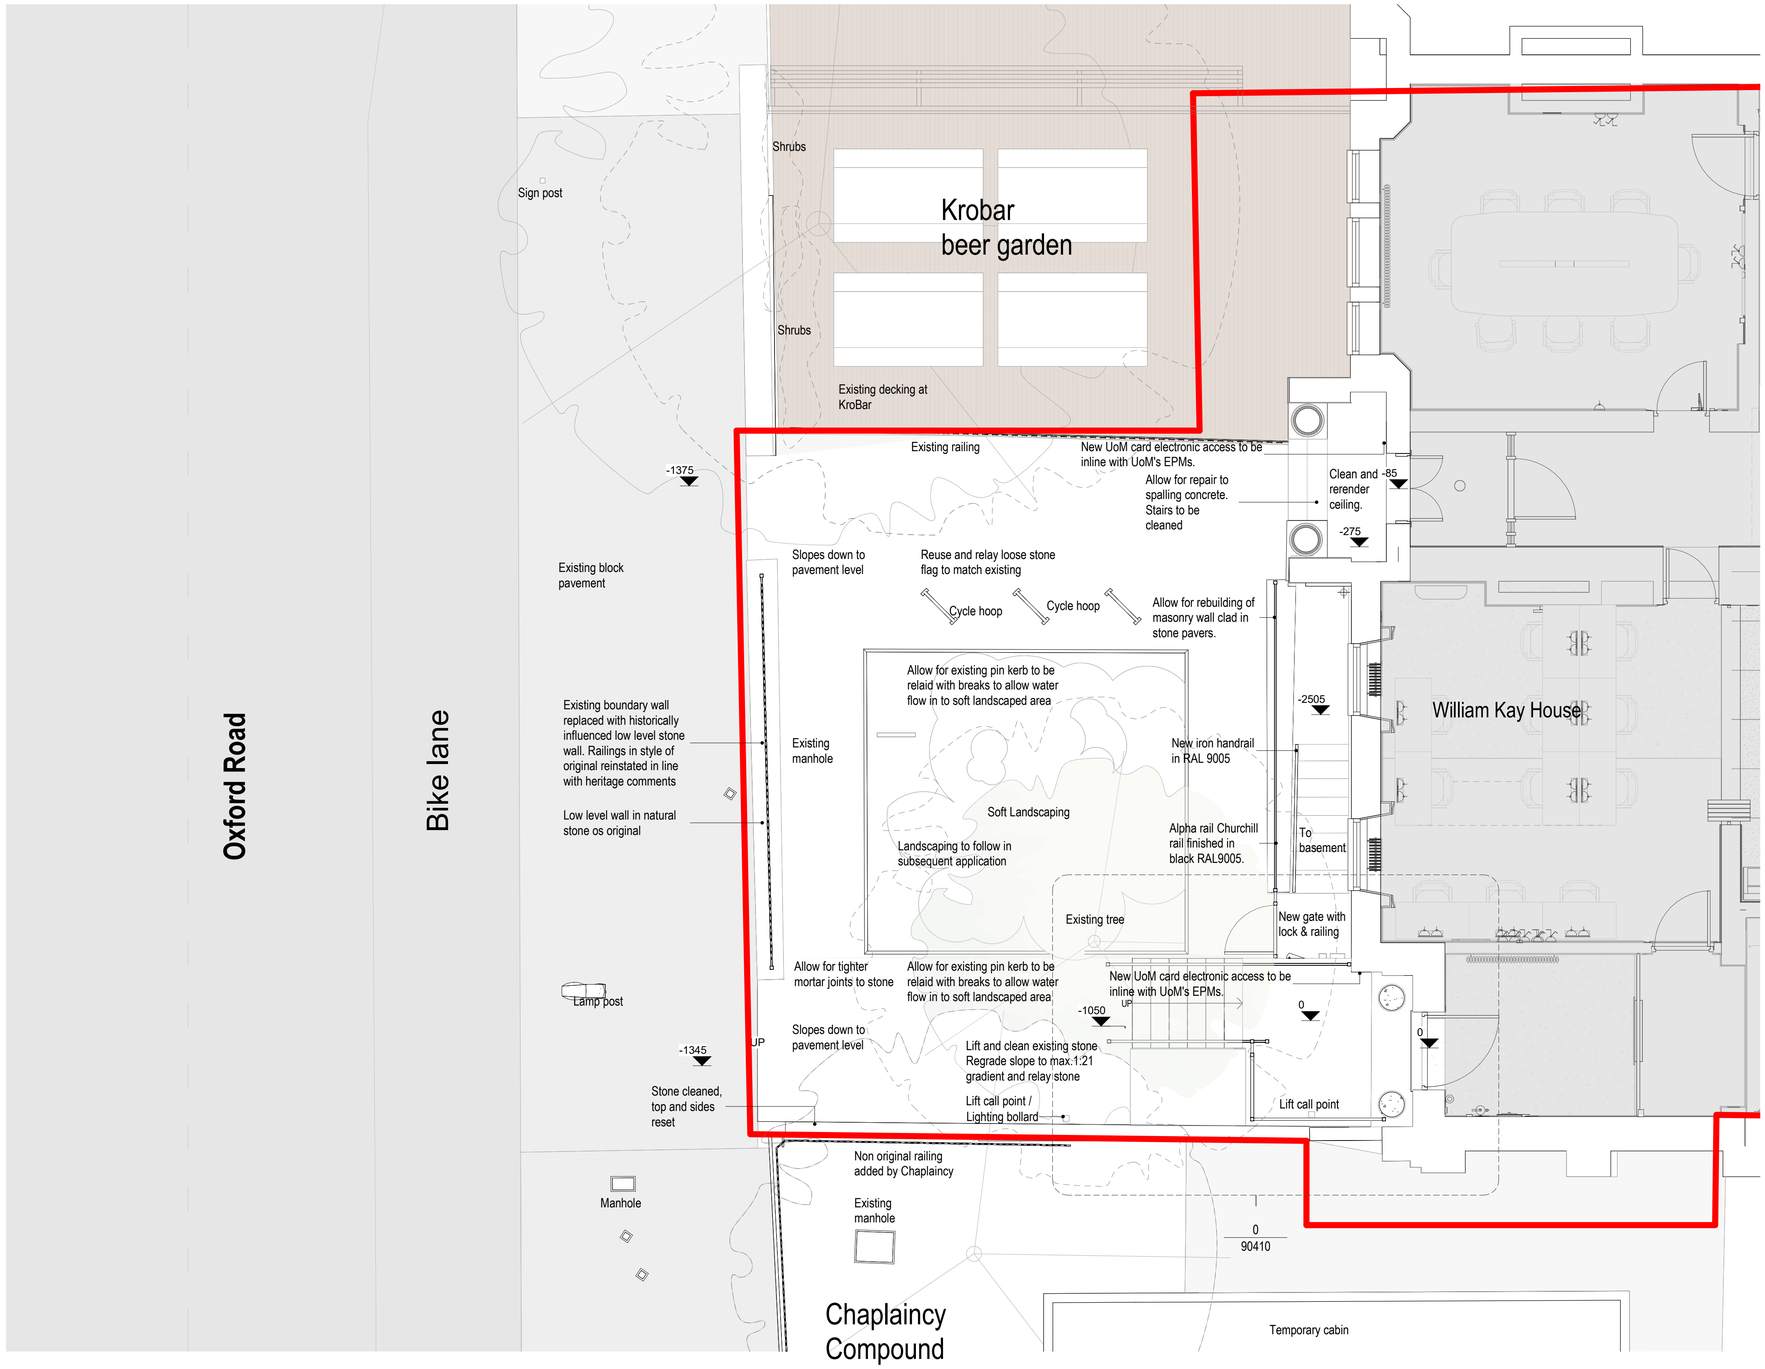


Unit M External Front Garden as Proposed

1 : 50 @ A1

NOTES

1. Do not scale from this drawing.
2. All measurements are in millimetres unless stated otherwise.
3. This drawing is to be read in conjunction with the specification and all relevant Architectural, Electrical, Mechanical and Structural drawings.
4. (c) University of Manchester this drawing must not be reproduced without permission.
5. Directorate of Estates and Facilities to be notified of any discrepancies.

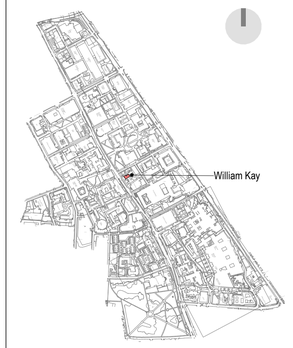

0 1m 2m 4m

1:50 @ A1

Rev	Description	Date	By	Auth
P04	Boundary railings updated with low level stone wall to front proposed.	05-02-26	CM	FW
C01	Construction Issue	09-12-25	CM	JL
P03	Submission for Planning	28-11-25	CM	JL
T2	Stage 4 Issue for Costing	31-10-25	CM	JL
P02	Draft Submission for Planning	31-10-25	CM	JL
P01	Material finishes updates, foundation coordination. Comments from DTM included.	14-10-25	CM	JL
T1	First issue.	16-05-25	JL	JL

MANCHESTER 1824
The University of Manchester

Directorate of Estates and Facilities
Beyer Building
The University of Manchester
Oxford Road
Manchester
M13 9PL

HALLIDAY MEECHAM ARCHITECTS

Halliday Meecham Architects Limited
111 Piccadilly Manchester M1 2HY
+44 (0)161 661 5566
4 Devonshire Street London W1W 5DT
+44 (0)203 440 5175
hma@hallidaymeecham.com
www.hallidaymeecham.com

Drawing Status

STAGE 4

Project
William Kay House - 5807

Building Name
William Kay House

Building No.
016AA

Site Name
William Kay House

Sub Site Name
Oxford Road

Drawing Title
William Kay Front Garden as Proposed

PM	Drawn	Checked	Authorised
ME	JL	JL	JL

Scale @A1	Date	Date	Date
1:50	26-02-2024	26-02-2024	26-02-2024

Drawing Number
5807-HMA-WK-ZZ-DR-A-90403

Revision
P04

Original Drawing Paper Size 841mm x 594mm

05/02/2026 11:13:46
C:\Users\CmykIDocuments\5668-HMA-WK-ZZ-M3-A-00001_P01 - William Kay_cmyk2UG42.rvt