


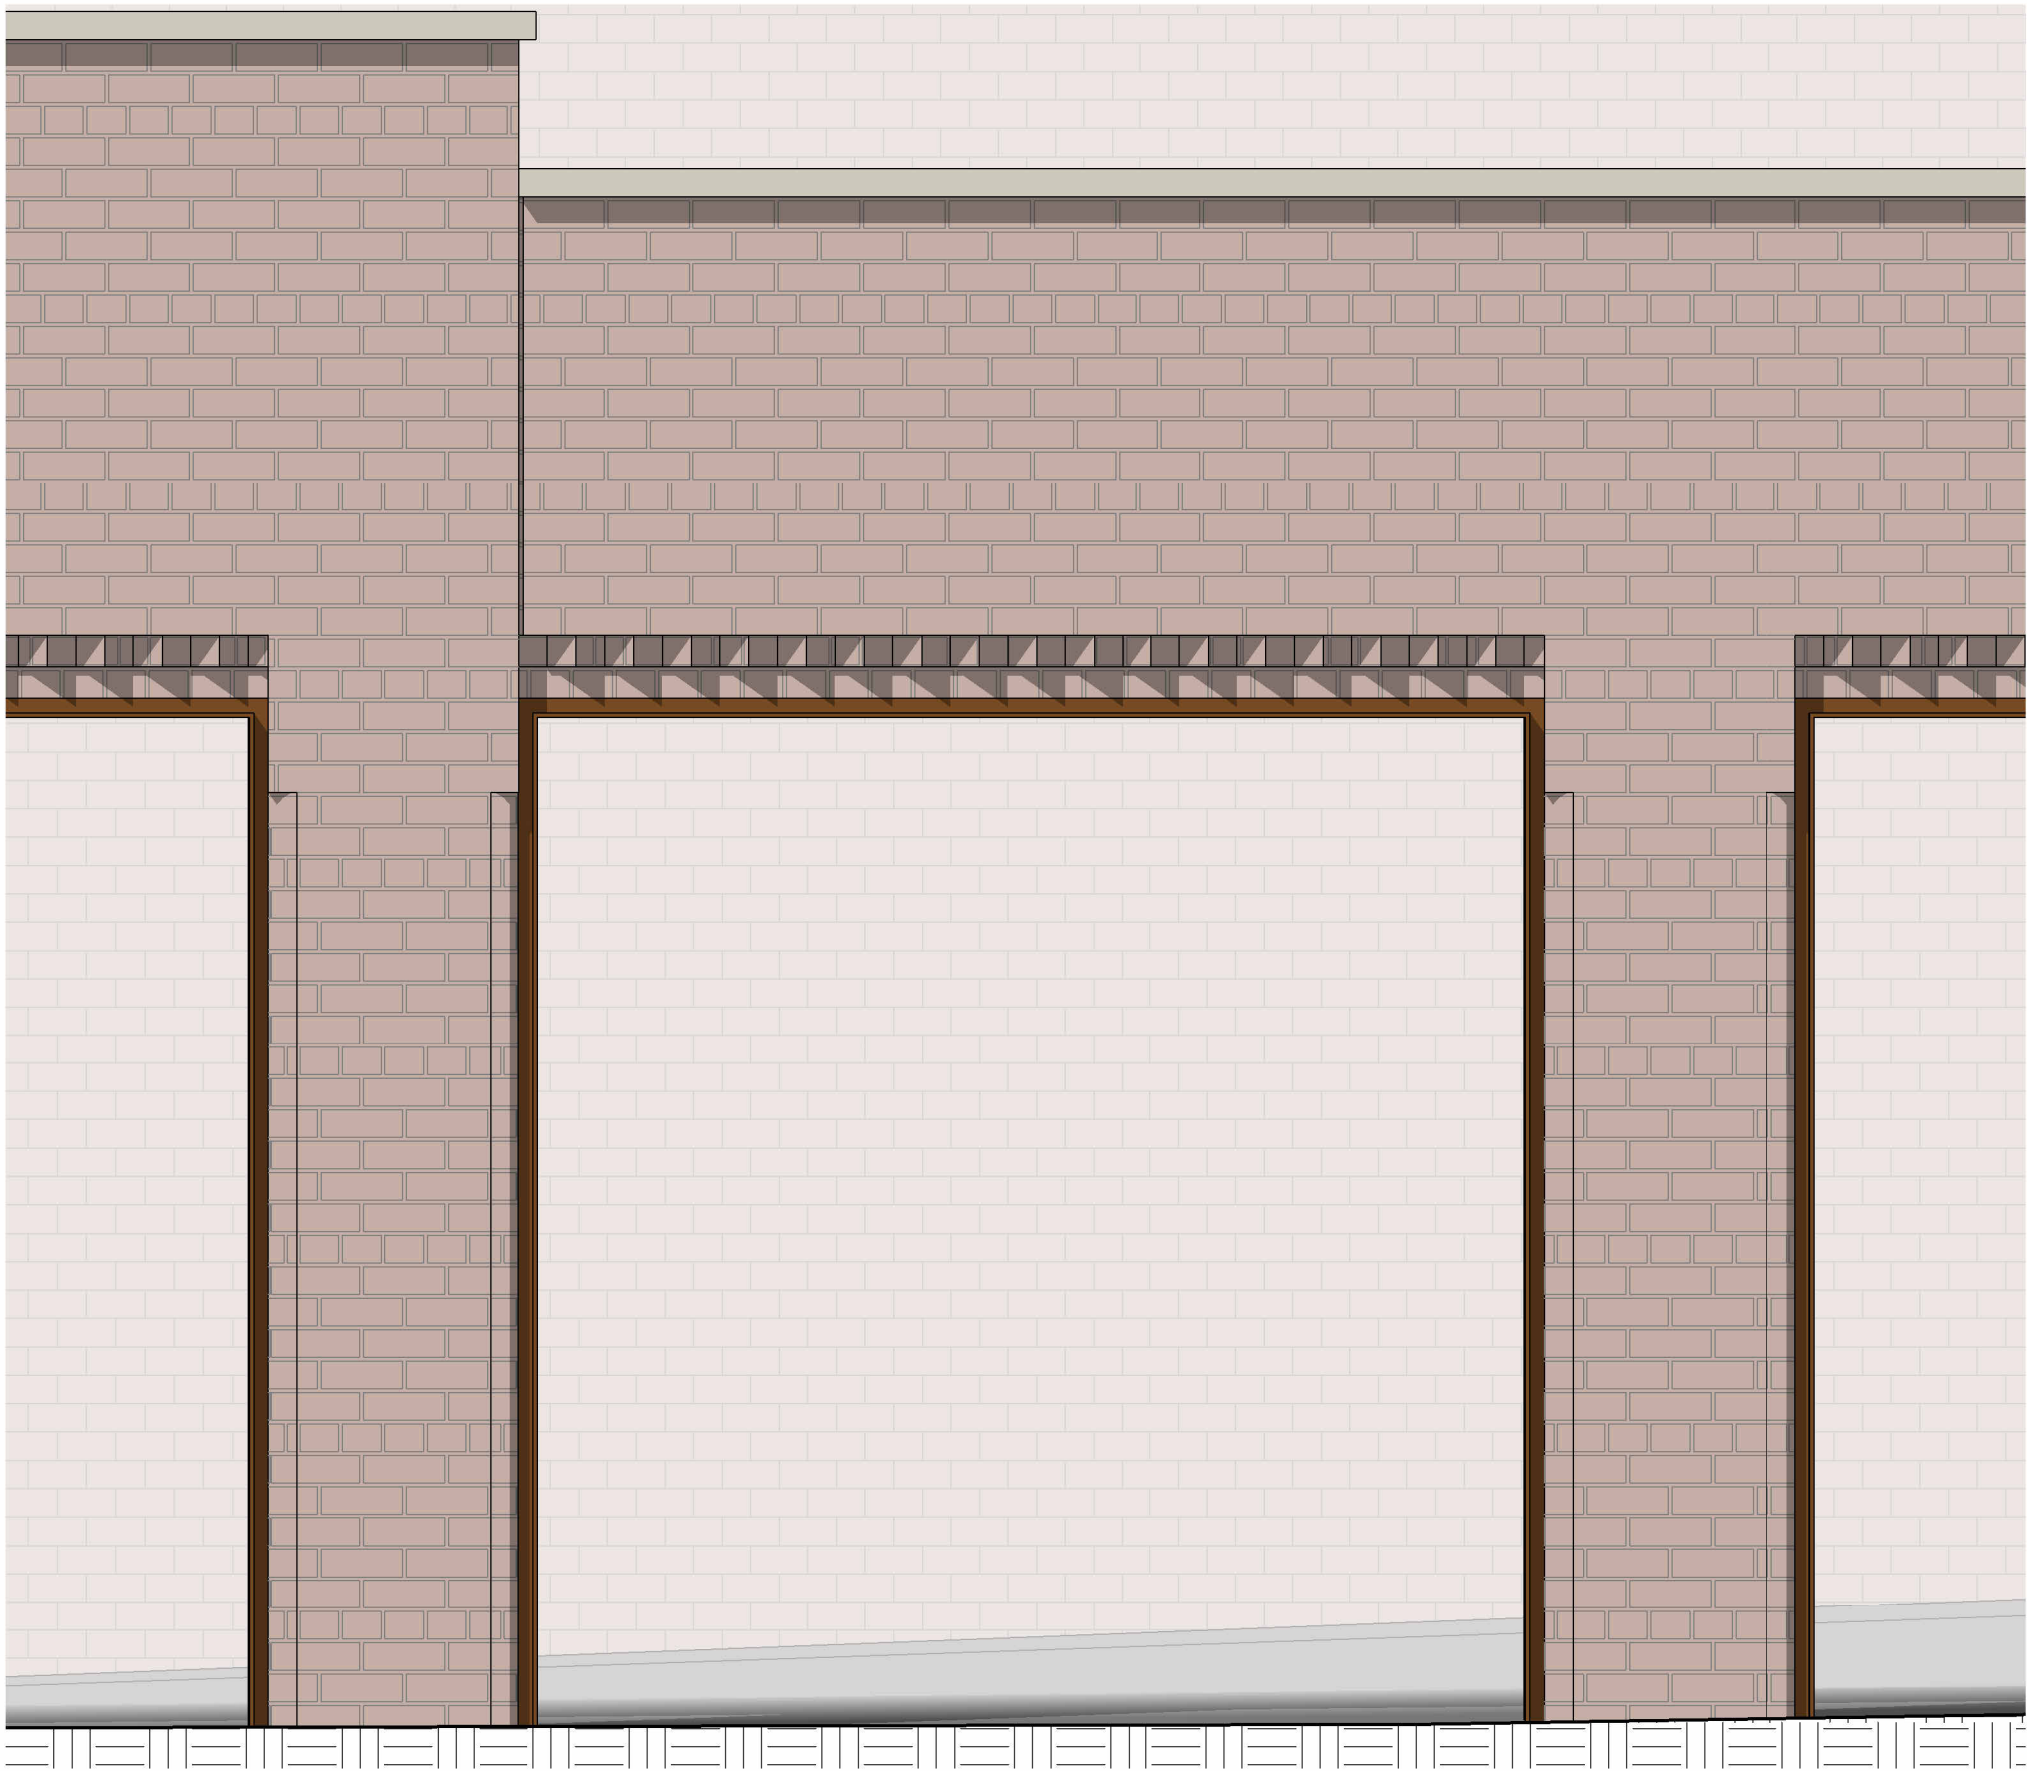


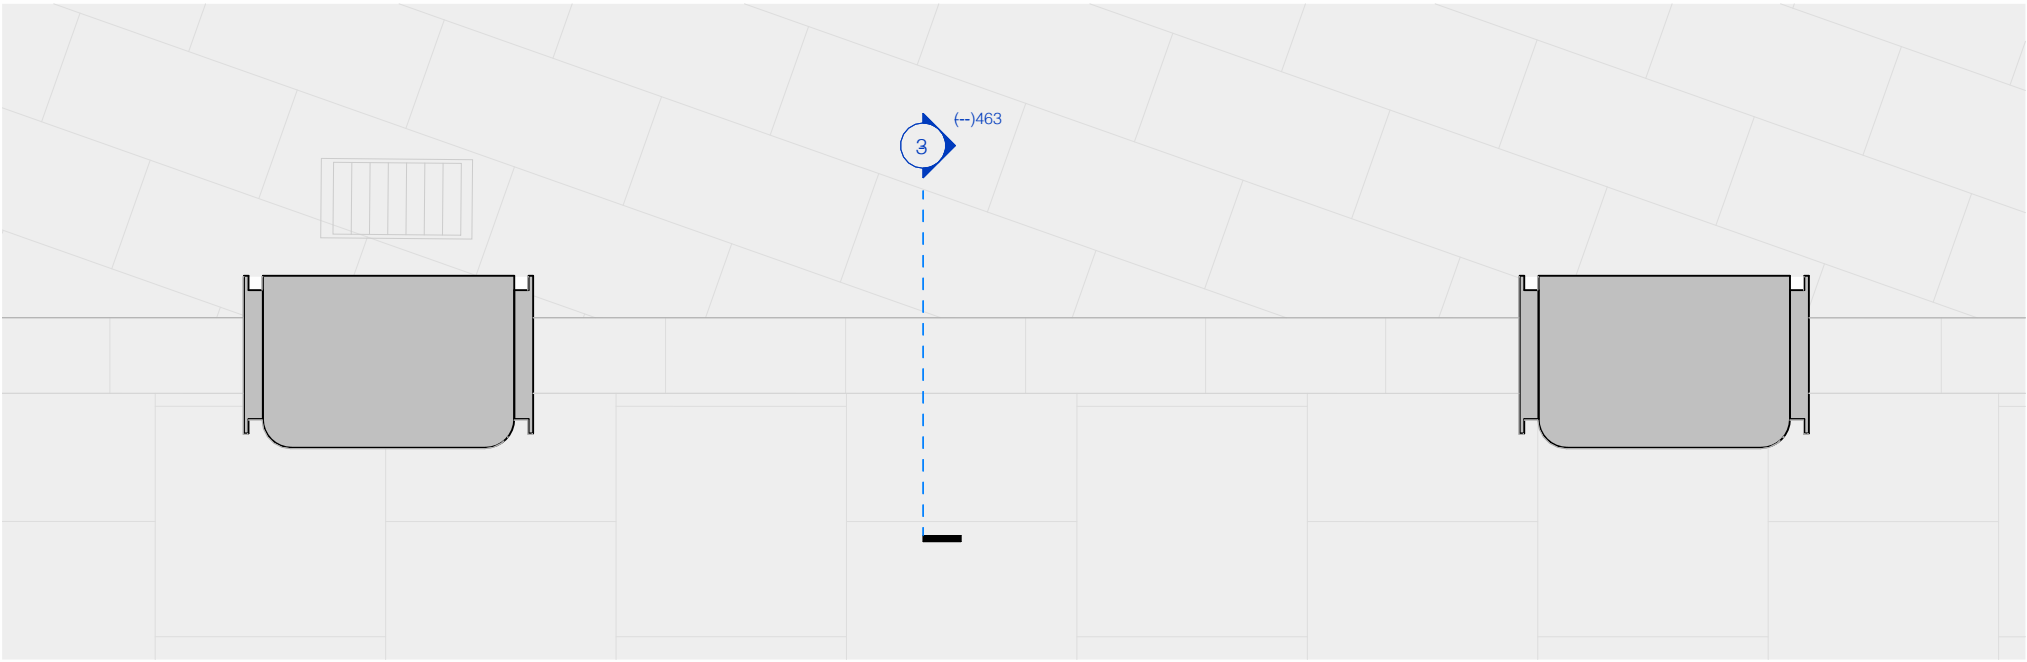


1 Detail Elevation - Palisade Wall - Public Square Approach Planning
1 : 20

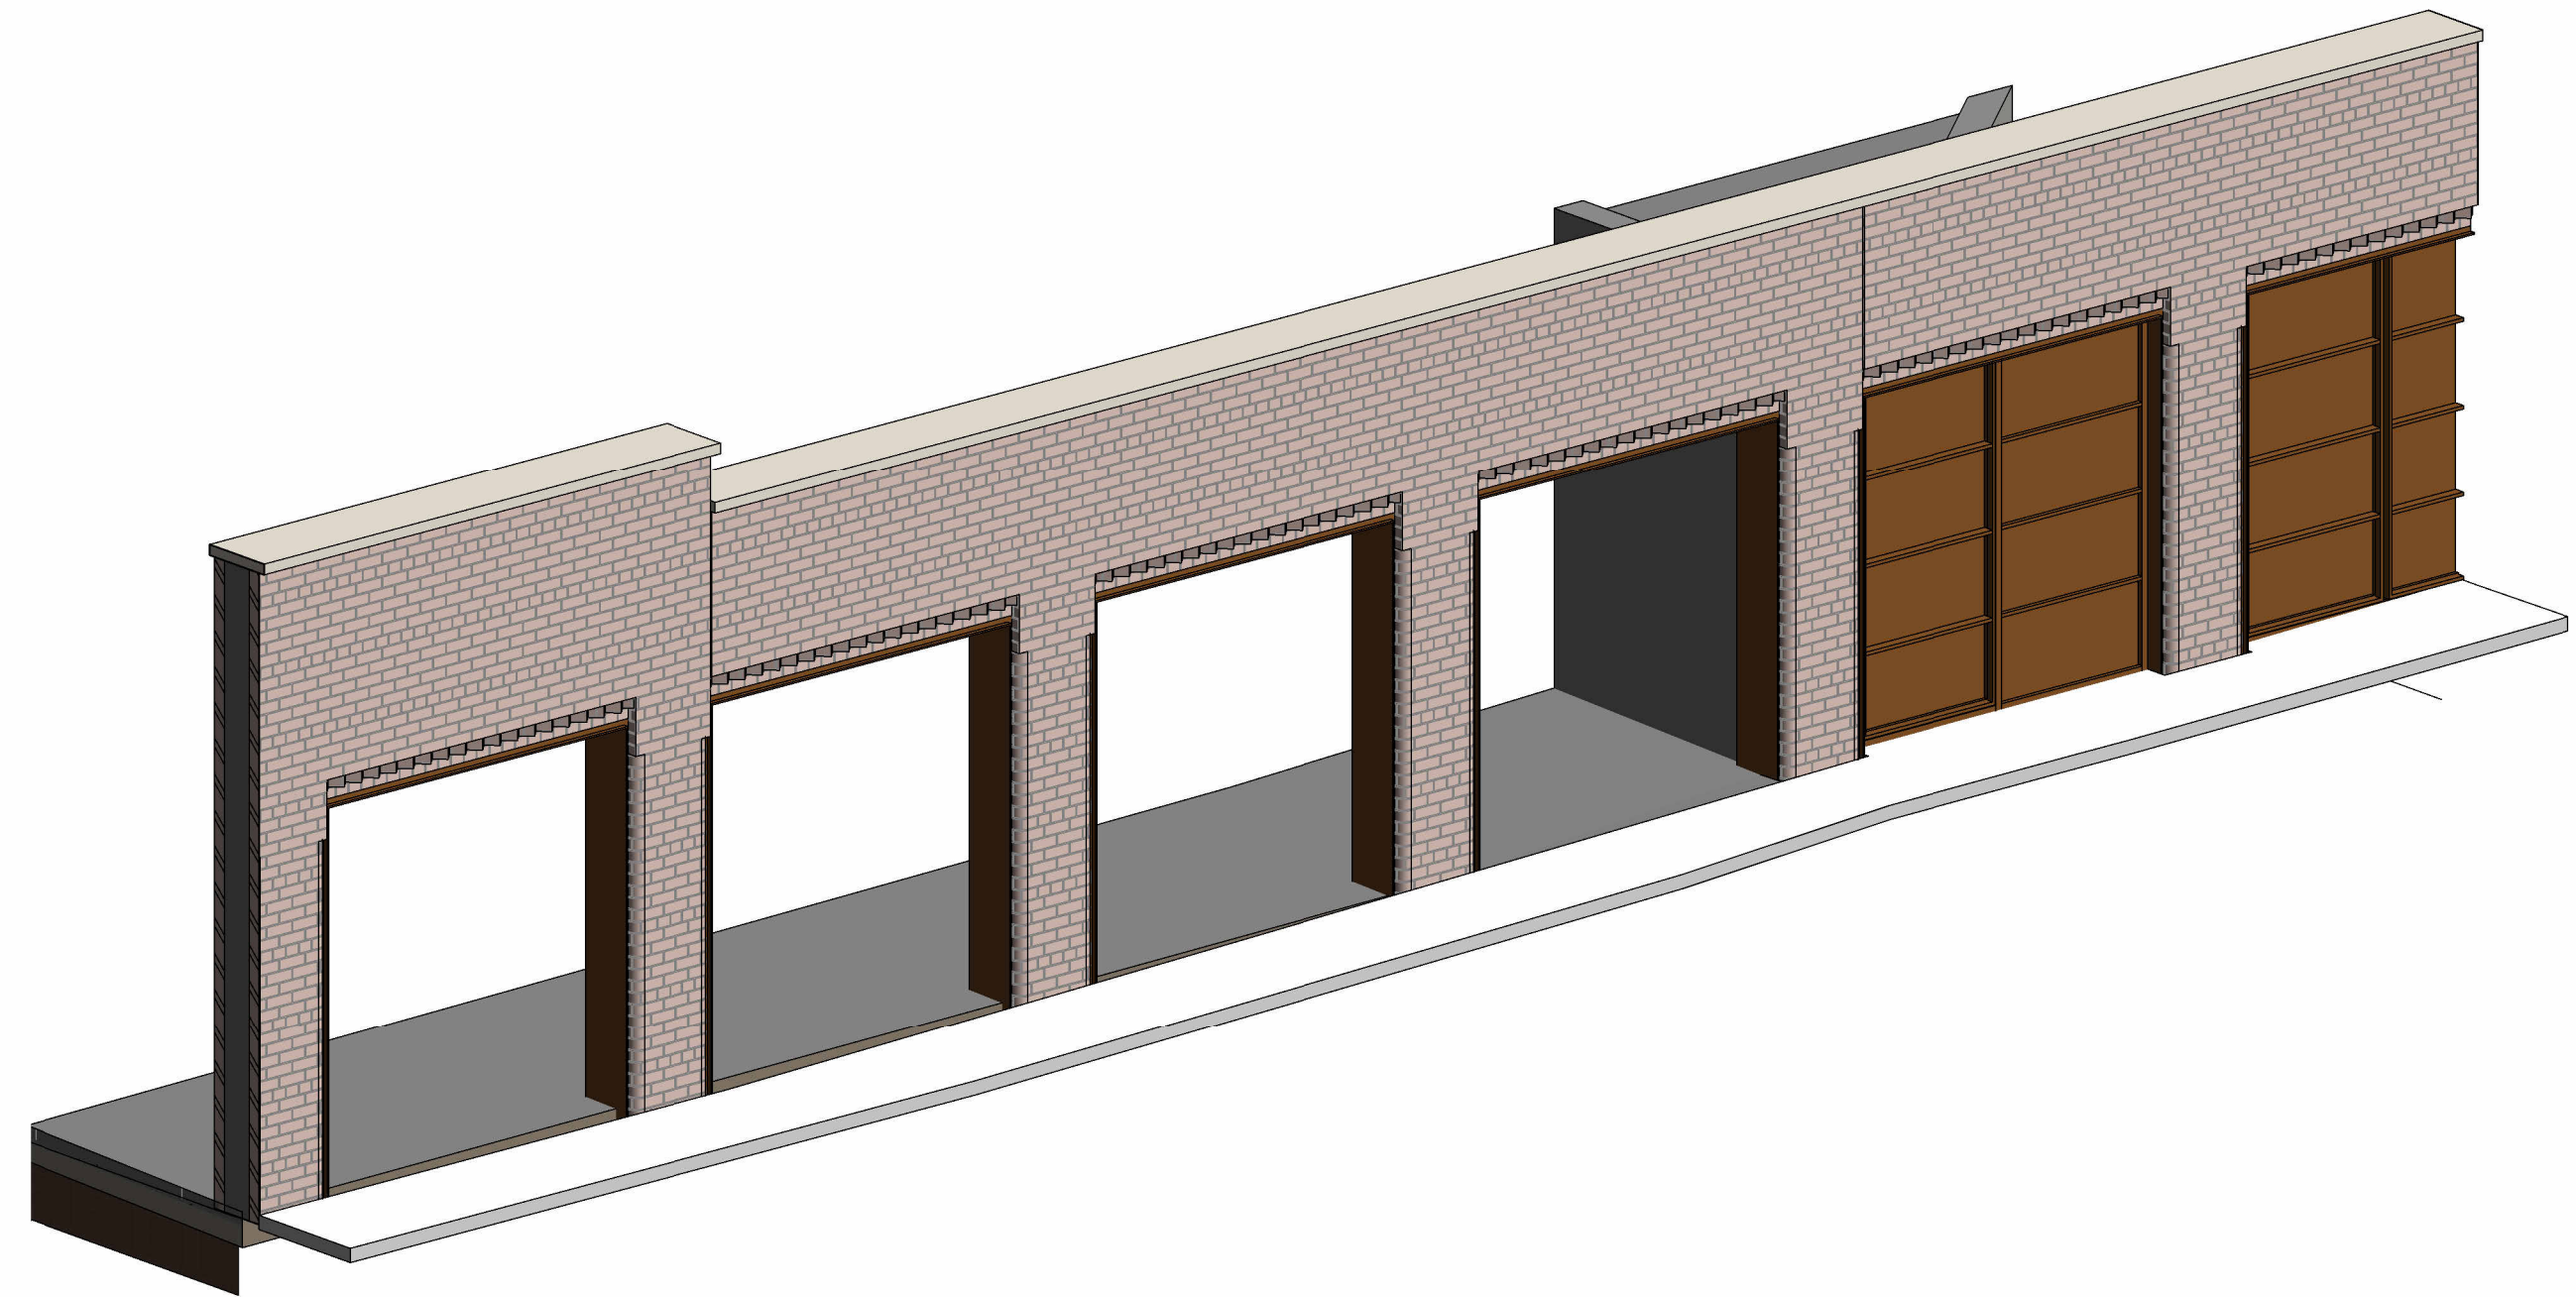


2 Detail Plan - Palisade Wall - Planning
1 : 20

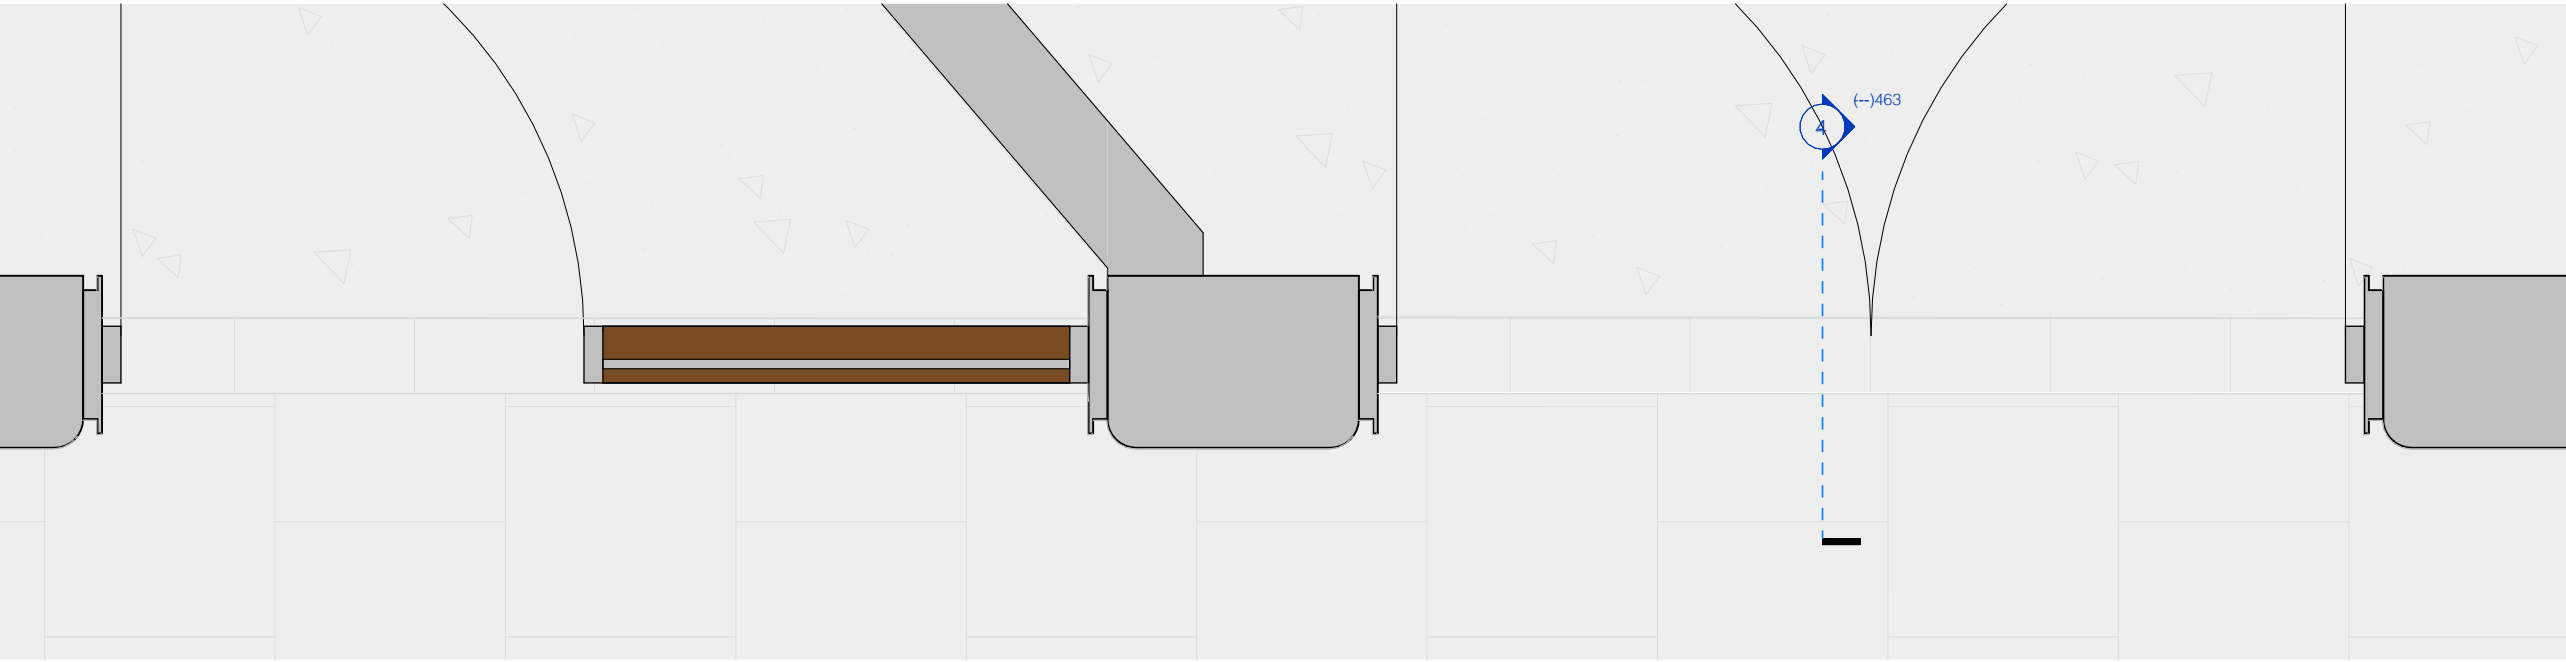

5 Palisade Wall Axo - Planning

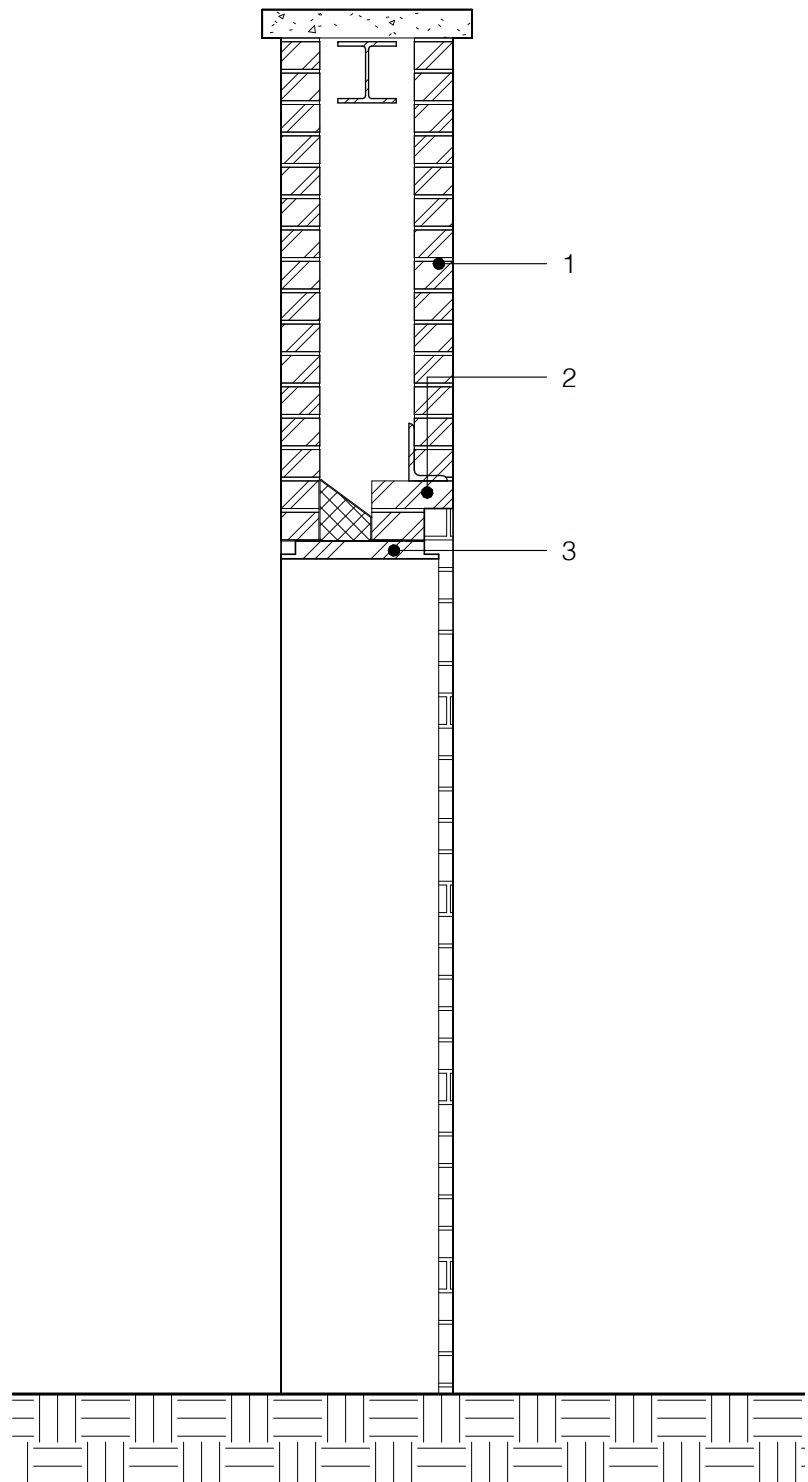

3 Detail Palisade Section - Public Square Planning
1 : 20

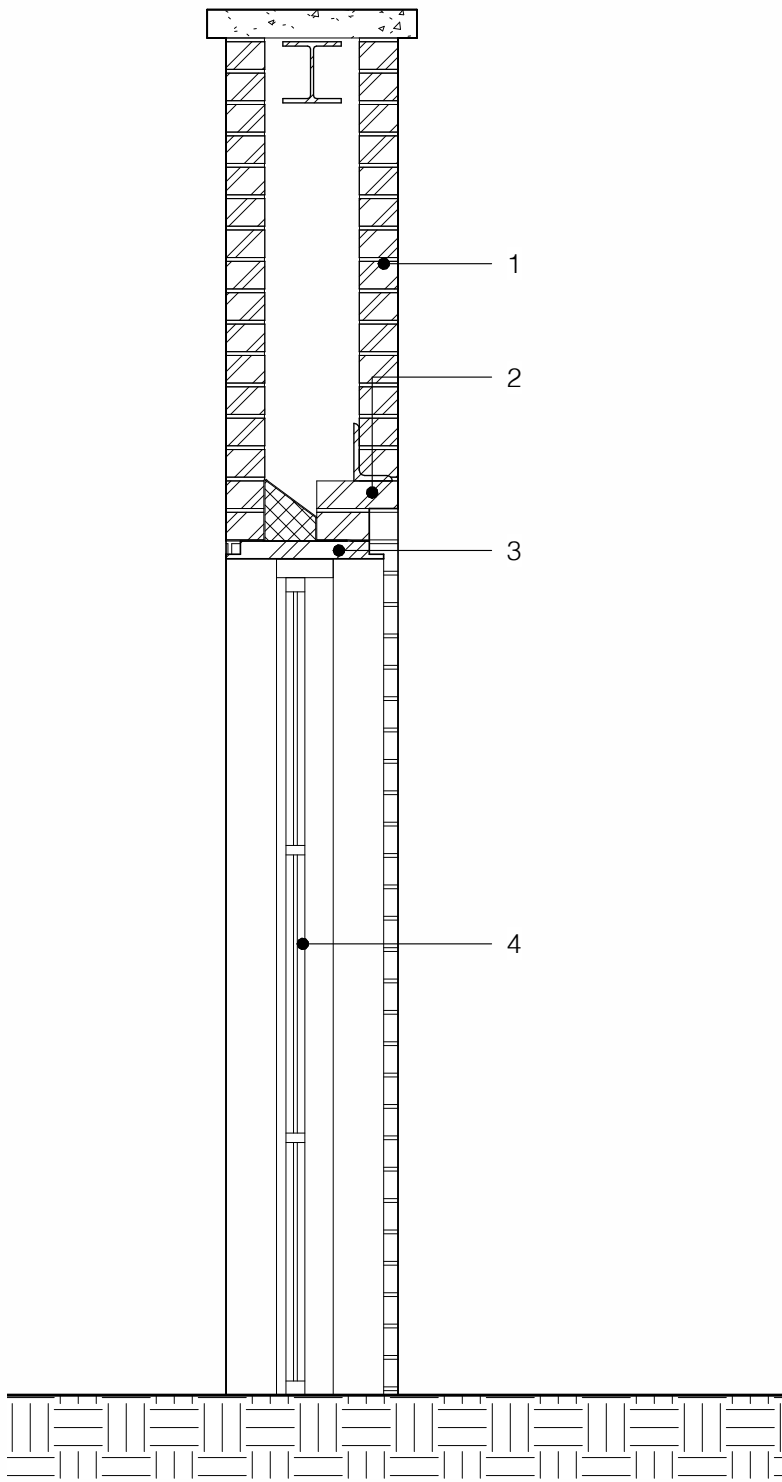

4 Detail Palisade Section - Substation Planning
1 : 20

DO NOT SCALE
Work to annotated dimensions only. Read drawings in conjunction with relevant specification, Structural Engineers' and Services Engineers' drawings. Confirm all dimensions before commencement of any work on site or fabrication.

Palisade Wall Works Key.

- Remove vegetation growing from existing - method of removal to be agreed by local planning authority.

- Remove existing metal roofing to form open public square

- Existing palisade brickwork to be carefully dismantled, salvaged where possible, cleaned and repointed with lime mortar - method of cleaning to be agreed by local planning authority.

- Palisade wall to be rebuilt using the reclaimed bricks where possible.

1: Existing palisade wall and concrete capping to be rebuilt and punched through

2: Existing Herringbone Brick decorative detail to be rebuilt and to match existing

3: New Corten or similar finish portal frame to support brick decorative element within the palisade wall. Detail to be confirmed by SE and to be agreed by MOC.

4: New Corten or similar finish gates to Substation and Switch Room.

P1 DRAFT Planning Set
Rev: Details:

12.11.2025
Date:

client:

Manner
project:
The Hotspur Press
job number:
0655
status:
Stage 04

title:
Bay Studies - Palisade Wall

scale: drawn by:
1 : 20 HK
@ A1
drawing number:
0655-HOD-THP-DR-XX-A(-)-463

current revision date: revision:
12.11.2025 P1

SGI Studios
1 Kelso Place
Manchester M15 4LE
t: +44(0)161 832 9842
e: mail@hodderandpartners.com
w: www.hodderandpartners.com

hodder+partners