






PROPOSED FRONT ELEVATION (FLATS 1 - 9, 61 CHORLTON ROAD) - 1:100 AT A2
VIEW A FROM CHORLTON ROAD (A5067)

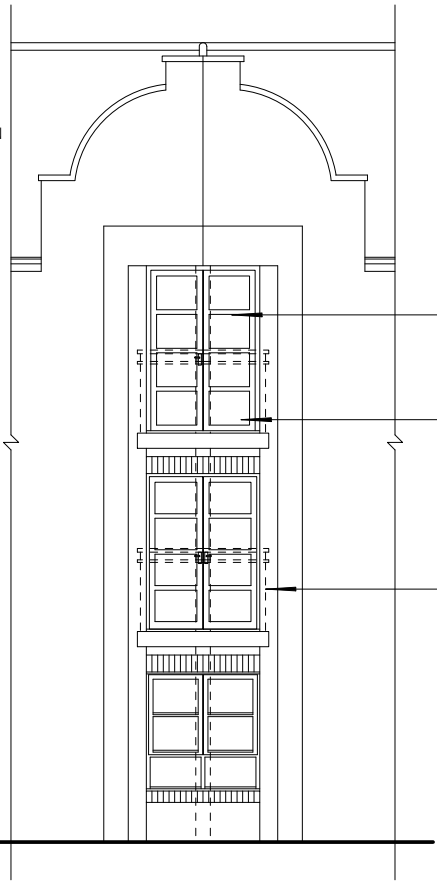


PROPOSED CORNER ELEVATION
(FLATS 1 - 9, 61 CHORLTON ROAD)
1:100 AT A2 - VIEW B

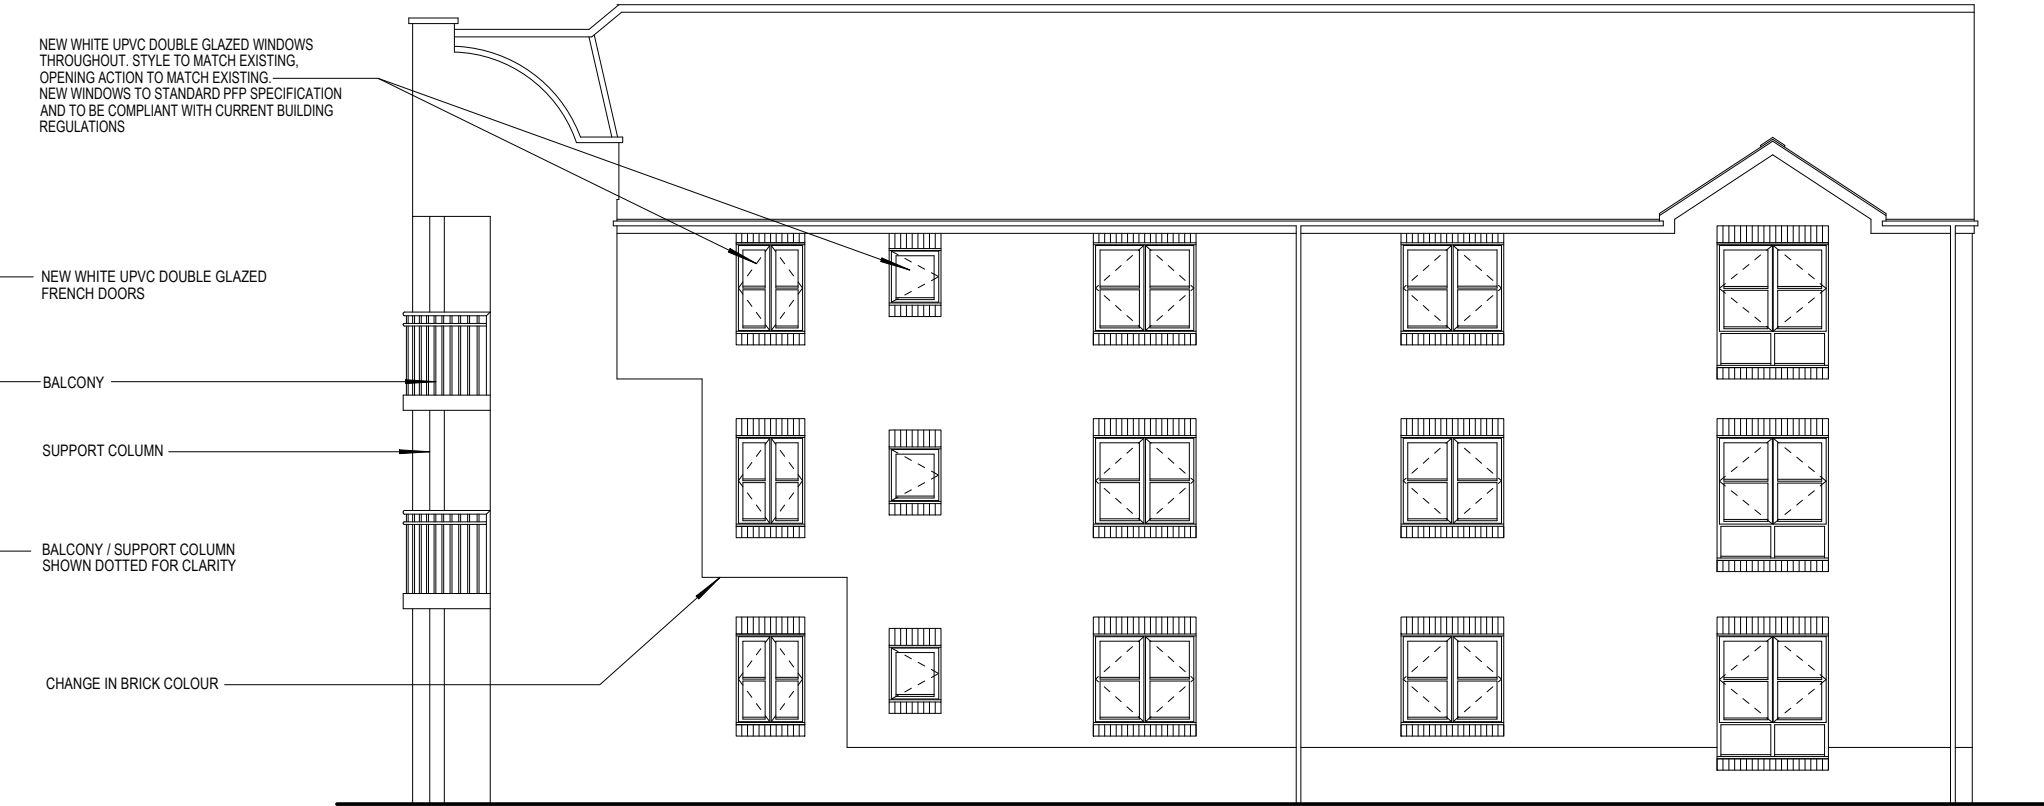


PROPOSED SIDE ELEVATION (FLATS 1 - 9, 61 CHORLTON ROAD) - 1:100 AT A2
VIEW C FROM ELIZA STREET

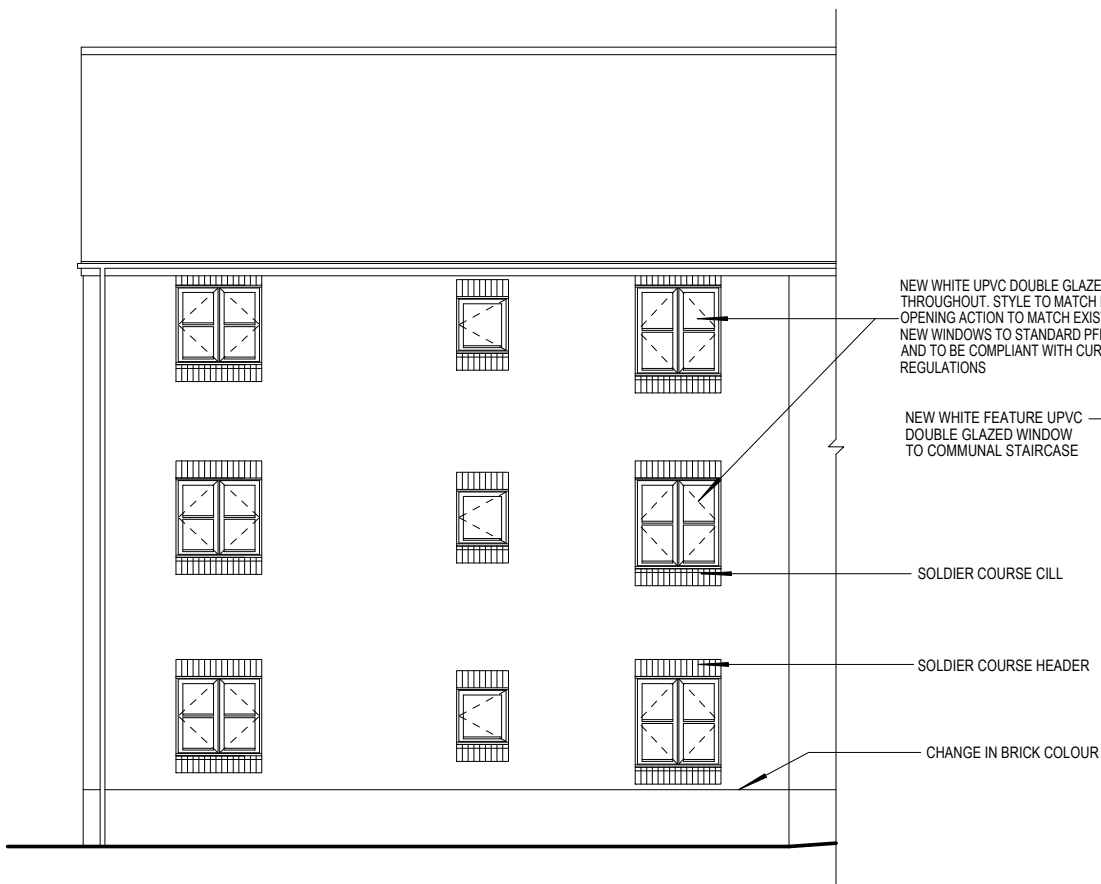

PROPOSED REAR ELEVATION (FLATS 1 - 9, 61 CHORLTON ROAD)
1:100 AT A2 - VIEW D FROM REAR AMENITY AREA

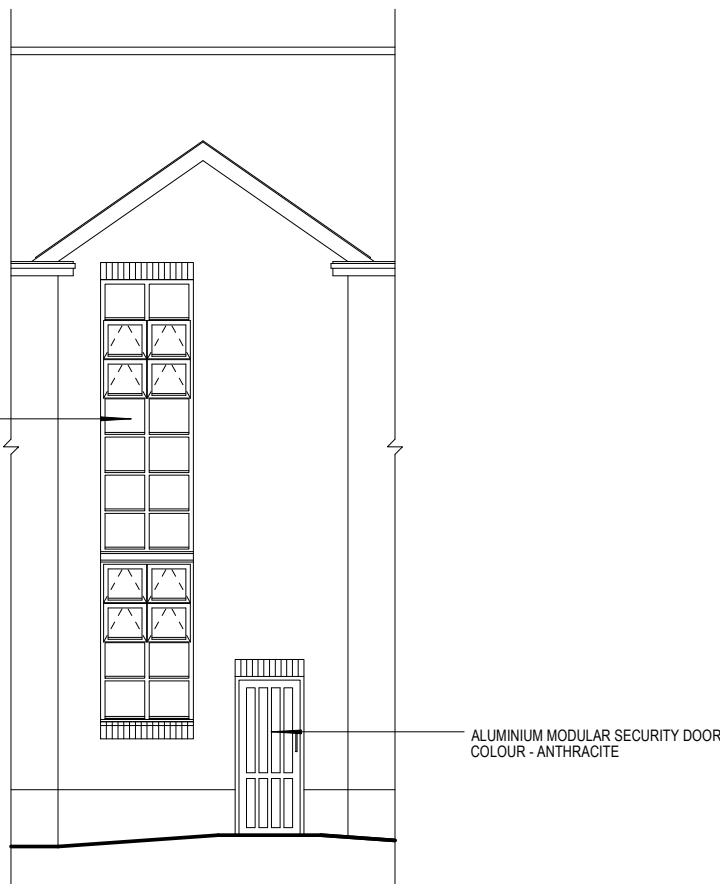

PROPOSED REAR CORNER ELEVATION
(FLATS 1 - 9, 61 CHORLTON ROAD)
1:100 AT A2 - VIEW E FROM REAR AMENITY AREA

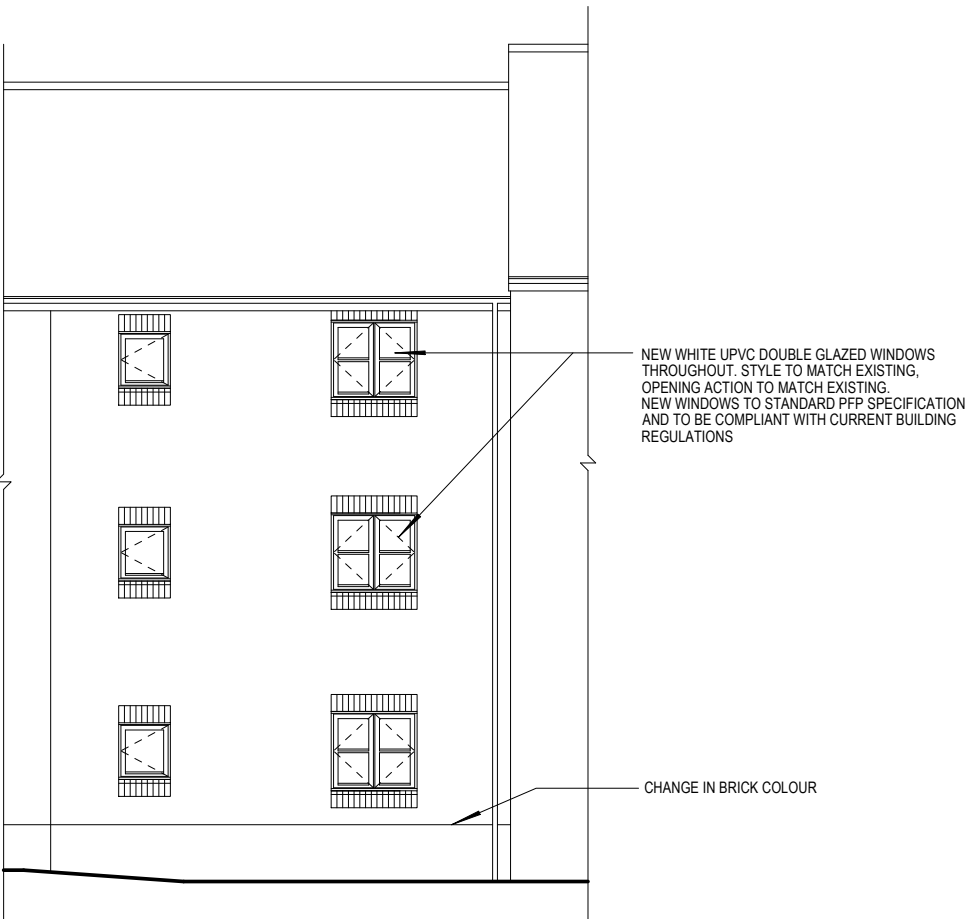

PROPOSED REAR ELEVATION (FLATS 1 - 9, 61 CHORLTON ROAD)
1:100 AT A2 - VIEW F FROM REAR AMENITY AREA