




- GENERAL NOTES:
- THIS DRAWING IS TO BE READ IN CONJUNCTION WITH THE LATEST EDITION OF ARCHITECTS, ENGINEERS AND SPECIALIST DRAWINGS.
 - ALL WORK IS TO BE CARRIED OUT IN ACCORDANCE WITH THE LATEST EDITION OF BUILDING REGULATIONS, BS CODES OF PRACTICE AND LOCAL AUTHORITY REQUIREMENTS.
 - ARCHITECT IS TO CONFIRM ALL SETTING OUT
 - FOR GENERAL NOTES REFER TO DRAWING **P662-ROS-ZZ-XX-DR-S-00660**

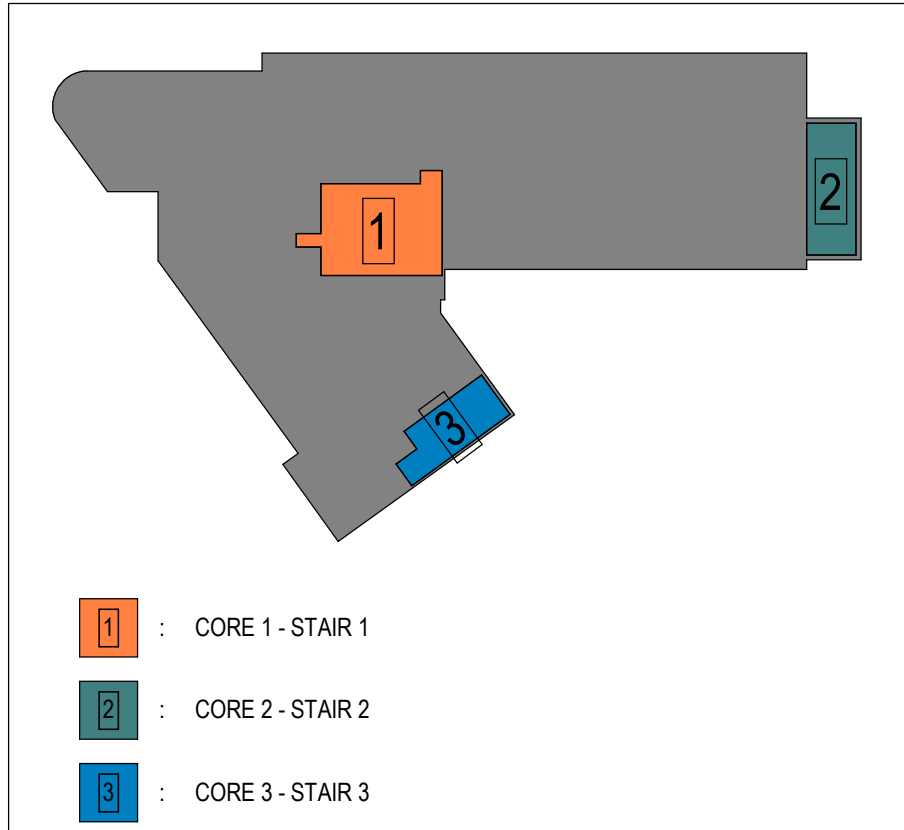


CORE KEY
1: 500

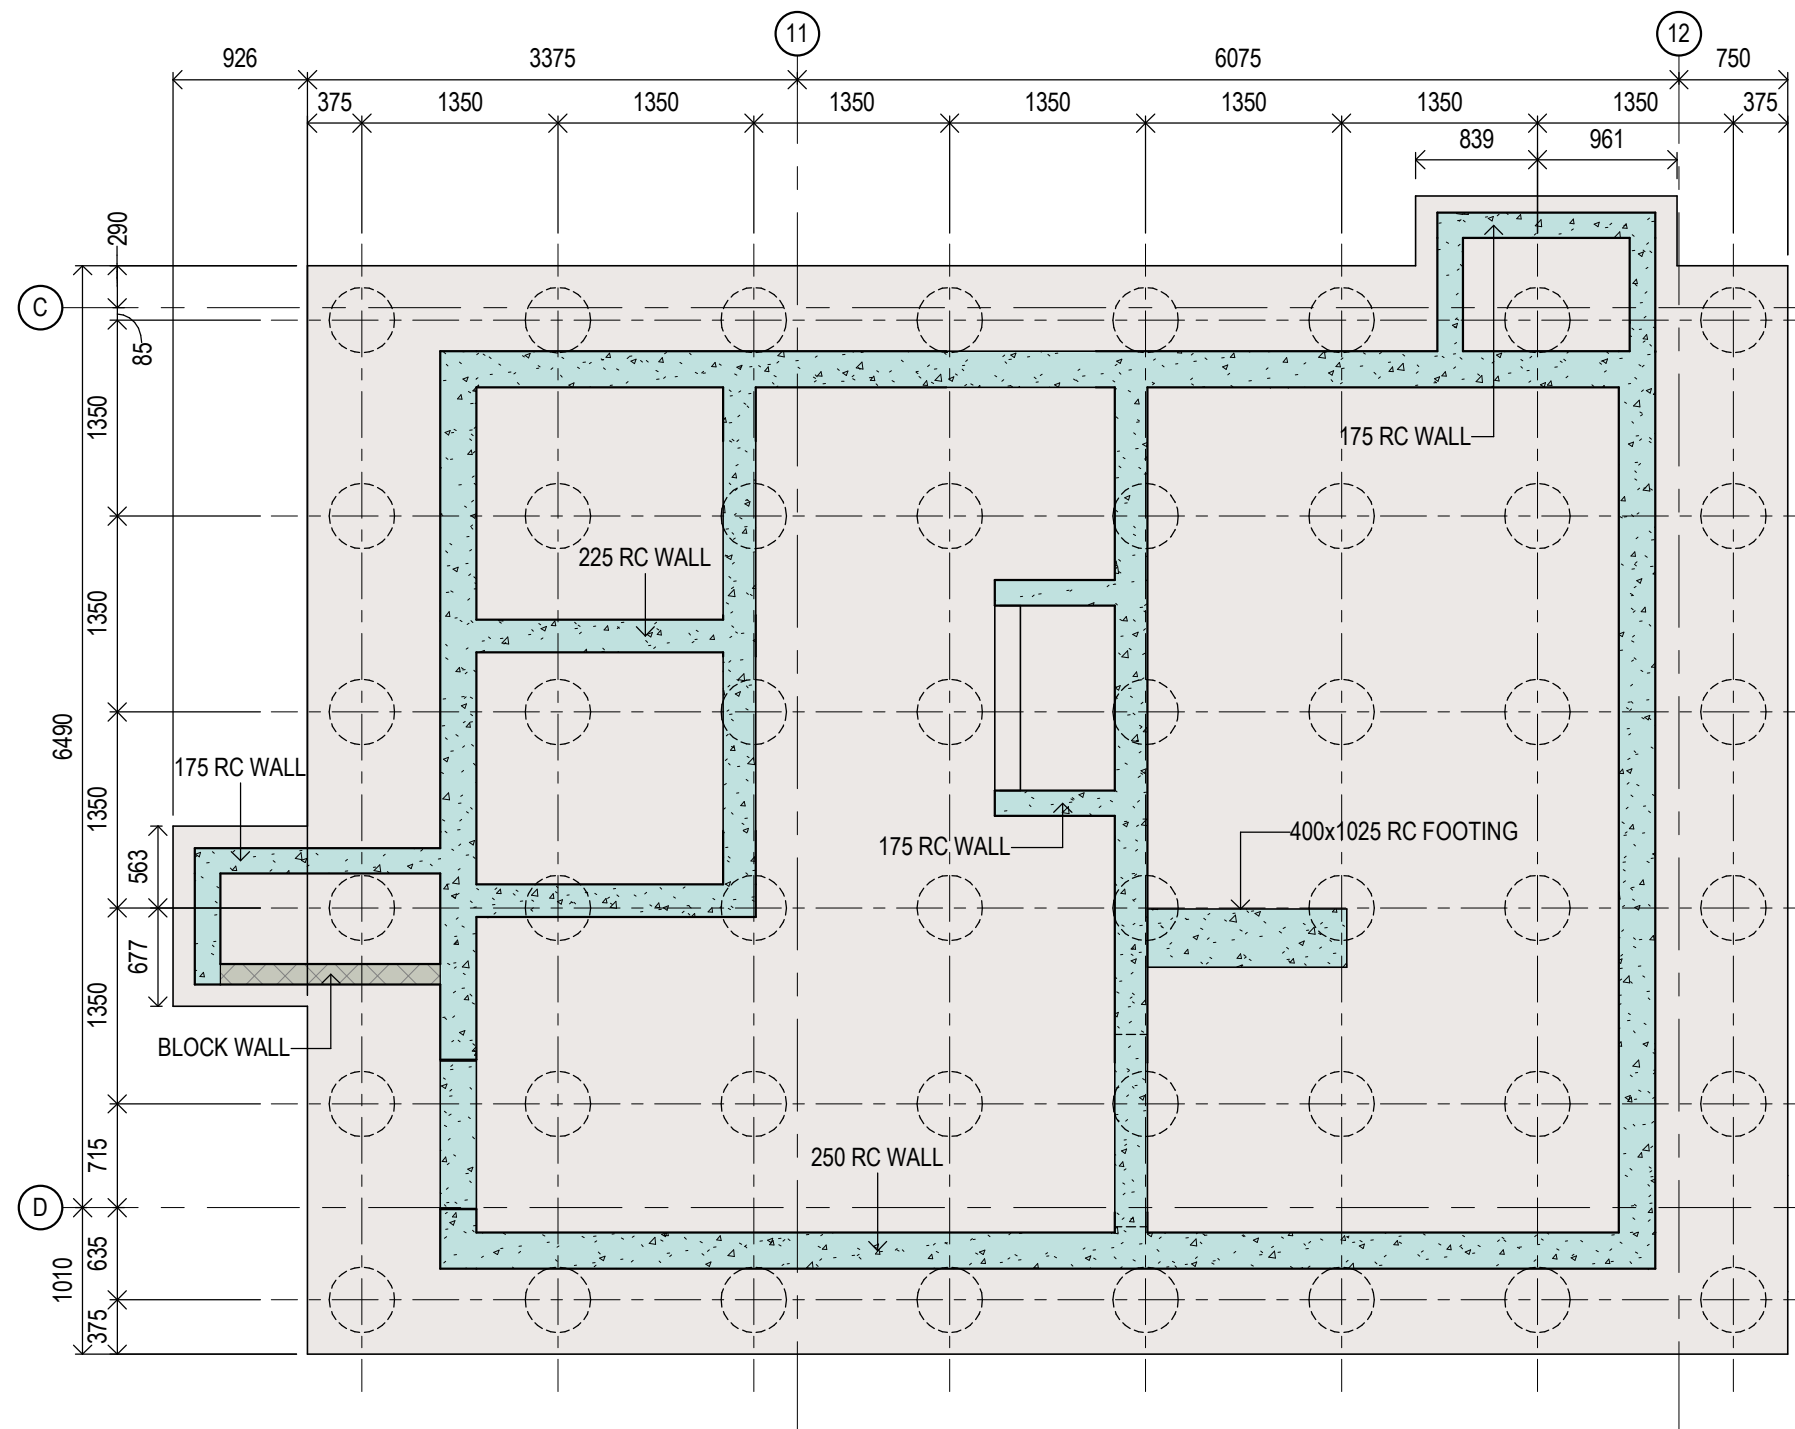


1200mm RC CORE BASE WITH $\phi 450$ PILES
CORE 1 BASE DETAIL
1: 50

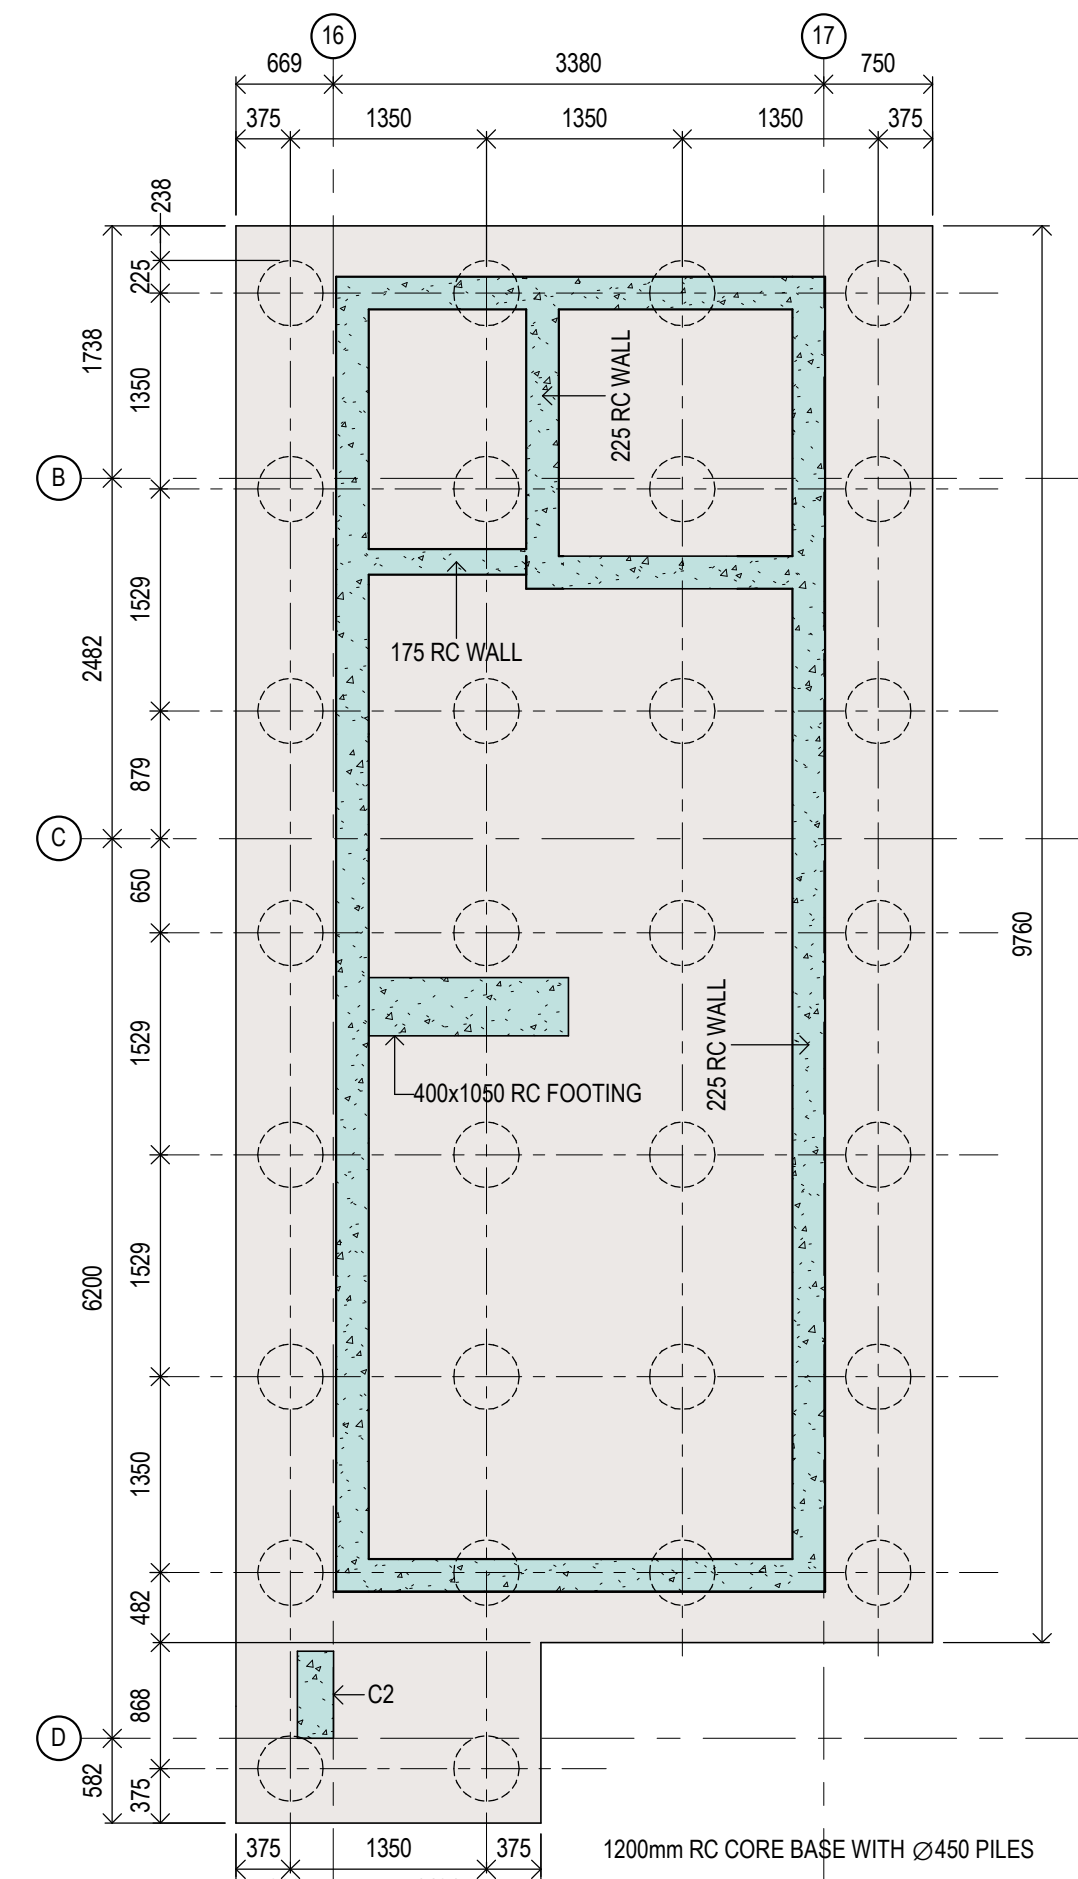


1200mm RC CORE BASE WITH $\phi 450$ PILES
CORE 2 BASE DETAIL
1: 50

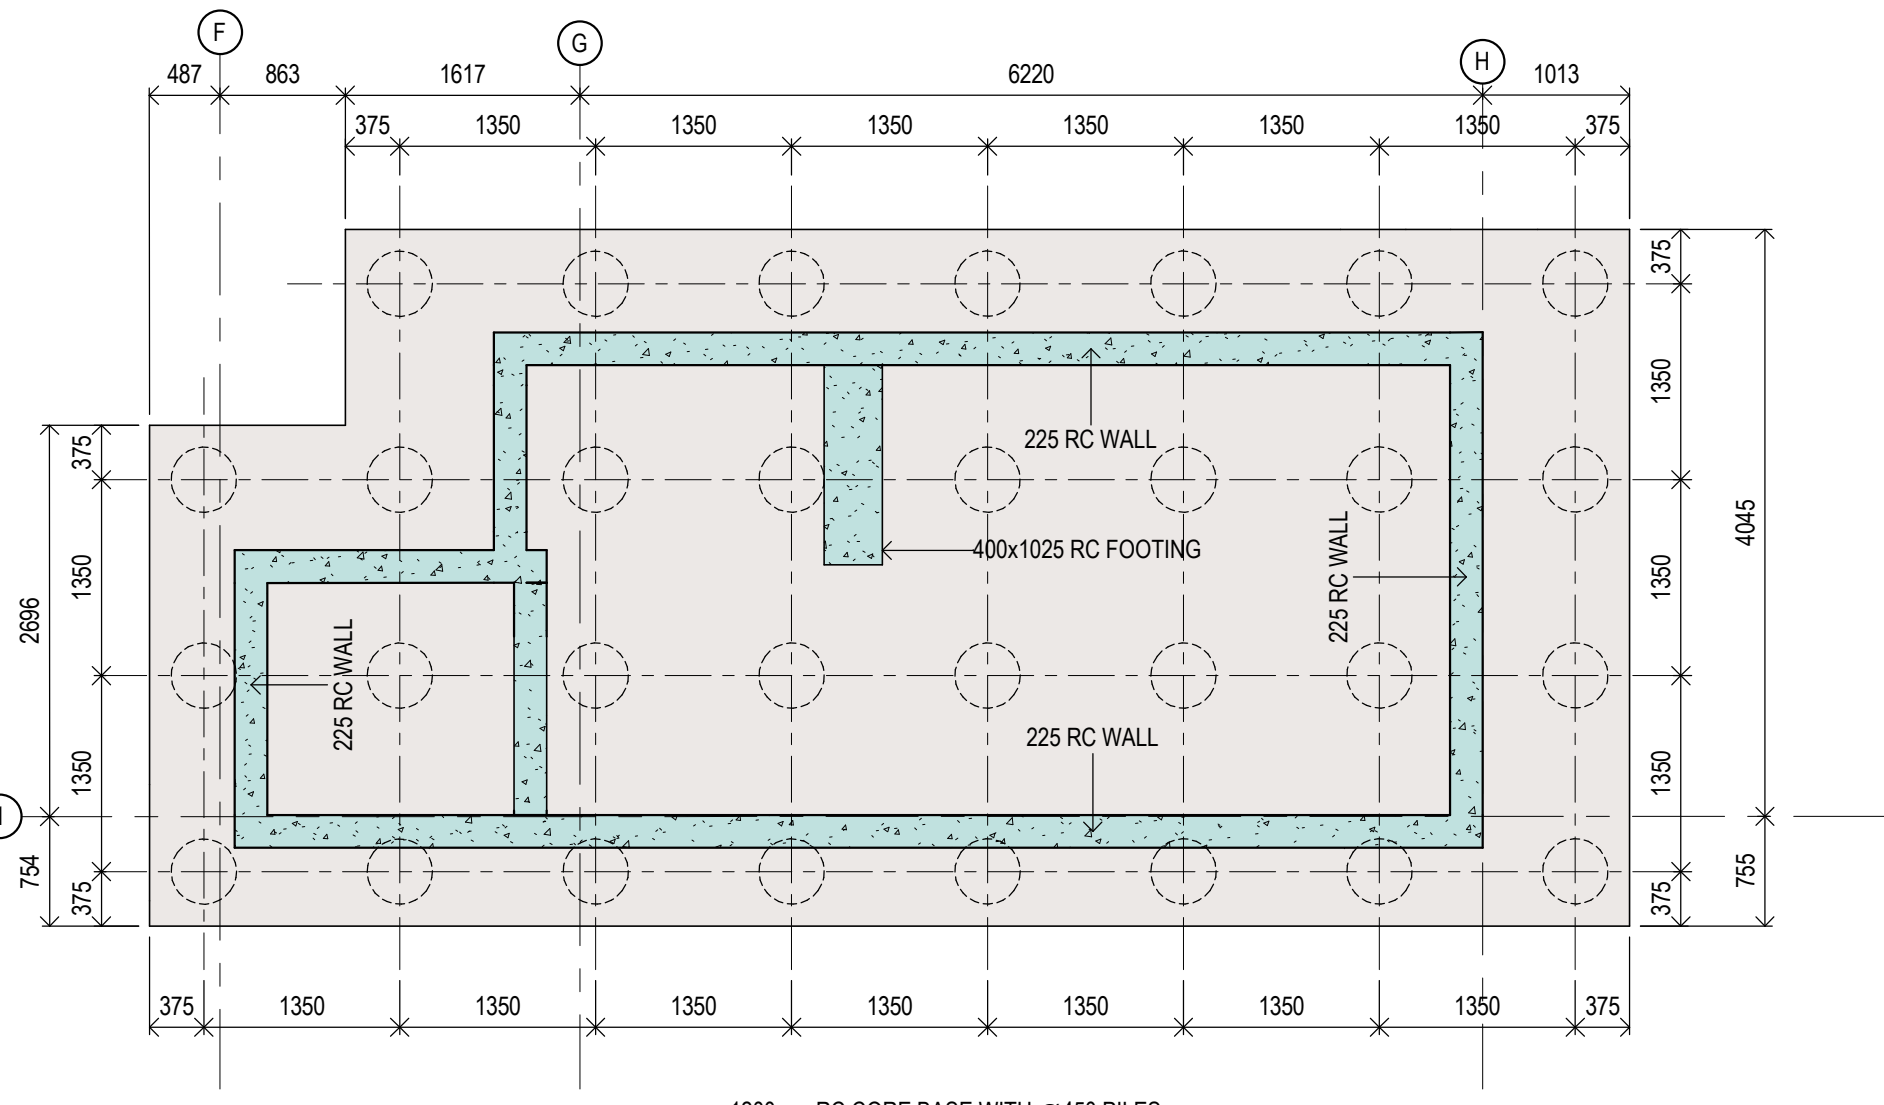


1200mm RC CORE BASE WITH $\phi 450$ PILES
CORE 3 BASE DETAIL
1: 50

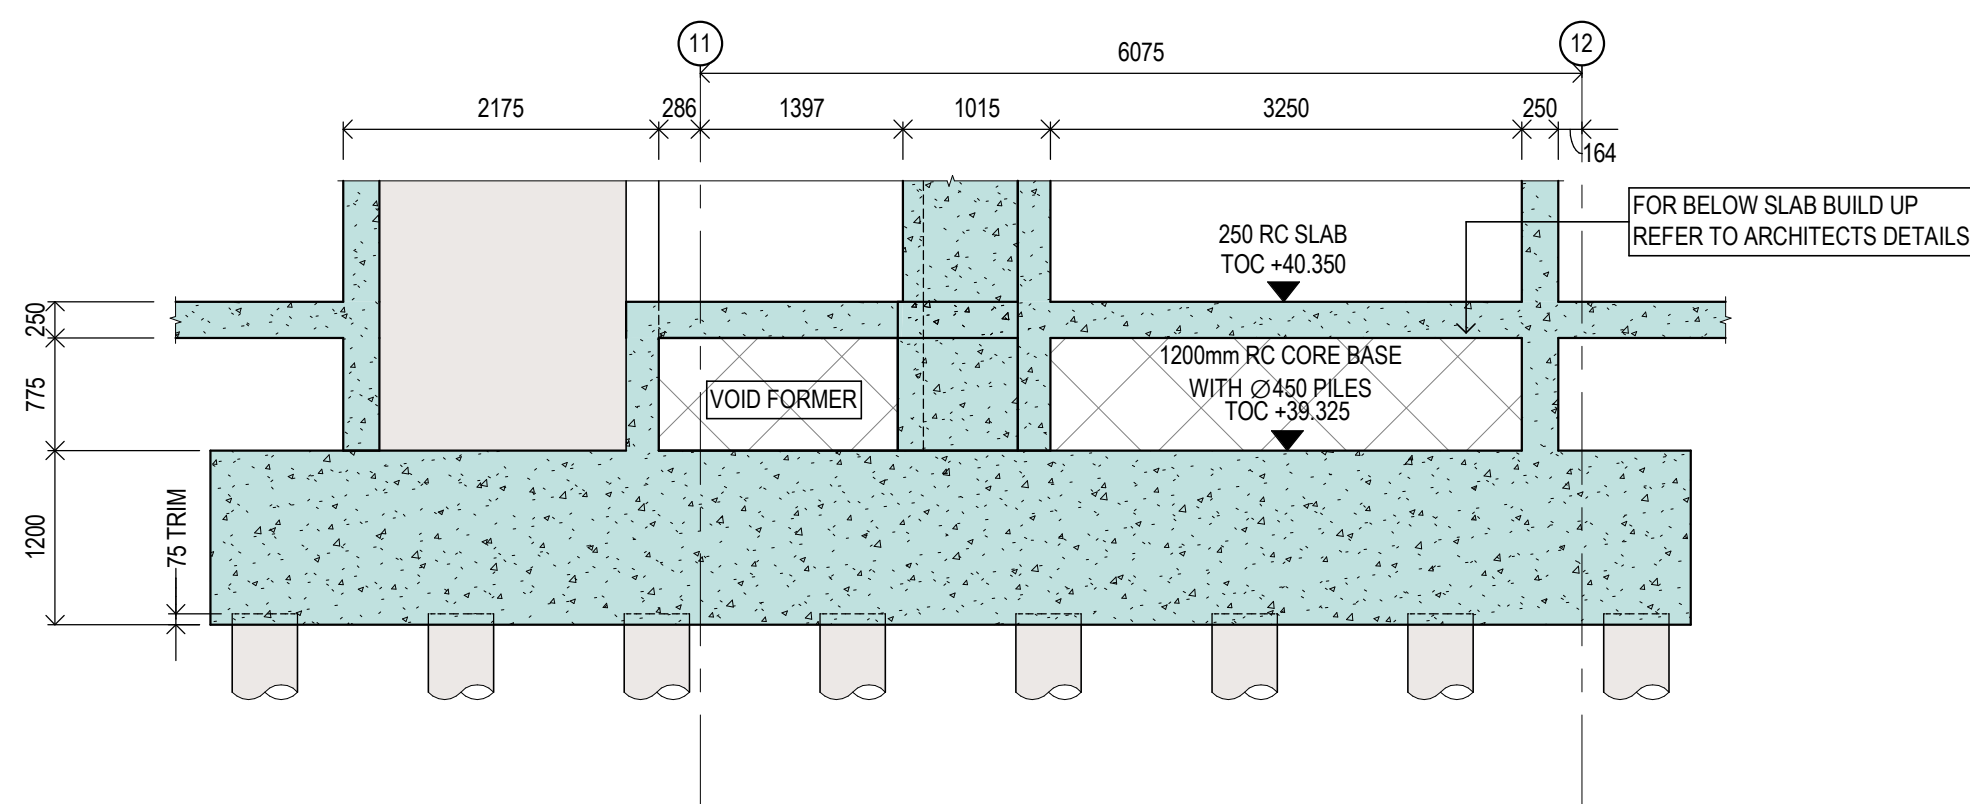


TYPICAL SECTION THROUGH CORE BASE
1: 50

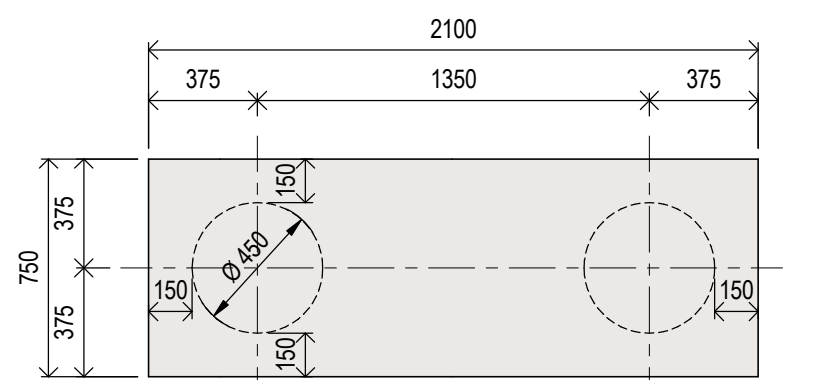


750x2100x1200mm
PILECAP
2x $\phi 450$ PILE
PILE CAP DETAIL PC02
1: 25

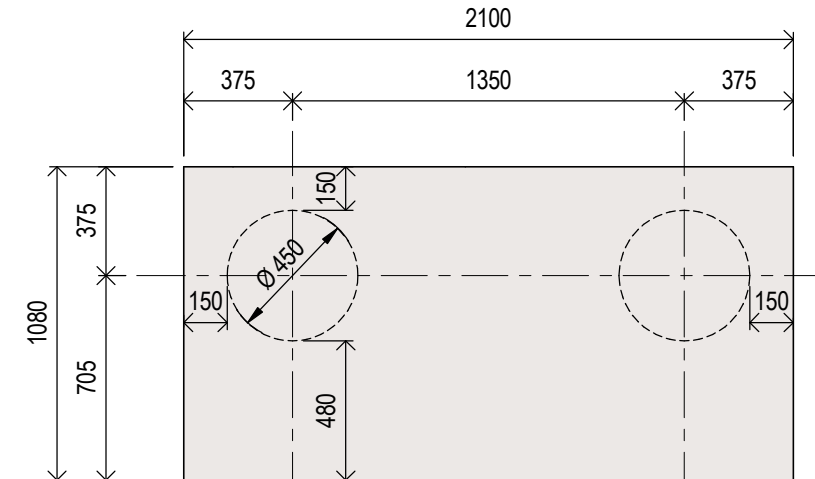


1030x2100x1200mm
PILECAP
2x $\phi 450$ PILE
PILE CAP DETAIL PC02a
1: 25

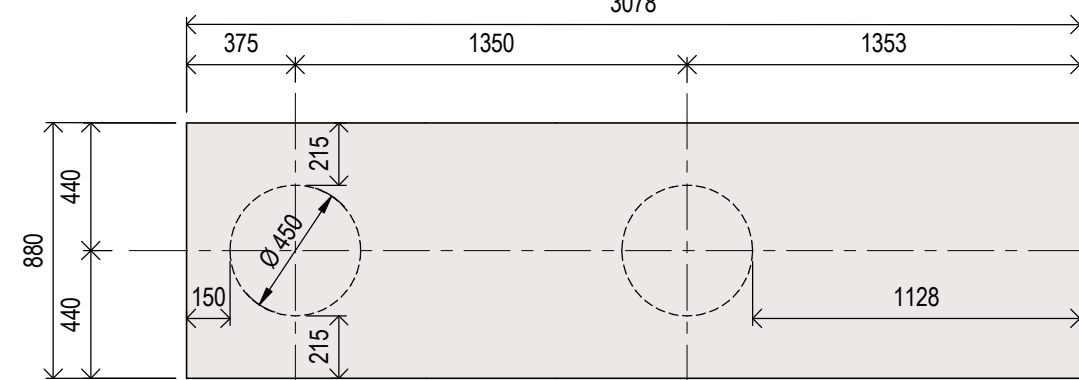


880x2900x1200mm
PILECAP
2x $\phi 450$ PILE
PILE CAP DETAIL PC02b
1: 25

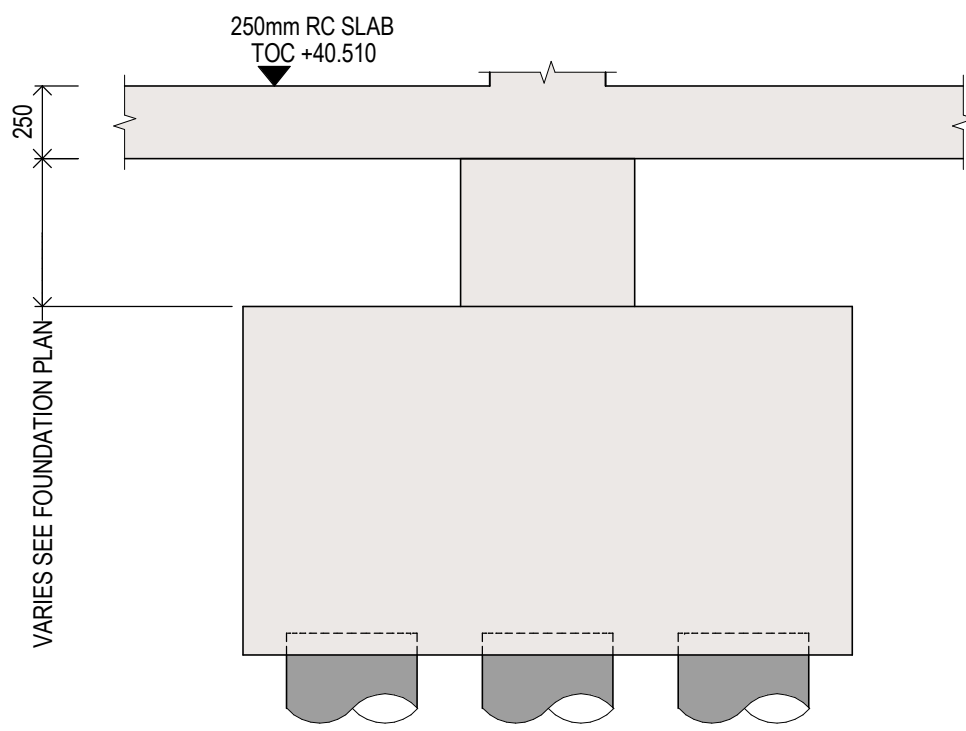


TYPICAL PILE CAP SECTION
1: 25

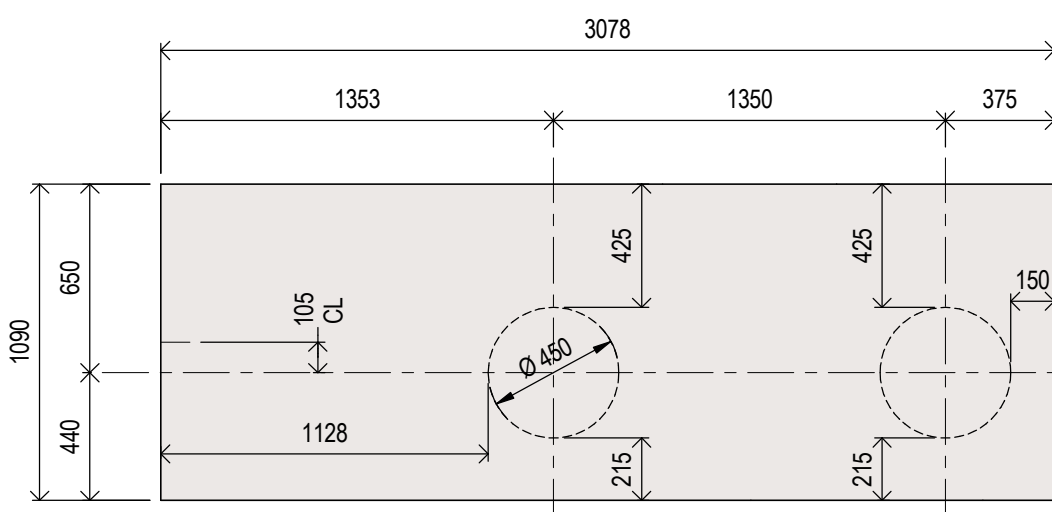

3078x1090x1200mm
PILECAP
2x $\phi 450$ PILE
PILE CAP DETAIL PC02c
1: 25

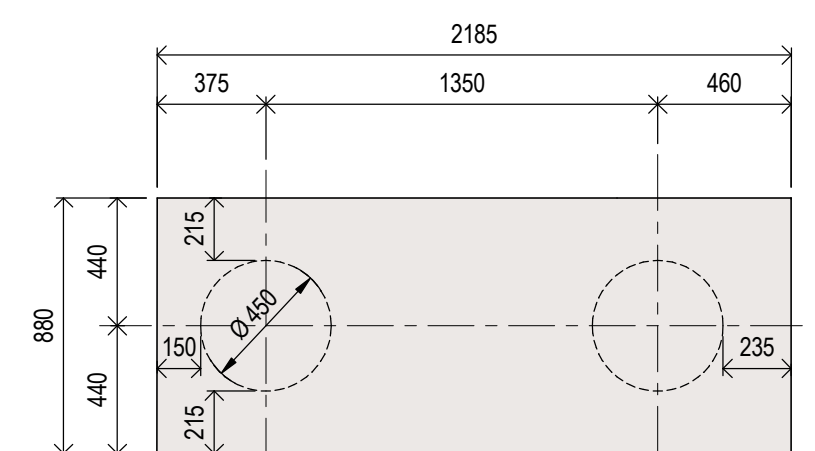


880x2185x1200mm
PILECAP
2x $\phi 450$ PILE
PILE CAP DETAIL PC02d
1: 25

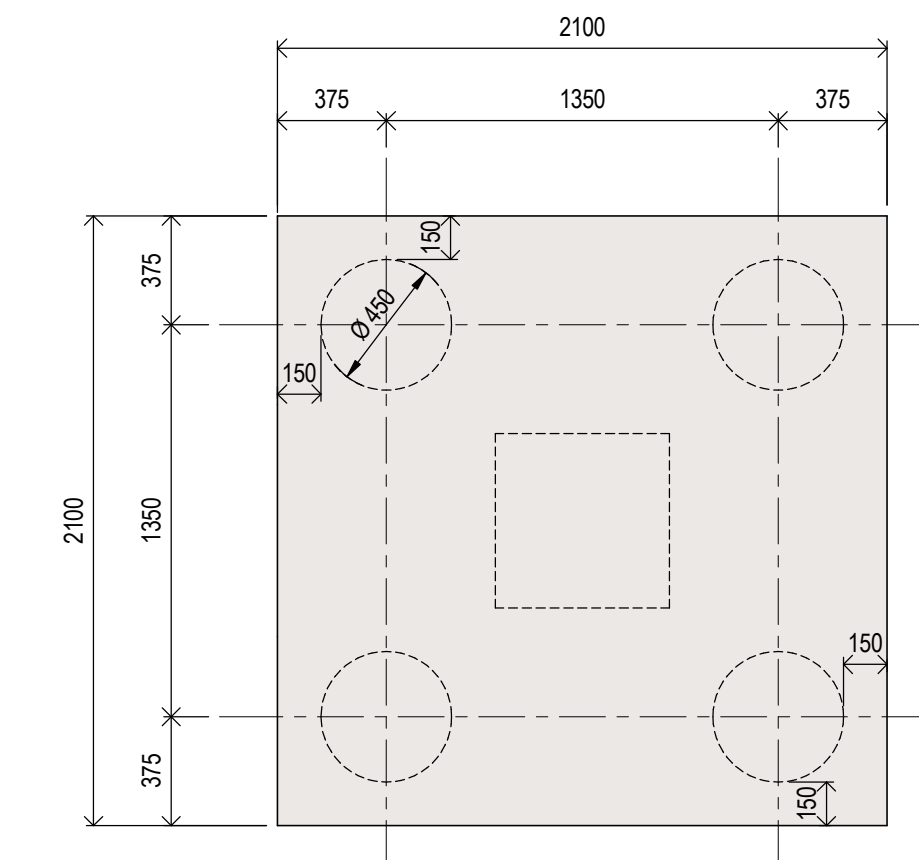


2100x2100x1200mm
PILECAP
4x $\phi 450$ PILE
PILE CAP DETAIL PC04
1: 25


LIGHTNING ARRESTOR - TBC
IT IS THE CONTRACTORS RESPONSIBILITY TO ENSURE THAT THERE IS POSITIVE CONNECTIVITY BETWEEN PILE REBAR AND COLUMN REBAR.

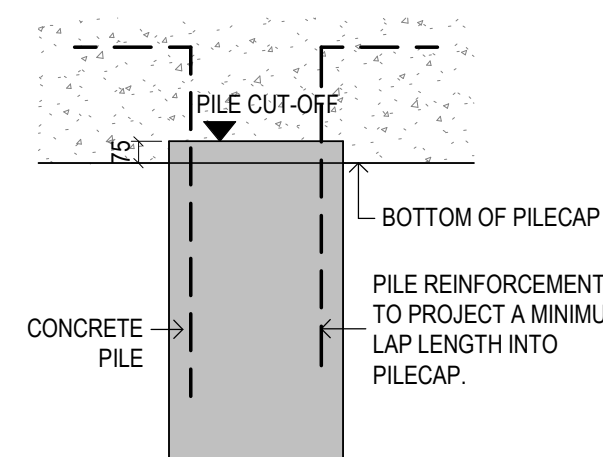


TYPICAL PILE DETAIL
1: 25

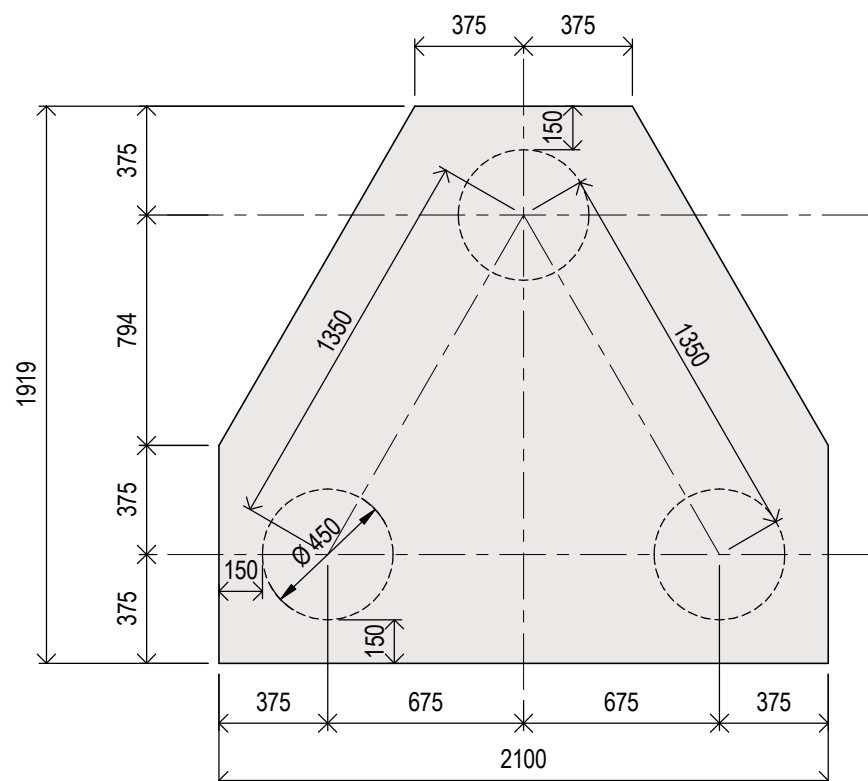

1919x2100x1200mm
PILECAP
3x $\phi 450$ PILE
PILE CAP DETAIL PC03
1: 25

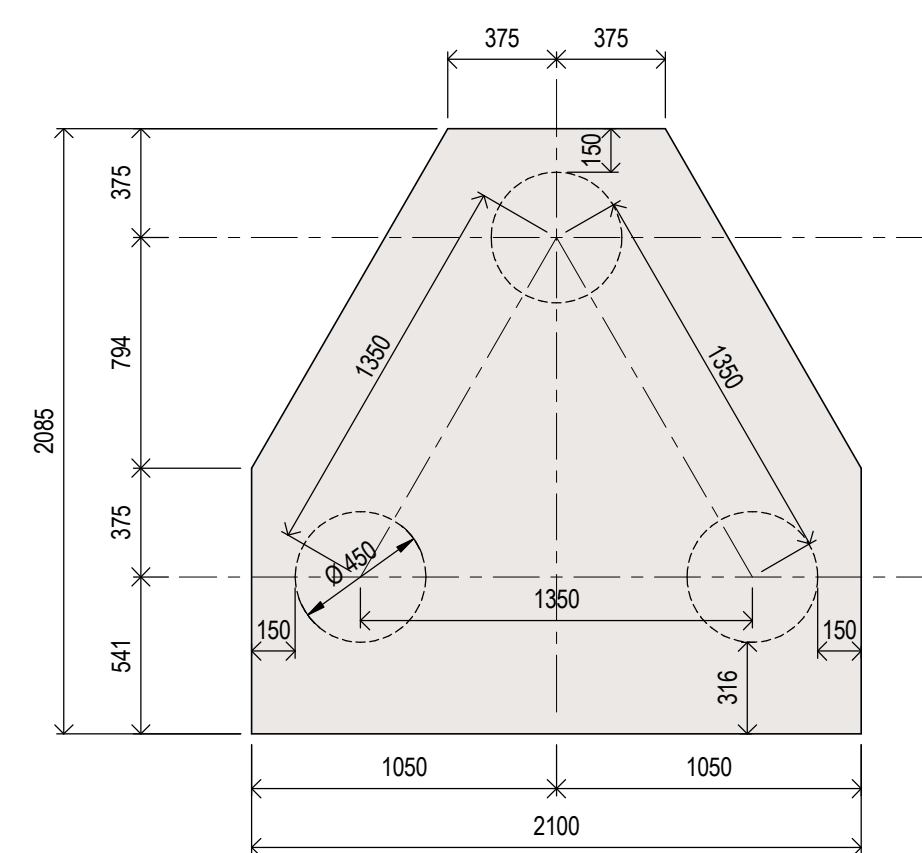

2465x2100x1200mm
PILECAP
3x $\phi 450$ PILE
PILE CAP DETAIL PC03a
1: 25

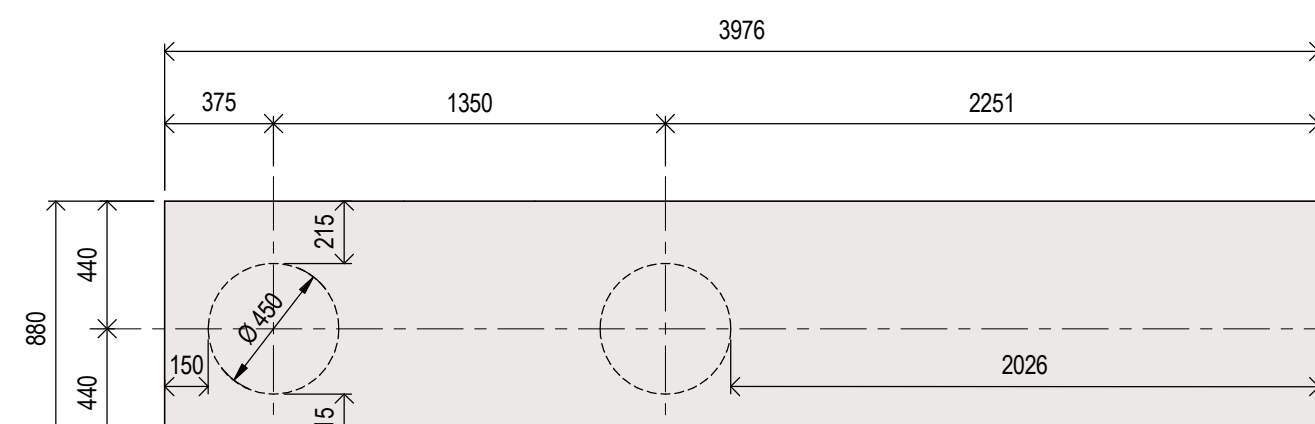

880x3976x1200mm
PILECAP
2x $\phi 450$ PILE
PILE CAP DETAIL PC03b
1: 25

KEY TO HEALTH & SAFETY SYMBOLS

- WARNING RISK
INDICATES A RESIDUAL RISK AS A WARNING.
- COMPULSORY RISK
INDICATES A RESIDUAL RISK REQUIRING A COMPULSORY ACTION.
- PROHIBITIVE RISK
INDICATES A RESIDUAL RISK REQUIRING A PROHIBITIVE ACTION.
- INFORMATION RISK
INDICATES A RESIDUAL RISK FOR INFORMATION.

P04	11.12.25	HM	UPDATED STAGE 4 ISSUE	TG	AW
P03	05.12.25	HM	STAGE 4 ISSUE	TG	AW
P02	24.09.25	GMT	UPDATED STAGE 3 ISSUE	TG	AW
P01	30.08.25	GMT	STAGE 3 ISSUE	TG	AW
REV	DATE	BY	DESCRIPTION	CHK	APP

DRAWING STATUS: STAGE 4



CLIENT: HG CONSTRUCTION

ARCHITECT: DAY

PROJECT: PLYMOUTH GROVE

TITLE: SUBSTRUCTURE DETAILS SHEET 1

SCALE & AL: AS INDICATED

DESIGNED: TG

DRAWN: GMT

DATE: JUN 25

DRAWING NO: P662-ROS-ZZ-FN-DT-S-1601

REV: P04