




1 Front - Proposed
1 : 100



2 Left Side - Proposed
1 : 100



3 Rear - Proposed
1 : 100

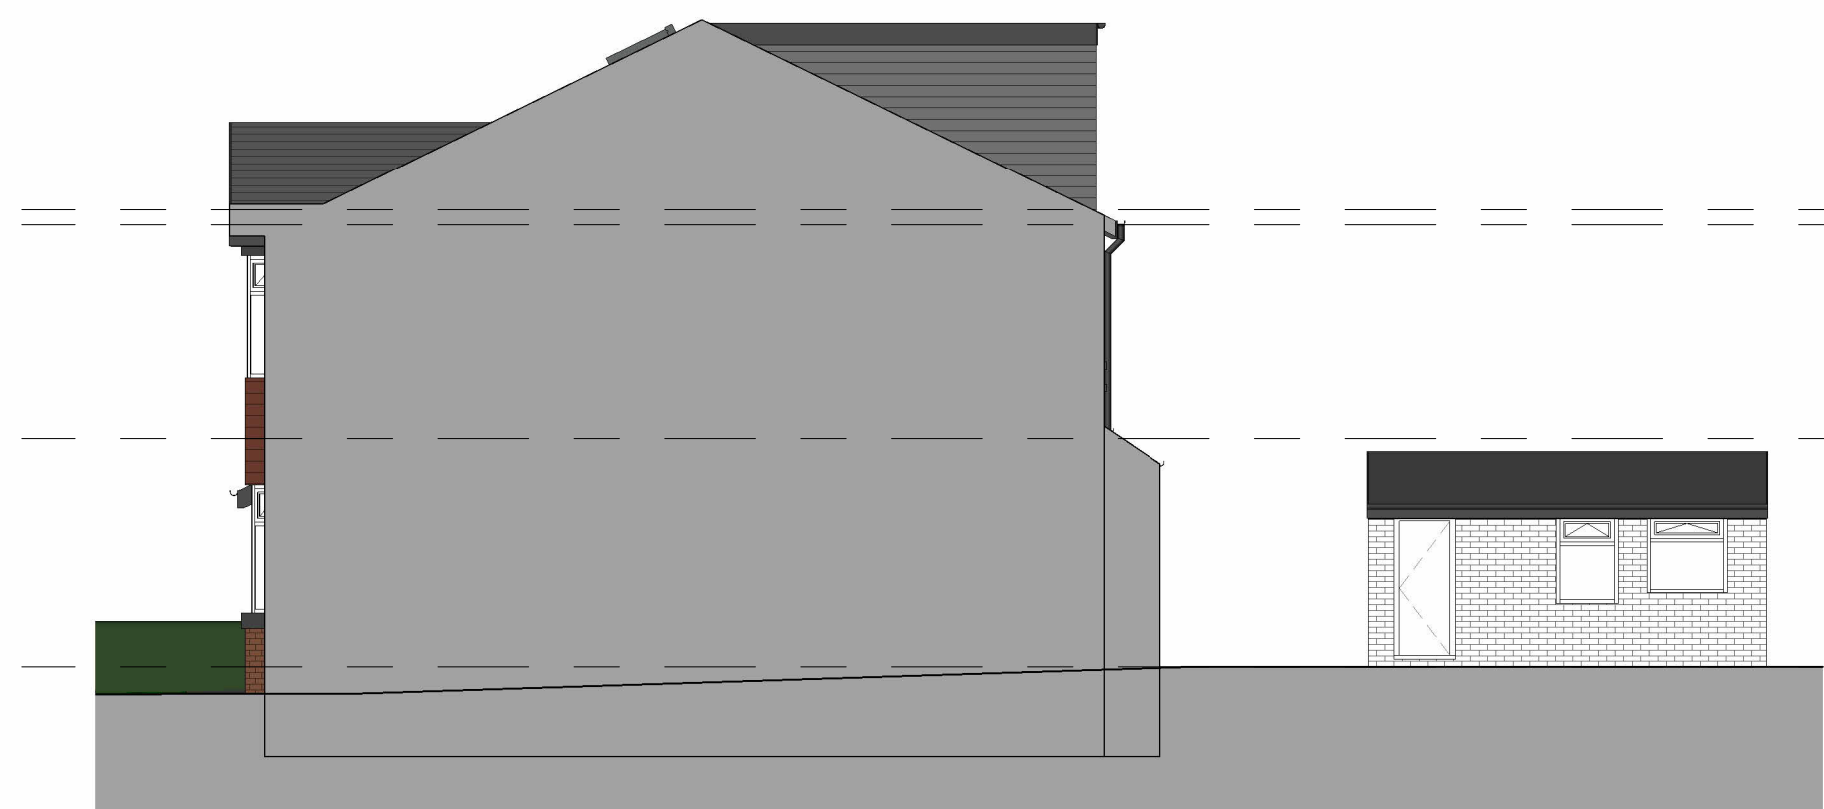

4 Right Side - Proposed
1 : 100

5	Planning	09/02/2026	CB
4	Revised plans	19/10/2025	SG
3	Revised plans	29/09/2025	SG
2	Revised Plans	16/09/2025	JB
1	Revised Plans	16/09/2025	JB
No	Description	Date	Initial
.			

PROJECT		38 Wilton Road		
TITLE		Proposed Elevations		
STATUS		DESIGN		
DRAWN BY	DATE			SCALE (@ A1)
JB	11/09/2025			1 : 100
PROJECT NUMBER		DRAWING NUMBER	REV	
GSS25107.4		003B	5	
GOLD SKETCH S T U D I O S www.goldsketch.co.ukinfo@goldsketch.co.uk0161 792 9595				
NOTES				
© COPYRIGHT - ALL RIGHTS RESERVED. THIS DRAWING SHALL NOT BE REPRODUCED WITHOUT PRIOR WRITTEN CONSENT. DRAWING TO BE USED FOR THE STATUS INDICATED ONLY. ALL DIMENSIONS AND SETTING OUT SHALL BE CHECKED AND CONFIRMED ON SITE. ANY DISCREPANCIES TO BE REPORTED TO THE ARCHITECT IMMEDIATELY. LEGISLATION RELEVANT CODES OF PRACTICE AND BRITISH STANDARDS. ALL DIMENSIONS ON THIS DRAWING ARE IN MILLIMETRES UNLESS OTHERWISE STATED.				

