


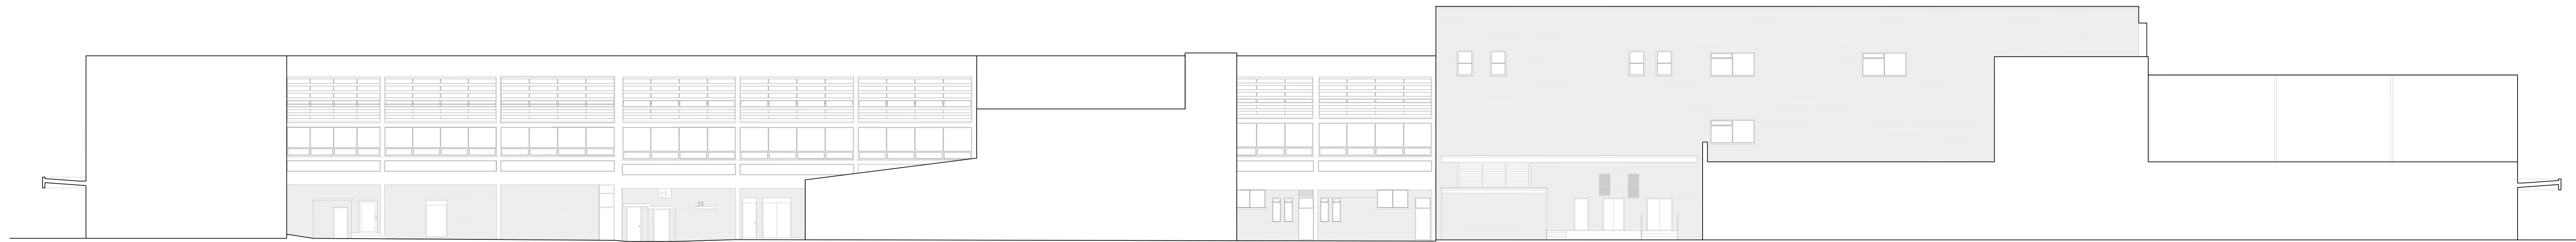


01 | SECTION A-A
Scale 1:200



02 | SECTION B-B
Scale 1:200

Amendment		Date
P01	Planning issue	24.11.2025
P02	Planning issue revised	27.11.2025

Note:
This drawing is to be read in conjunction with all other project information by the architect and consultants. Any drawn reference to existing information contained in this drawing has been created directly from third party survey information. This information is contained and issued in good faith with Falken Clegg Bradley Studios LLP not held responsible for any inaccuracies identified. The architect is to be notified immediately if any inaccuracies are found.

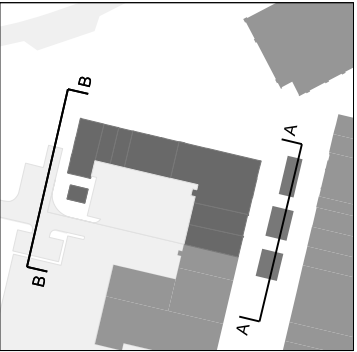

FalkenCleggBradleyStudios
LLP

Bath Brewery
Toll Bridge Road
Bath
BA1 7DE

t 01225 852545
e bath@fcbstudios.com

Job/Drawing No		Amendment	
18702-FCB-ZZ-ZZ-D-A-0201		P02	
WYTHENSHAW TOWN CENTRE		Scale	As Noted @A1
C2 THE BIRTLES		Date	24.11.2025
EXISTING SITE SECTIONS		Drawn	FCBS-MCR
		Check	KM/PM
Do not scale		Original printed at A1	
FCBS Project No. 2141-2		All dimensions to be checked on site	