

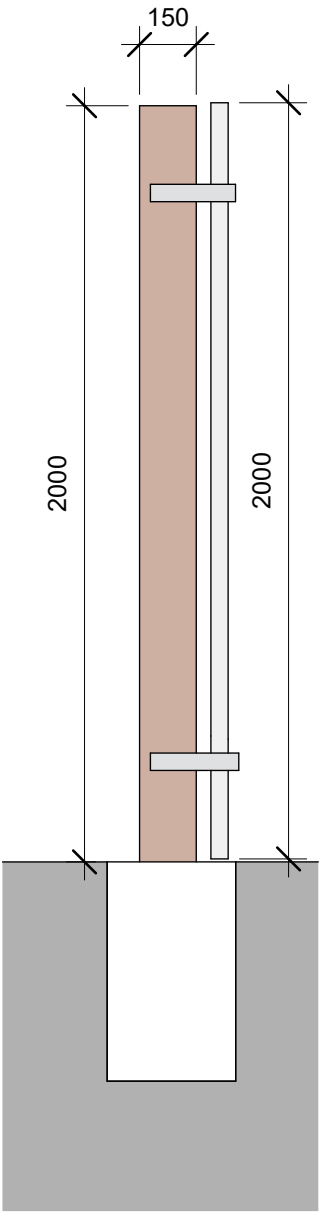


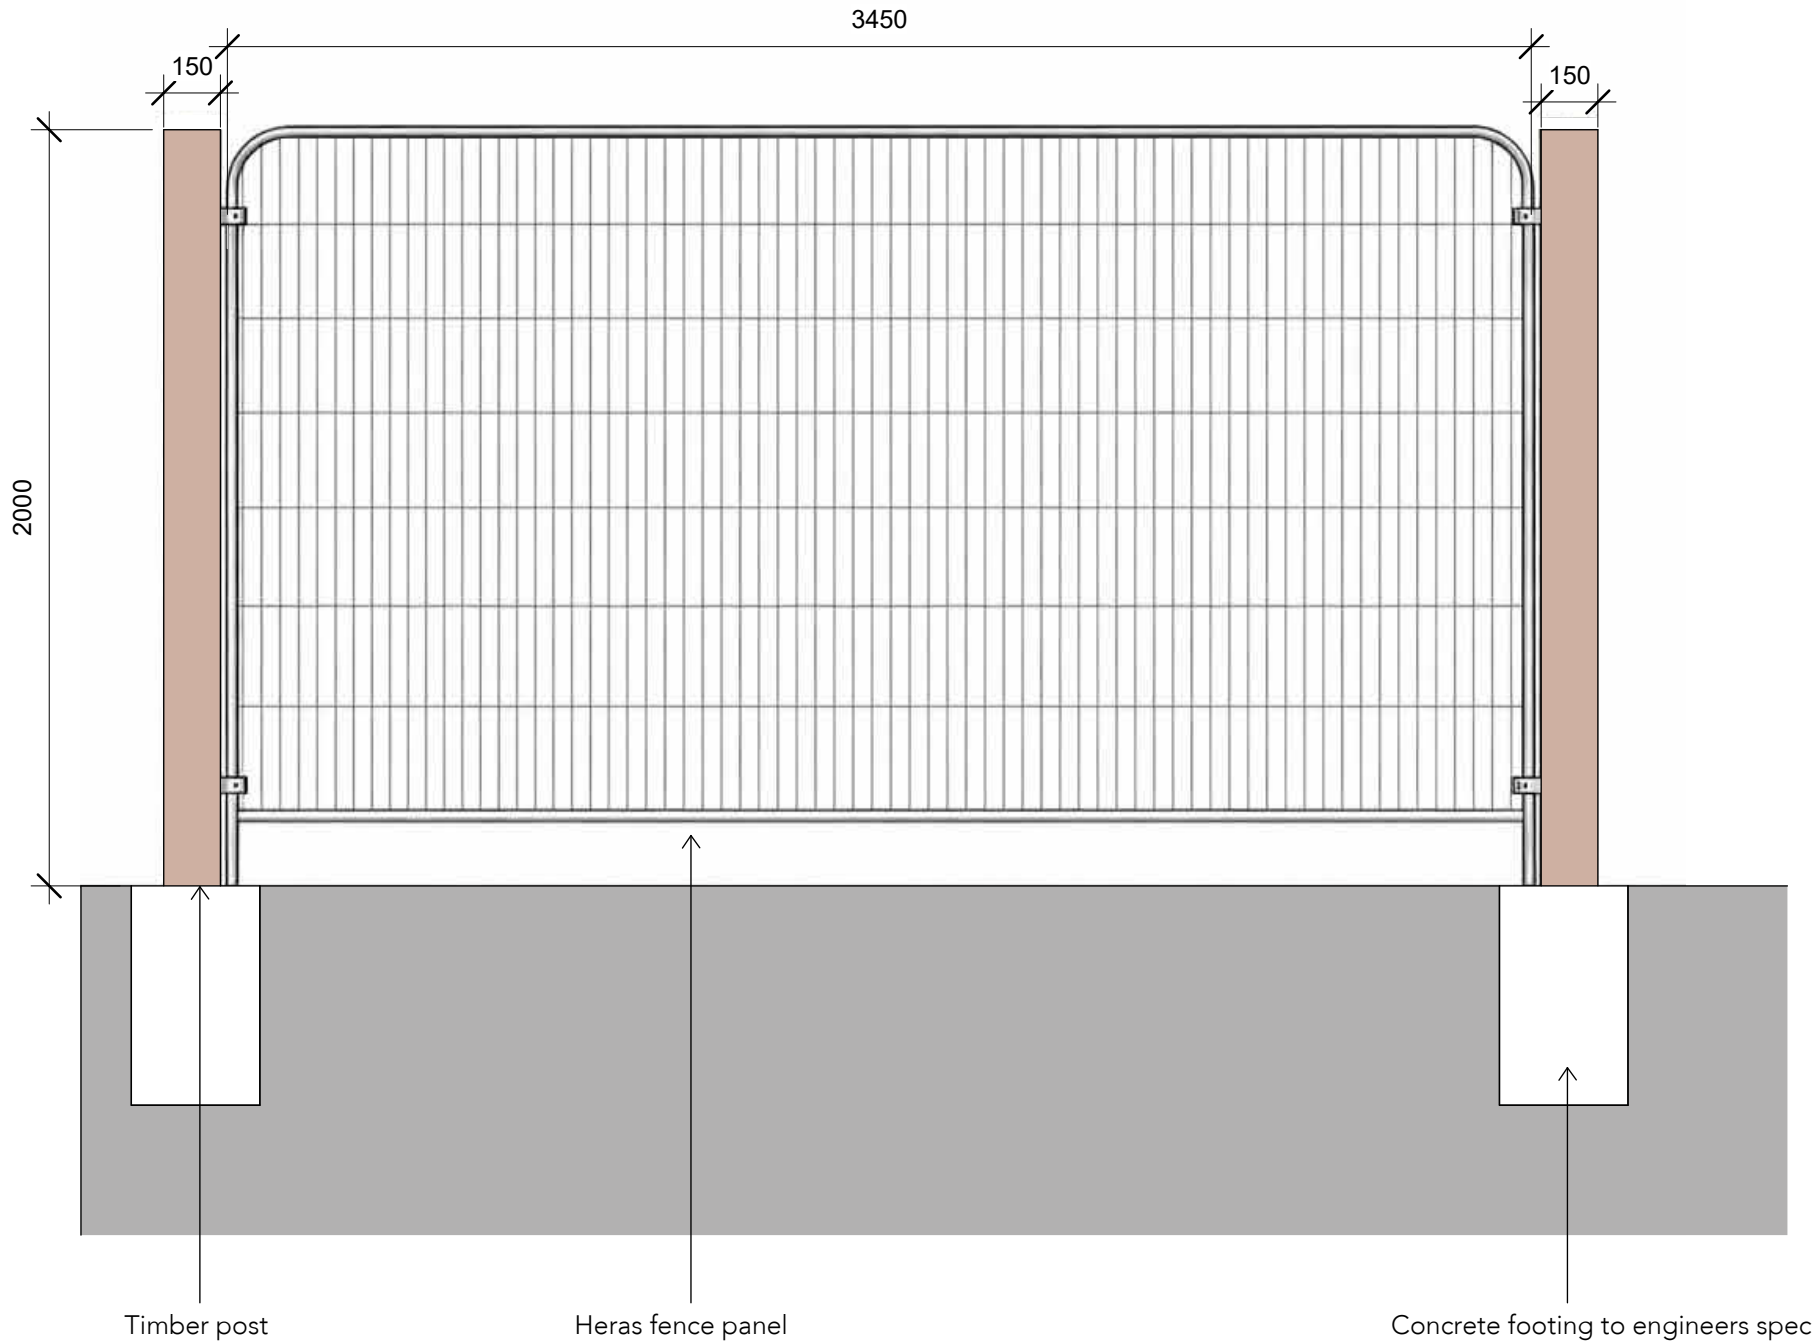

Note:
Do not scale from this drawing.
Dimensions are to be checked on site.
If in doubt please ask.

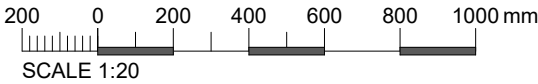

P02	12.01.26	PW	For Planning
P01	14.11.25	CO	Draft issue for comment
Rev	Date	Intls	Details

© The moral rights of the author are hereby asserted.
This drawing and design is the sole property of Buttress Ltd and must not be reproduced without permission.
Buttress Ltd is Registered in England and Wales: 5363573

Buttress

Manchester
41 Bengal Street
Manchester
M4 6AF
0161 236 3303
www.buttress.net

Leeds
Clockwise, Yorkshire House
Greek Street, Leeds
LS1 5SH
0113 539 7965



Project Title	Grey Mare Lane Regeneration
Client	One Manchester
Location	Manchester

Drawing ref	Proposed Elevation and Cross Section - Heras and Post Fence
--------------------	---

Date	12/01/2026	Scale	1 : 20
Checker	BT	Size	A3
Job No:	9813	Status	S2

Project	Origin	Volume	Level	Type	Role	Number	Rev
GMLNE-BUT-XX-XX-DR-A-01260-P02							