
Rev Revision Notes
L1 i171 - Refuse Strategy

MCBW-10A-V9-XX-DR-A-9010-L1

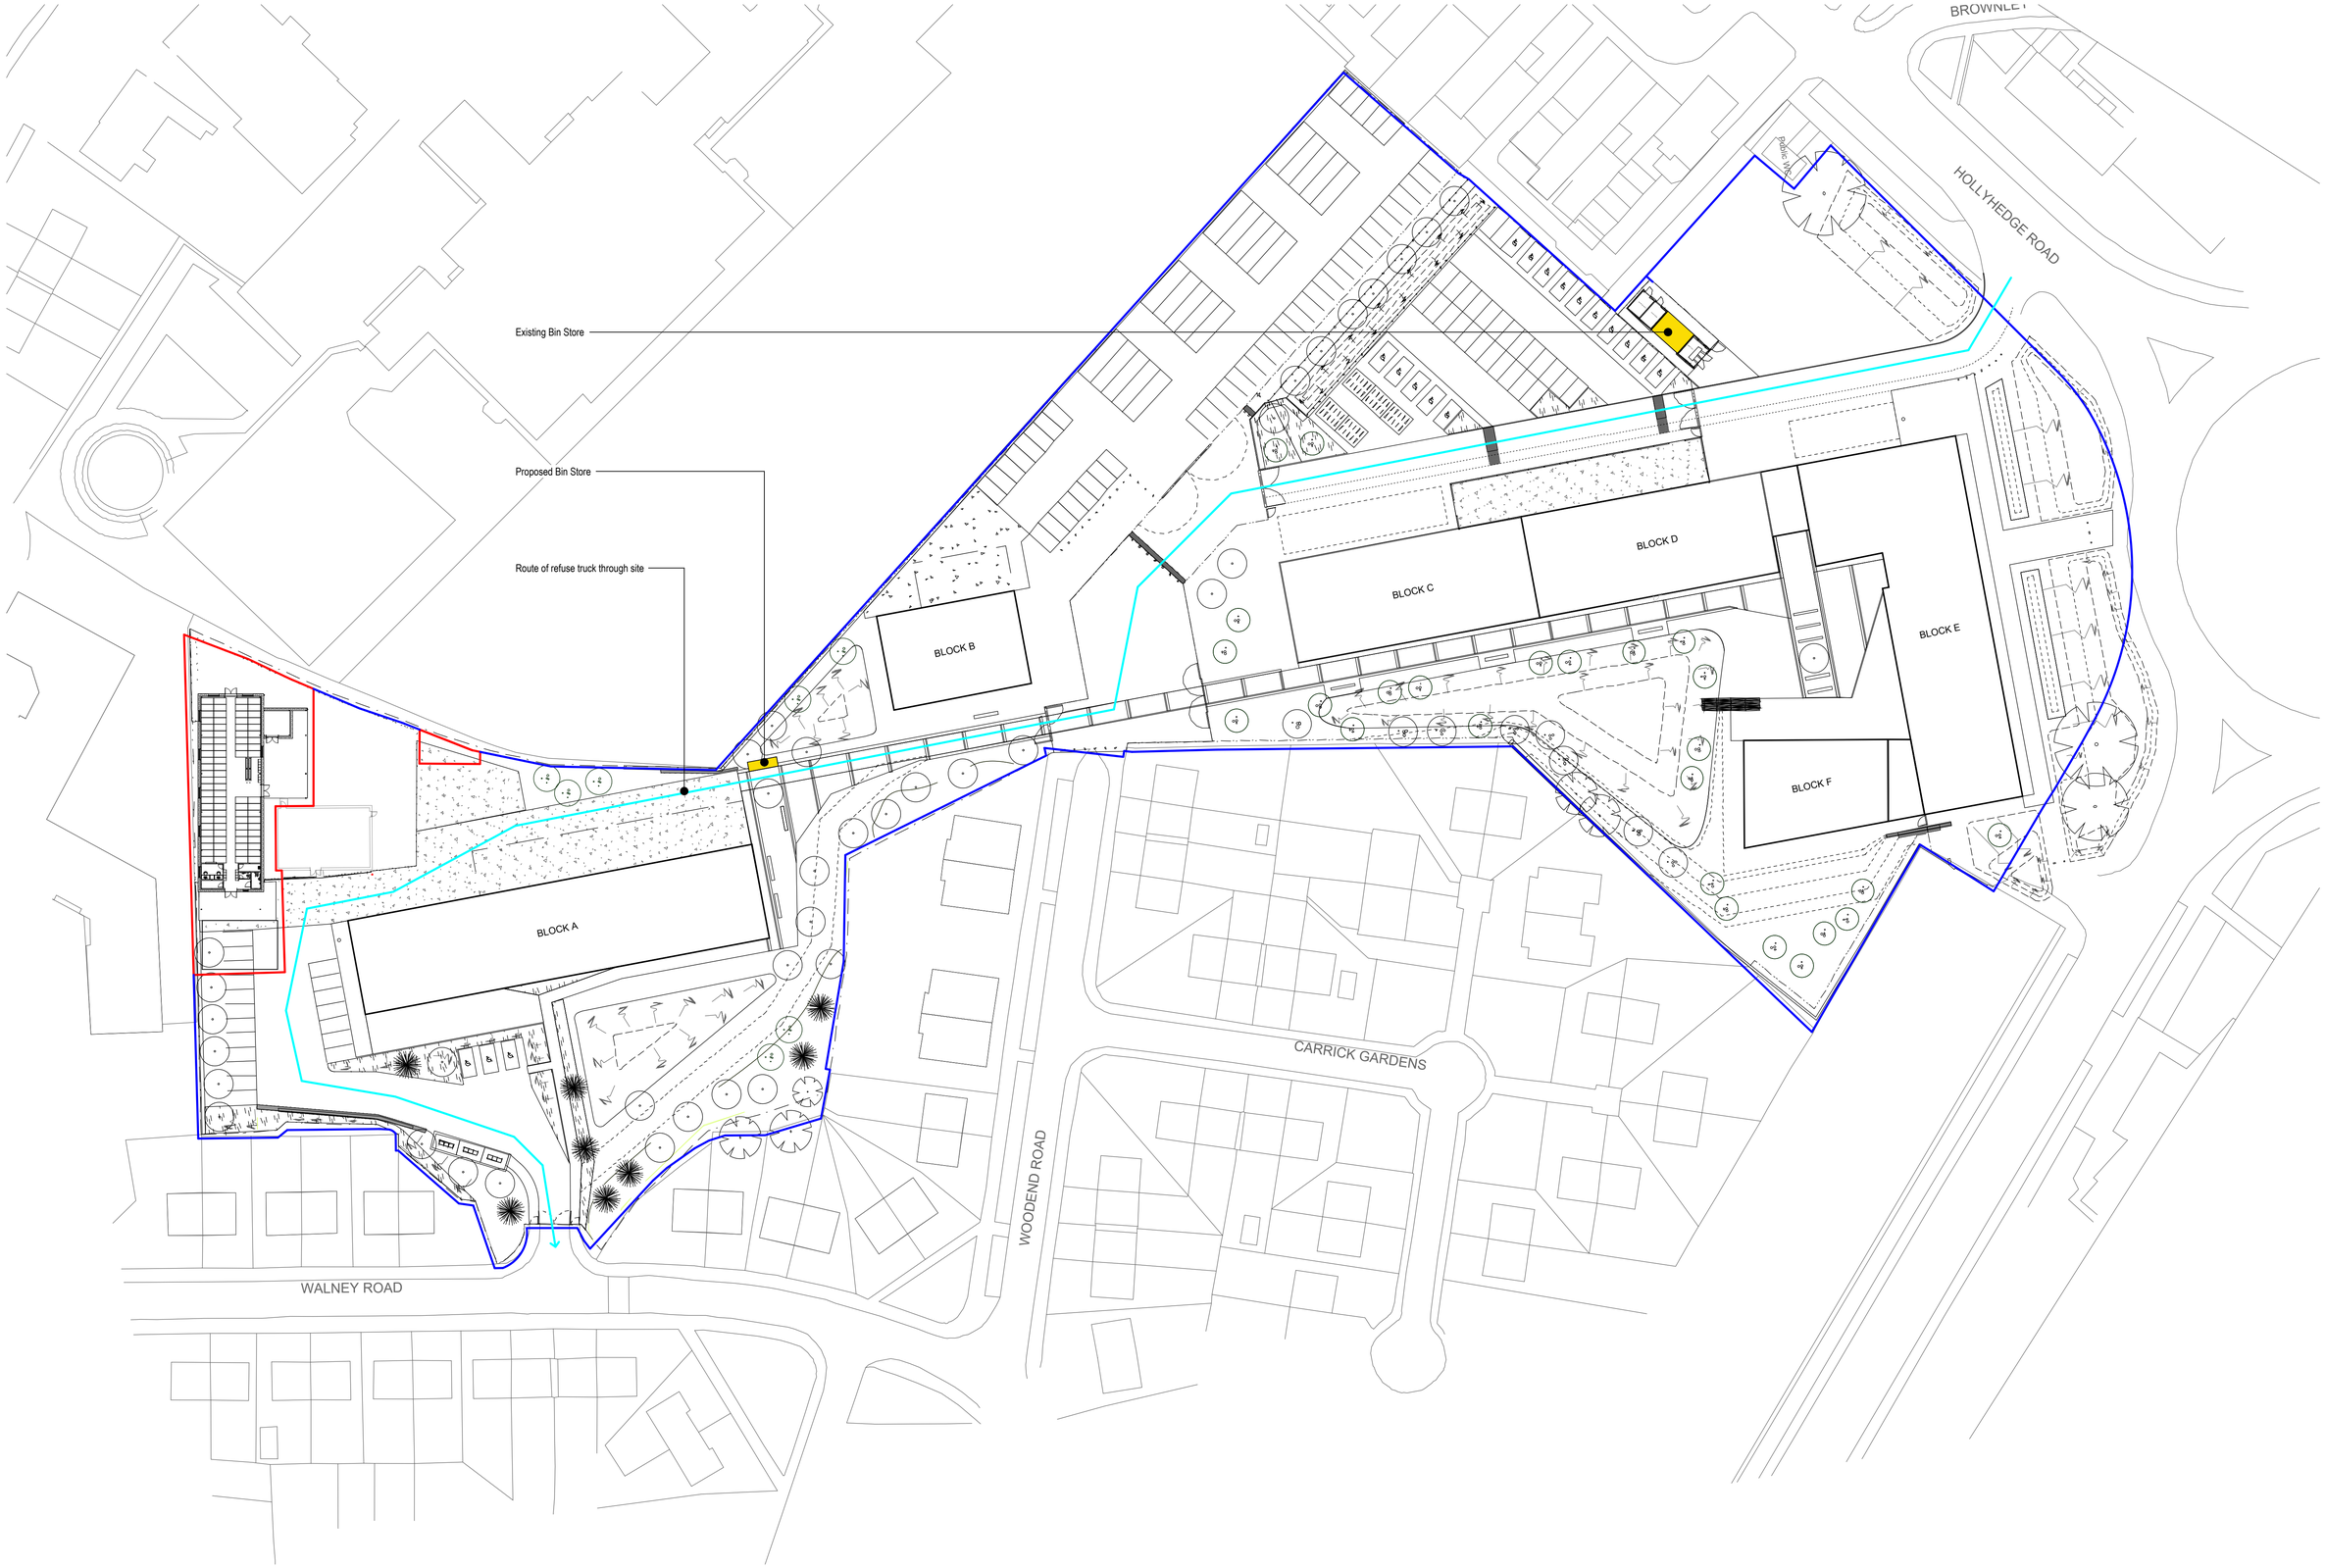

1 Site Wide Relocations and Projects - Wythenshawe Campus
1 : 500 Ref Sheet: 2020

Client: The Manchester College
Project: LTE-Wythenshawe Brickwork
Job No.: 1462
Date: 01/12/26
BIM Model: MCBW-10A-M3-WB
QA: AP ADS
Scale: 1 : 500@A1
Drawing: **Proposed Refuse Strategy**
Rev notes: i171- Refuse Strategy

MCBW-10A- V9- XX- DR- A- **9010-**L1

10architect unit 16, 12 hilton street, manchester, m1 1jf

This drawing is copyright. Do not scale dimensions from this drawing "if in doubt ask". This drawing is to be read in conjunction with all other relevant drawings and specifications. All discrepancies on this drawing are to be reported to the architect. Do not modify any element of this drawing. Use drawing only for purpose(s) issued.